



Milan Group MCR

Item 06 on Planning Drawings

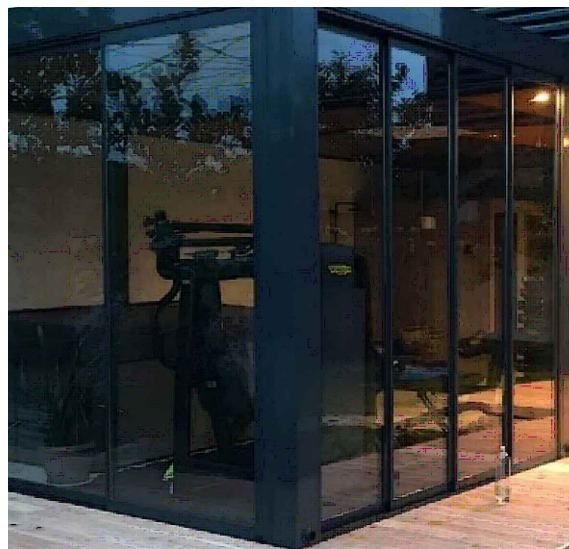

PPC Aluminium Framed Conservatory
PPC Aluminium - Colour Dark Grey

Item 07 on Planning Drawings

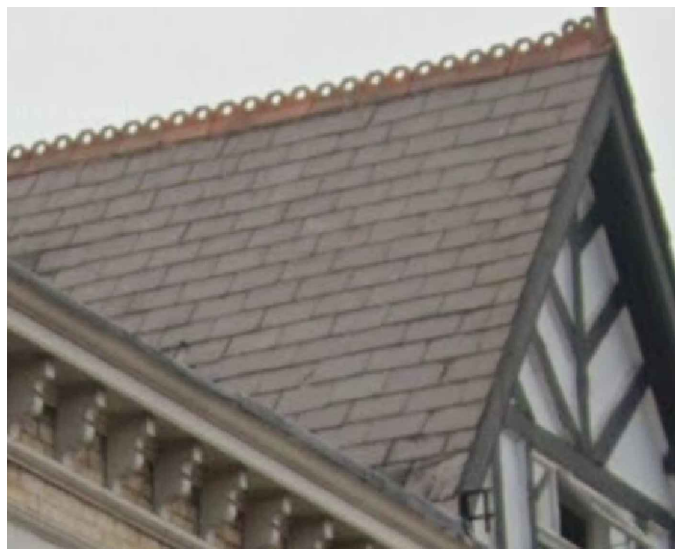


New Roof Tiles To Match Existing
Slate or Slate Effect To Match Existing

Item 08 on Planning Drawings




EPDM Roof Covering
EPDM Roof Covering - Colour Grey

Item 09 on Planning Drawings

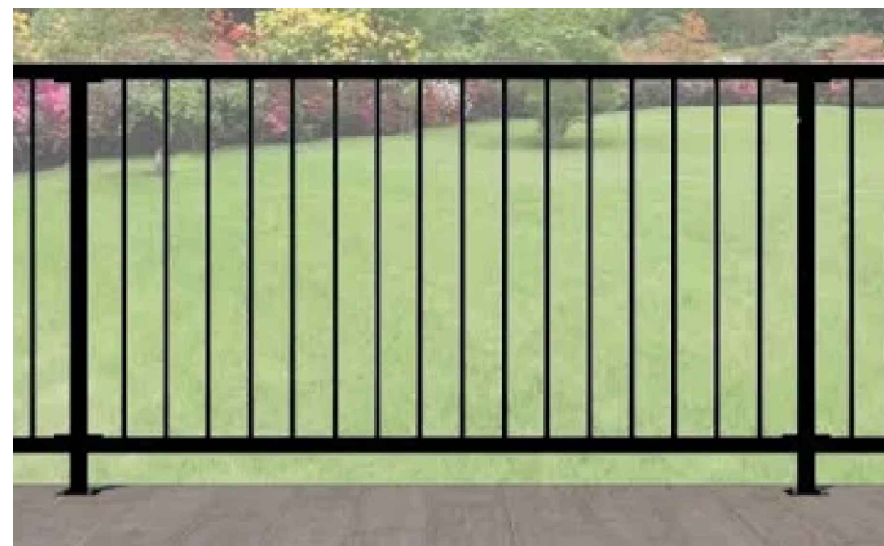

Painted Metal Balustrading
Plain Mild Steel Balustrade - Colour Black

Item 10 on Planning Drawings

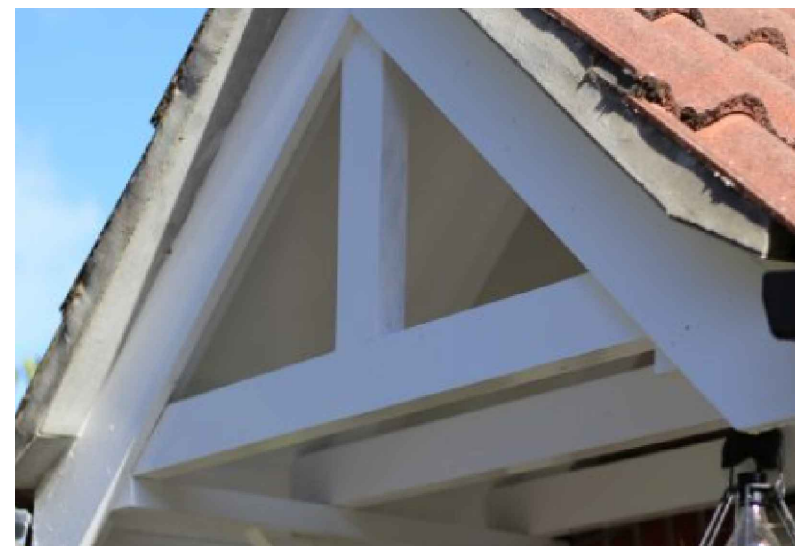

UPVC Facias
Standard Fascia Boards - Colour White

Item 11 on Planning Drawings



Velux Roof Window
Velux Heritage Roof Light

External Material Schedule
579 Barlow Moor Road

SCALE 1:50/25 @ A3



FOB Design (UK) Ltd
72A Water Lane,
Wilmslow, Cheshire, SK9 5BB
01625 251644
office@fob-design.com www.fob-design.com

REV	DATE	DRAWN BY
Copyright of fob design (UK) Ltd. all rights reserved. All information contained within this drawing remains the property of fob design. The information should not be reproduced in whole or part or modified without written consent of fob design. No information within this drawing should be modified or disclosed or passed onto third parties without written consent of fob design. Do not scale from drawing.		
Milan Group MCR		
Proposed Development		
579 Barlow Moor Road		
External Material Schedule		
Drawn	NP	Status PL Date 08.01.24
Checked	DPP	Original A3 Scale 1:50/25@A3
18719-PL14		