

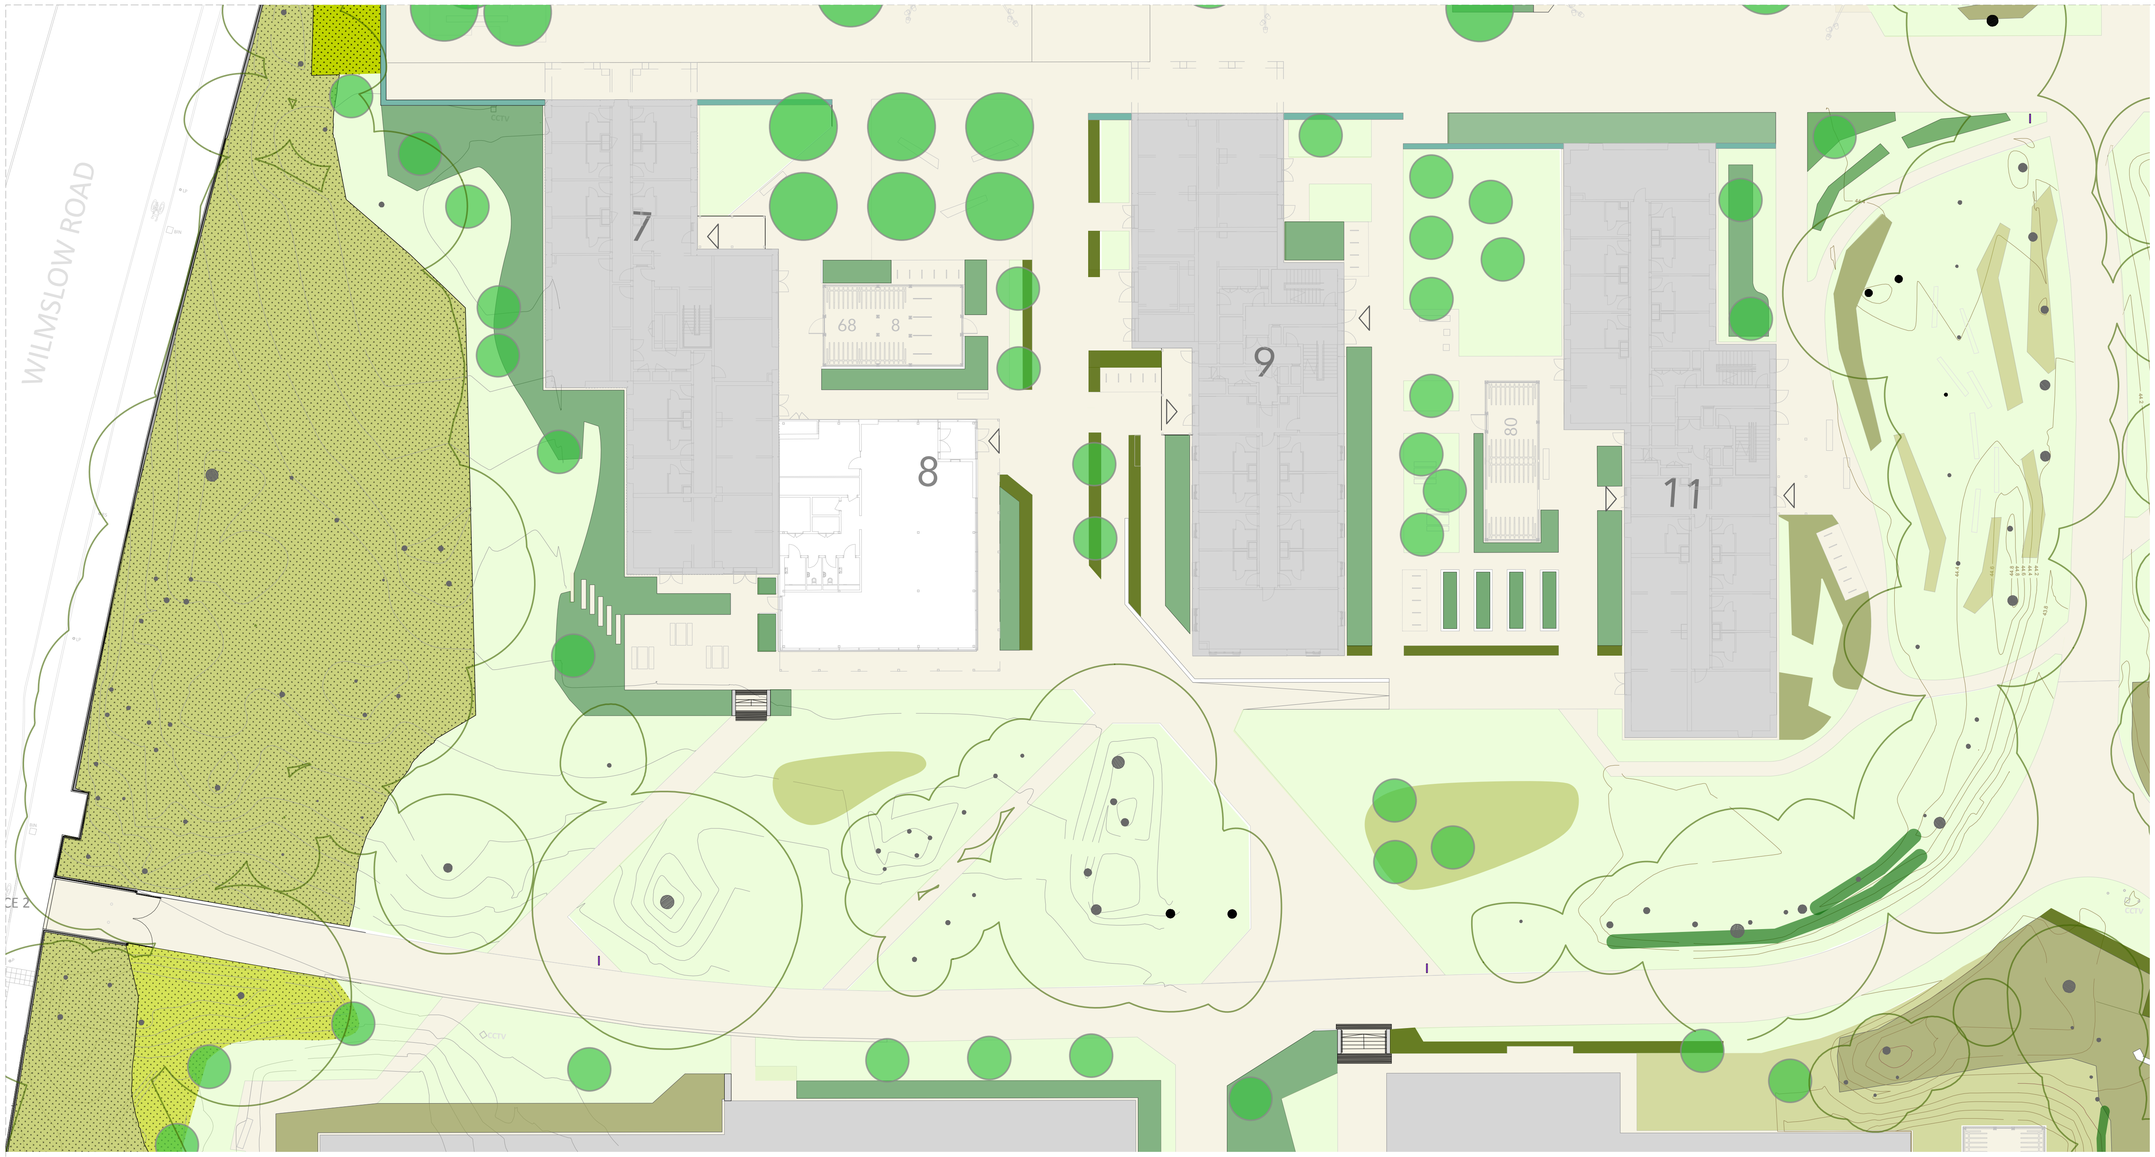


© All information contained within this document remains copyright of Landscape Projects Ltd. and shall not be reproduced without prior consent.

(1) Do not scale from this drawing - use written dimensions only. (2) All dimensions are in millimeters unless noted. (3) All dimensions shall be verified on site before proceeding with the work. (4) Contractor to report and discreoancies or errors before proceeding on site. (5)Landscape Projects shall be notified of any discrepancies. (6) Engineer to specify all sub-bases. Any below ground construction is indicative.

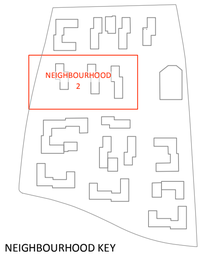

NEIGHBOURHOOD KEY

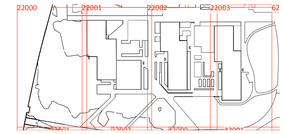

NEIGHBOURHOOD 2

SOFT LANDSCAPING

TREES

EXISTING WOODLAND
Areas retained and enhanced through management and additional understorey planting of woodland edge species and groundover. Invasive species removed as per Thomson Ecology's Bodiversity Report. Some planting of successional of native woodland trees for longevity of woodland.

PROPOSED WOODLAND
New areas created where currently mature trees sit in mown grass. Understorey planting of woody species, scrub and groundcover.

With all areas of woodland, shrub clearance and new planting to take account of views in and out of the site both for aesthetic and security purposes.

PROPOSED TREES
See drawing UMRF-LAP-XX-00-DR-L-00016 for strategy and details of species. Final tree selection to be carried out with input from the UOM's Botanic Gardens Team.

All trees sitting within hard landscaping to be underground guyed in appropriate tree pits.
All semi-mature trees to be underground guyed.
All remaining trees to be double short staked or singled staked as appropriate.

MIXED SCRUB
Woody species planting with low herbaceous groundcover

GRASSLAND
Low maintenance wildflower lawns

Grassland both mown and areas with forbs

ORNAMENTAL PLANTING
Within courtyards and along the Concourse

WOODLAND
UNDERSTOREY WOODY SPECIES
Buxus sempervirens
Cornus sanguinea
Corylus avellana
Euonymus europaeus
Ligustrum vulgare
Ilex aquifolium
Prunus spinosa
Rosa canina
Viburnum opulus

HERBACEOUS
Aquilegia vulgaris
Arthyrium filix-femina
Blechnum spicant
Carex sylvatica
Dryopteris felix mas
Campanula trachelium
Digitalis purpurea
Euphorbia amygdaloides
Fragaria vesca
Galium mollugo
Galium odoratum
Galium verum
Geum urbanum
Helleborus foetidus
Luzula sylvatica
Lamium album
Lamium galeobdolon
Myosotis sylvatica
Primula vulgaris
Polygonatum odoratum
Silene dioica
Silene latifolia subsp. alba
Stachys officinalis
Stellaria holostea
Symphytum officinale
Vinca minor

BULBS
Allium ursinum
Endymion non-scripta
Ficaria verna

HEDGING
SINGLE SPECIES HEDGING
Fagus sylvatica
Fagus sylvatica purpurea
Taxus baccata

MIXED SPECIES HEDGING
Acer campestre
Crataegus monogyna
Carpinus betulus
Cornus sanguinea
Corylus avellana
Fagus sylvaticum
Ilex aquifolium
Ligustrum vulgare

MIXED SCRUB
WOODY SPECIES
Buxus sempervirens
Cornus sanguinea
Corylua avellana
Euonymus europaeus
Hypericum androesemum
Ilex aquifolium
Ligustrum vulgare
Rosa arvensis
Rosa pimpinellifolia
Vaccinium myrtillus
Viburnum opulus
Vinca minor

HERBACEOUS SPECIES
Athyrium filix-femina
Carex sylvatica
Carex pendula
Blechnum spicant
Deschampsia cespitosa
Dryopteris felix-mas
Galium odoratum
Helleborus foetidus
Luzula pilosa
Luzula sylvatica
Milium effusum
Polygonatum odoratum
Allium ursinum
Anemone nemorosa
Endymion non-scriptus
Galanthus nivalis

GRASSLAND
GRASSES
Agrostis capillaris
Alopecurus pratensis
Anthoxanthum odoratum
Bromus racemosus
Cynosaurus cristatus
Festuca rubra
Holcus lanatus
Poa pratensis

HERBACEOUS
Anthriscus sylvestris
Bellis perennis
Cardamine pratensis
Centaurea nigra
Cerastium fontanum
Conopodium majus
Crepis versicaria
Euphrasia nemerosa
Galium verum
Galium odoratum
Geranium pratense
Hypochaeris radicata
Knautia arvensis
Leontodon hispidus
Leucanthemum vulgare
Lotus corniculatus
Plantago lanceolata
Primula veris
Prunella vulgaris
Ranunculus acris
Rhinanthus minor
Rumex acetosa
Sanguisorba minor
Stellaria graminea
Trifolium dubium
Trifolium pratense

NEIGHBOURHOOD 2 ORNAMENTAL
SPECIMEN ACCENT SHRUBS
Corylus avellana
Cotoneaster x waterii
Hamamelis mollis
Rosmarinus off
Lavandula sp Hidcote
Laurus nobilis
Garrya elliptica
Taxus bacatta Standishii
Viburnum x birkwoodii

TALL PRIVACY SHRUBS
Choisya ternata
Euonymus f Silver Queen
Fargesia murielii
Hebe rakaensis
Hebe topiaria
Lonicera pileata
Prunus Otto Luyken
Pyracantha Orange Glow
Sarcococca h humilis
Skimmia japonica
Viburnum davidii

GRASSES AND FERNS
Carex buchanani
Carex comans 'bronze Form'
Carex Ice Dance
Carex pendula
Deschampsia cespitosa Goldtau
Hakonechloa macra
Luzula sylvatica marginata
Melica uniflora Alba
Miscanthus Morning Light
Dryopteris felix mas
Dryopteris erythrosa

HERBACEOUS
Acanthus mollis
Alchemilla mollis
Anemone Honorine Jobert
Asarum europaeum
Aster Monckе
Astrantia major
Brunnera macrophylla
Epimedium x rubrum
Euphorbia FireGlow
Euphorbia robbiae
Filipendula ulmaria
Geranium endressii
Geranium macrorhizum white ness
Geranium nodosum "silverwood"
Helleborus foetidus
Helleborus orientalis
Heuchera X brizoides
Lychnis flos-cuculi
Lythrum salicaria
Mentha rotundifolia
Pachysandra terminalis
Polygonum affine
Pulmonaria saccharata
Silene dioica
Symphytum uplandicum
Tiarella cordifolia
Vinca minor

BULBS
Allium ursinum
Anemone nemorosa
Colchicum autumnale
Crocosmia Lucifer
Crocus speciosum
Endymion non-scriptus
Galanthus nivalis
Leucojum aestivum
Leucojum nivalis
Narcissus Tete a Tete

REV P1 RD 2025-02-17 First issue

landscapeprojects

31 BLACKFRIARS ROAD
SALFORD
MANCHESTER
M3 7AQ

+44 (0) 161 839 8336

www.landscapeprojects.co.uk
post@landscapeprojects.co.uk

JOB TITLE UoM Residences DBFO

CLIENT University of Manchester

TITLE Neighbourhood 2 Planting

SCALE 1:250 @ A1 DATE 2025-02-17

STATUS S3 PURPOSE Planning

DRAWN RCD CHECKED NS

REFERENCE UMRF-LAP-XX-00-DR-L-20001 REV P1