





1 Void Form & Insulation Connection
Scale: 1:10


NOTE:
See Specification for exact depths of materials
Some materials have min- max depths to suit circumstances

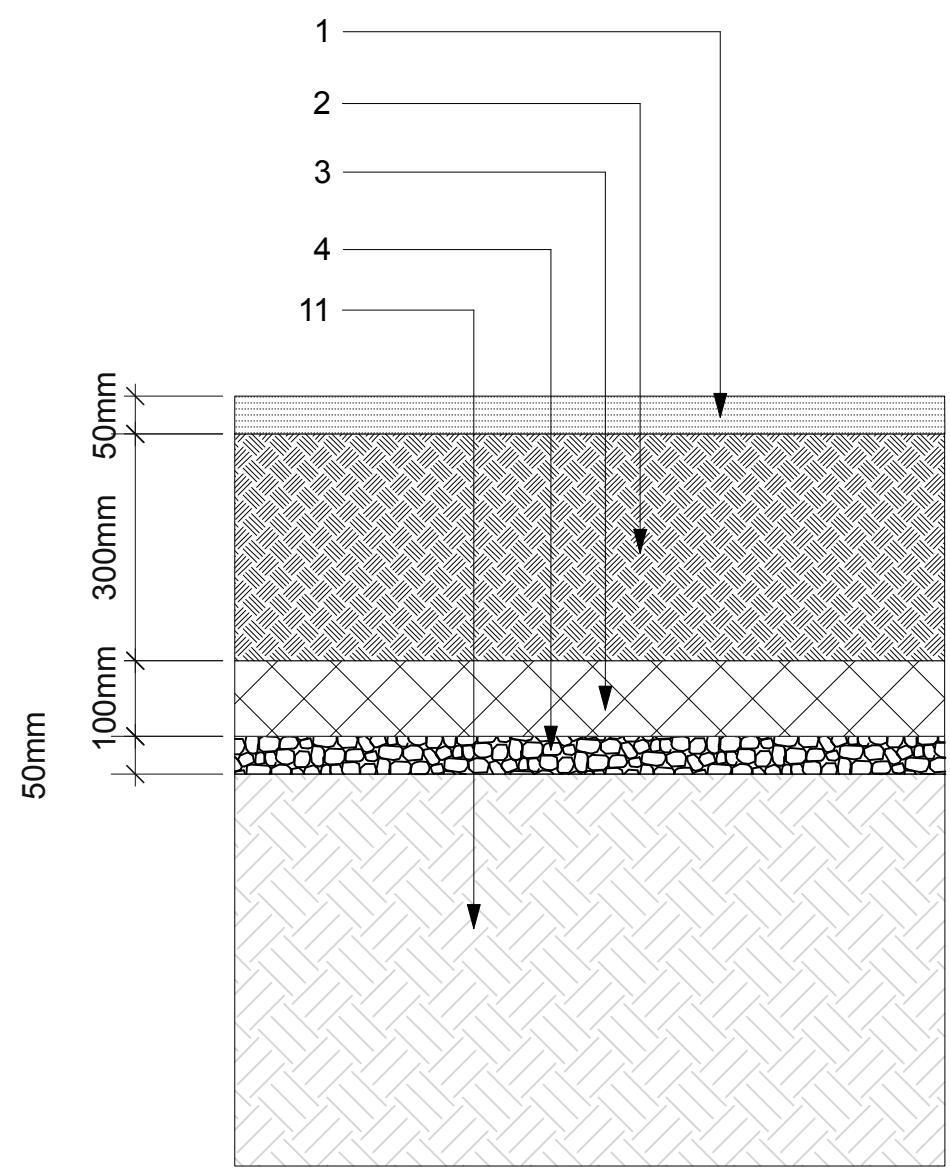


2 Soil Depths - Planter
Scale: 1:10

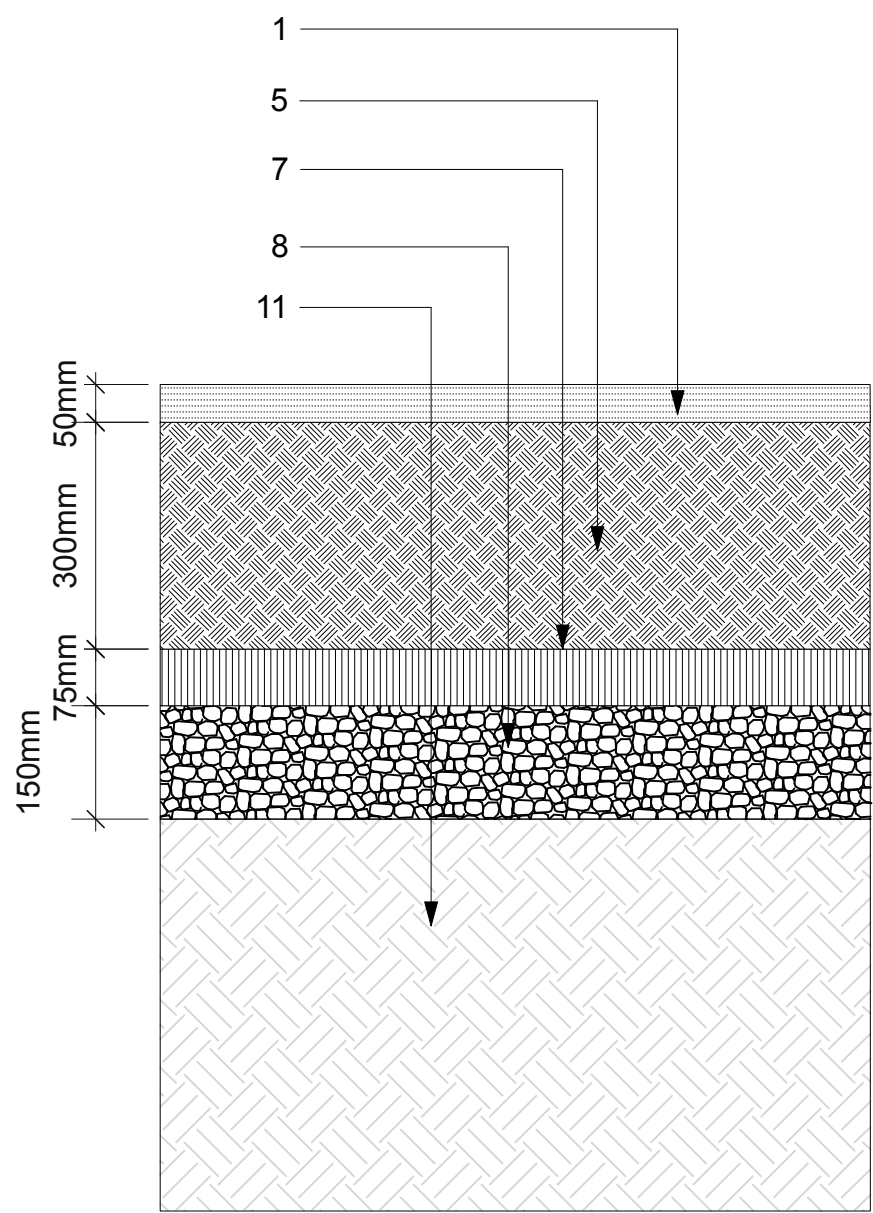


3 Soil Depths - Rain Garden
Scale: 1:10

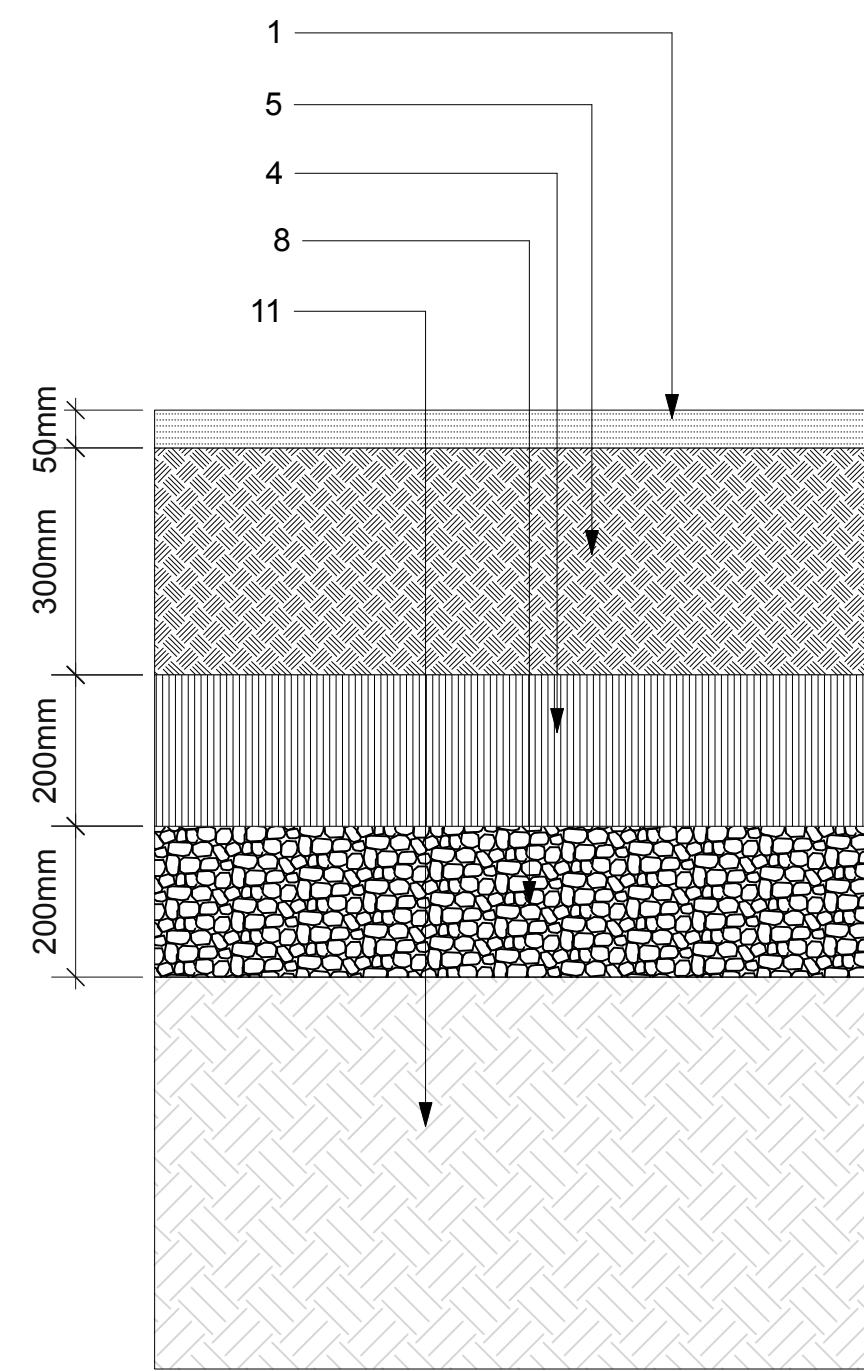

4 Soil Depths - Hedging
Scale: 1:10

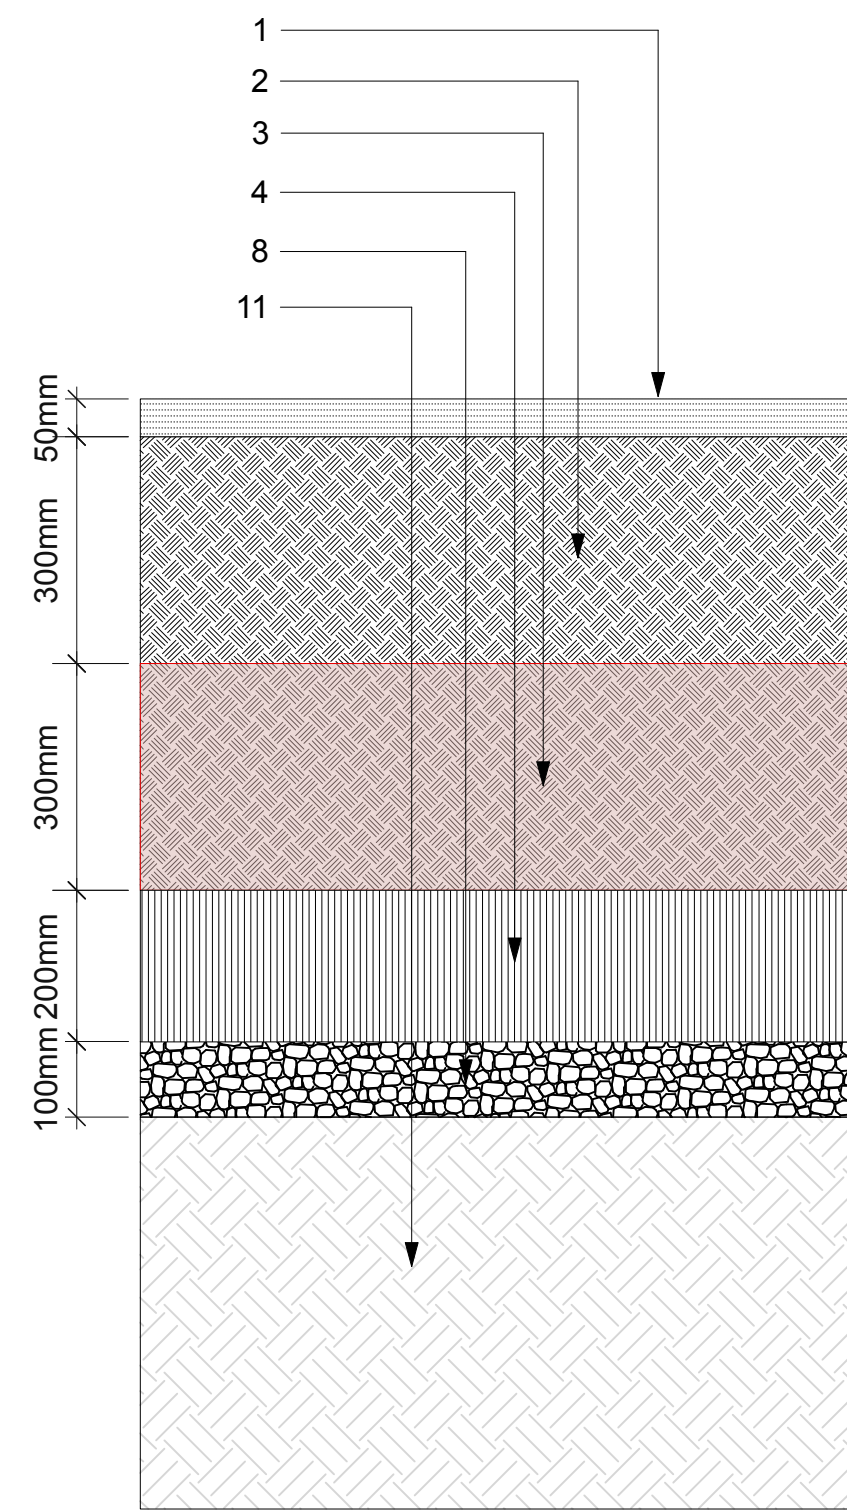

5 Soil Depths - Trees
Scale: 1:10

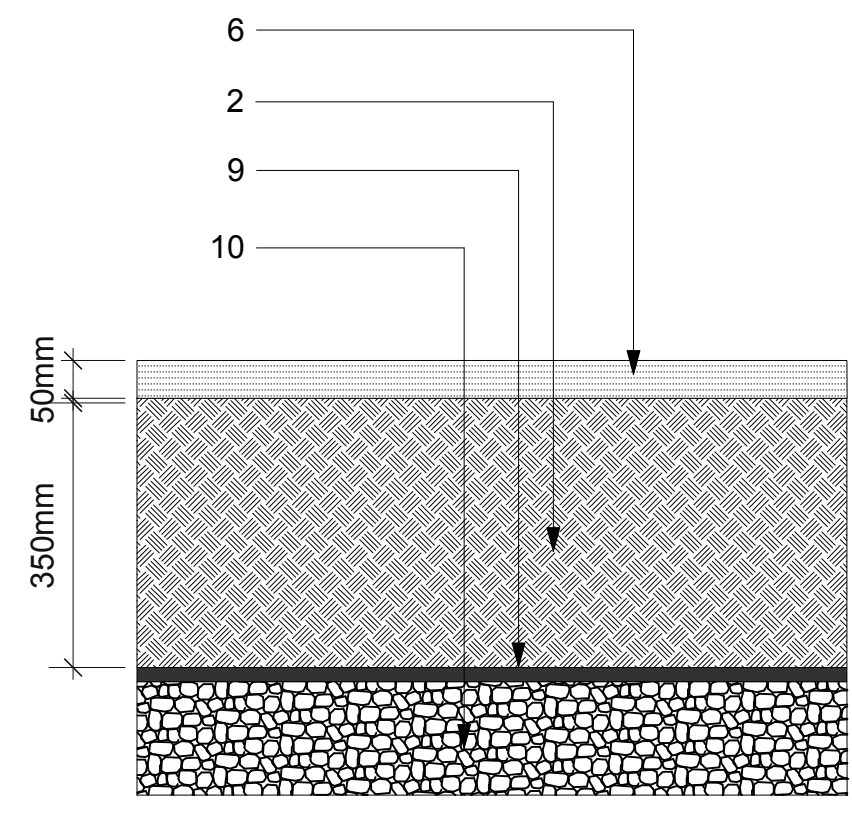

6 Soil Depths - Trees in Pots
Scale: 1:10

- 1- 30-40mm Mulch
- 2- Imported Top Soil - 300-500mm
- 3- Sub soil - Sandy free draining - 100-350mm
- 4- Washed Graded 0.5mm Dia sand with no fines - 50mm
- 5- 300-500mm Bio Retention Soil
- 6- 50mm Clean washed Decorative gravel mulch
- 7- 50mm Peastone barrier
- 8- 150 -200 mm Clean Crushed gravel bed
- 9- Geo Textile - Terram 700
- 10- Free draining granular infill
- 11- Thoroughly Break up base of excavation to remove compacti

No dimensions are to be scaled from this drawing. All dimensions are to be checked on site.
Area measurements for indicative purposes only.

This drawing is the property of Wright Landscapes Limited. No part of the drawing may be reproduced in any manner without permission from Wright Landscapes Limited.

All Wright Landscapes drawings to read in conjunction with architectural / engineers plans & details.

SOILING PLAN

- ORNAMENTAL PLANTING**
- Refer to planting plan / Schedule
- RAIN GARDEN**
- Refer to planting plan / Schedule
- HEDGING PLANTING**
- Refer to planting plan / Schedule
- TREE PLANTING (POTS)**
- Refer to planting plan / Schedule
- TREE PLANTING (PLANTERS)**
- Refer to planting plan / Schedule

S5-P02	02-12-24	Dimensions added	SB	NW
S5-P01	23-10-24	For Construction	SB	NW

Revision	Date	Description	Drawn	Approved
----------	------	-------------	-------	----------

WRIGHT LANDSCAPES LIMITED

W E: info@wrightlandscapes.co.uk
W: www.wrightlandscapes.co.uk
T: 01244 541959

HEAD OFFICE
Pickmere Lane, Pickmere, Knutsford,
WAT6 0UL

CLIENT DOMIS CONSTRUCTION

PROJECT WATERHOUSE GARDENS

DRAWING Drainage & Soiling Plan
TITLE

DATE 06/02/2024 SCALE 1:350

DRAWN NW SIZE A1

APPROVED CB WORKSTAGE Stage 5

DRAWING NUMBER 1174-WRI-XX-XX-DR-L-0030 SUITABILITY REVISION S5 P02

© Wright Landscapes Limited