


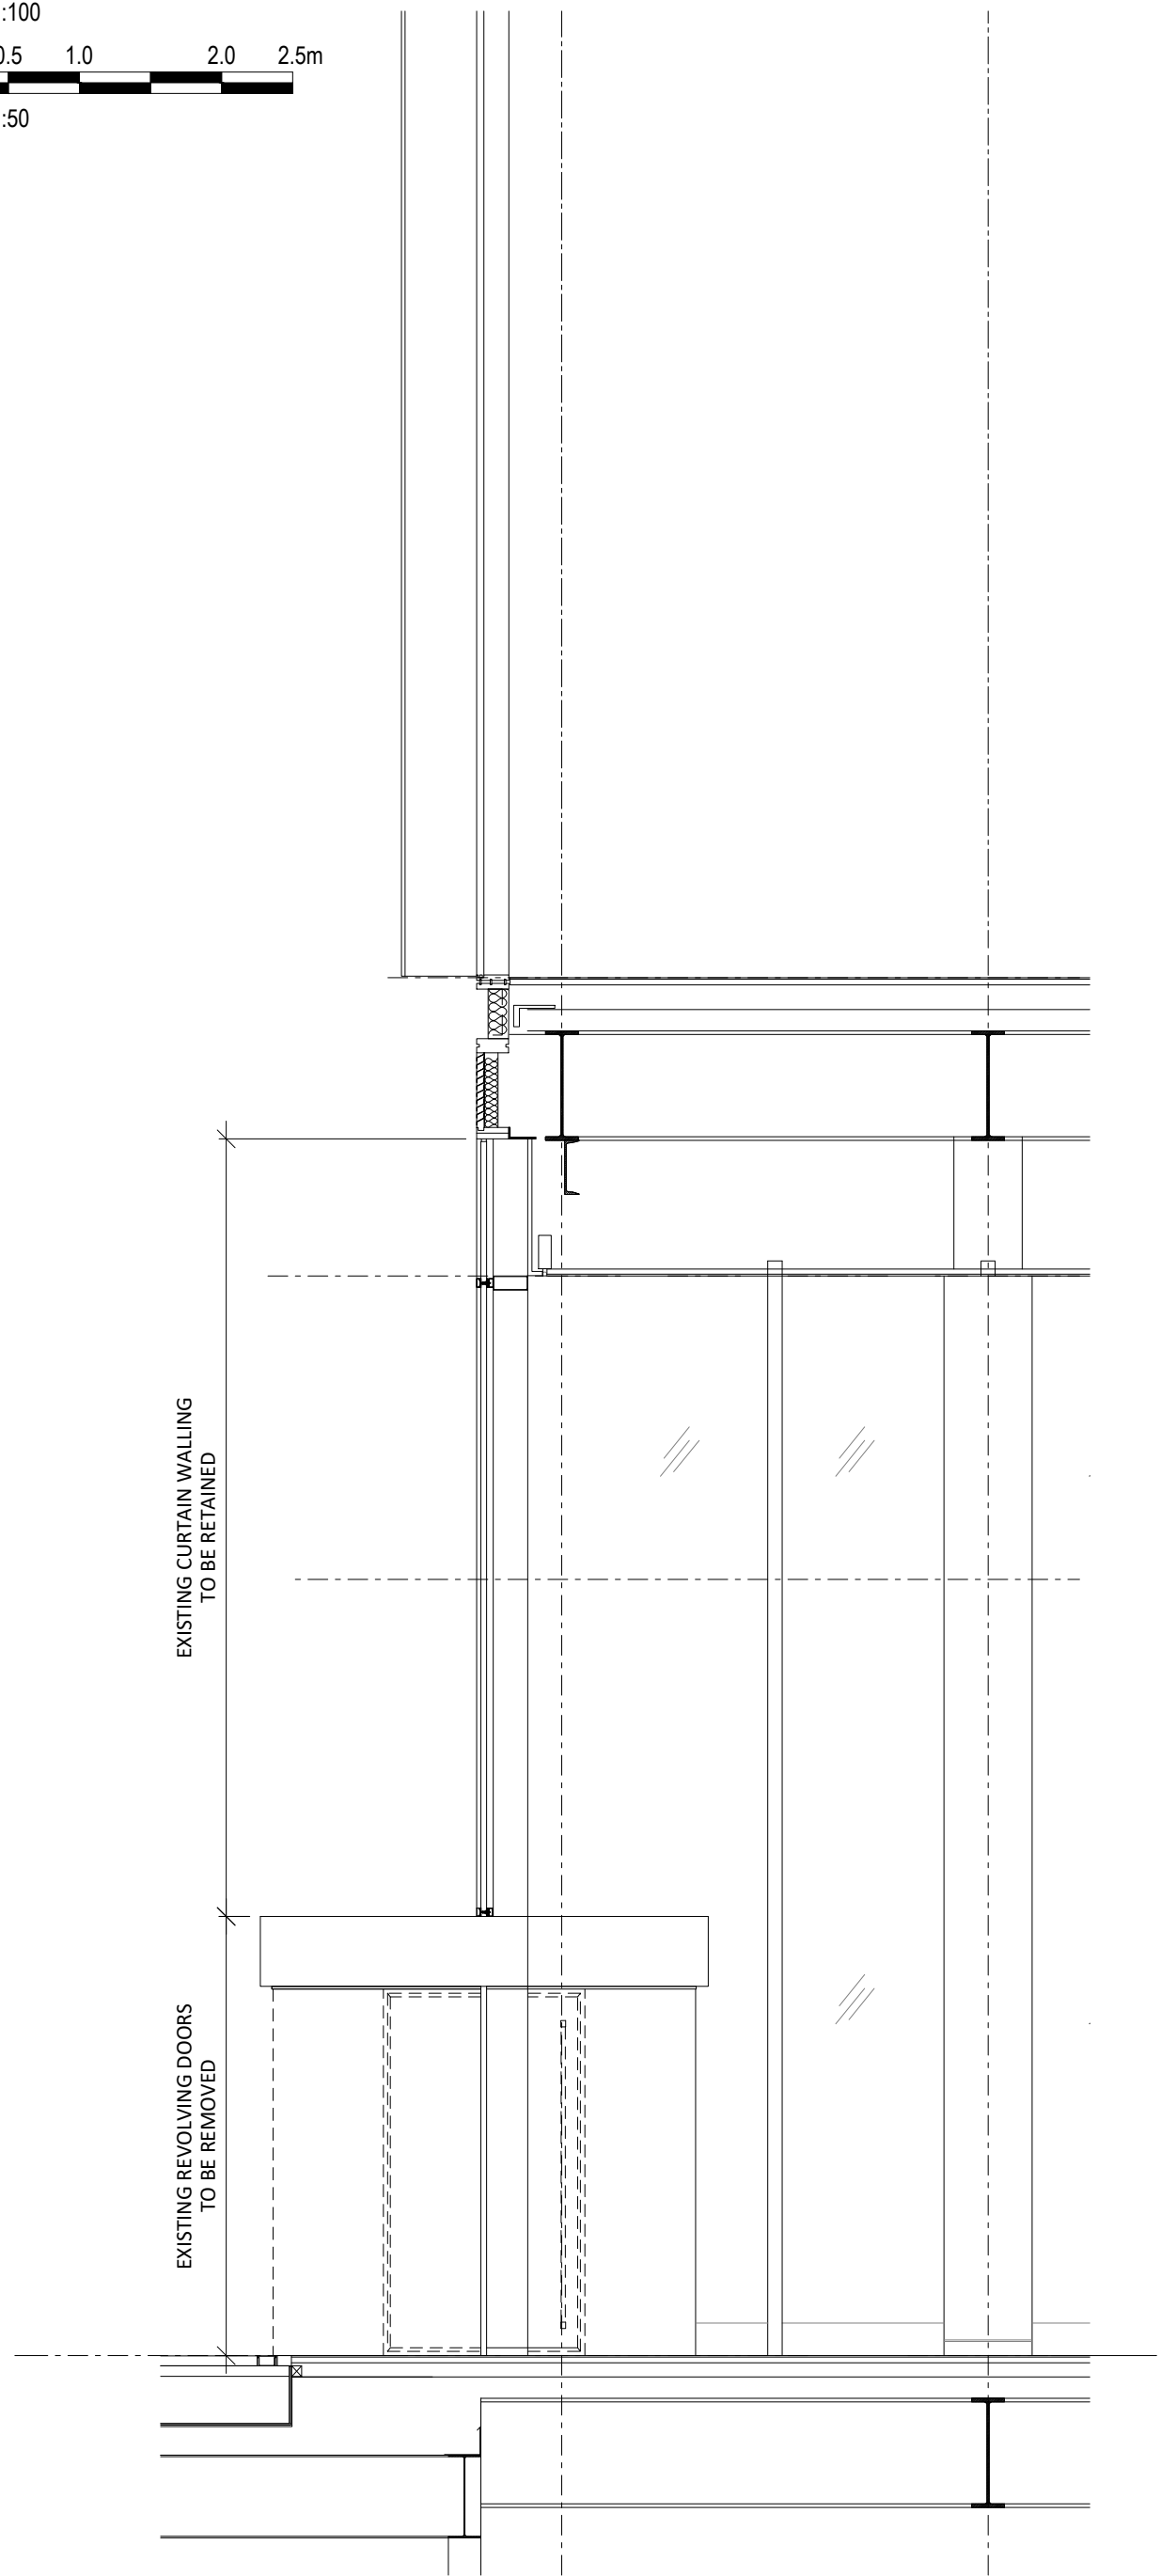


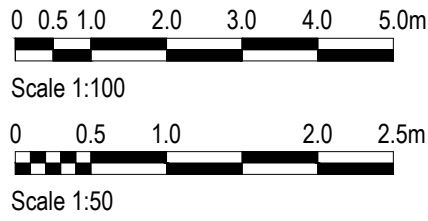


01 EXISTING REVOLVING DOOR SECTION  
SCALE - 1:50 @ A1

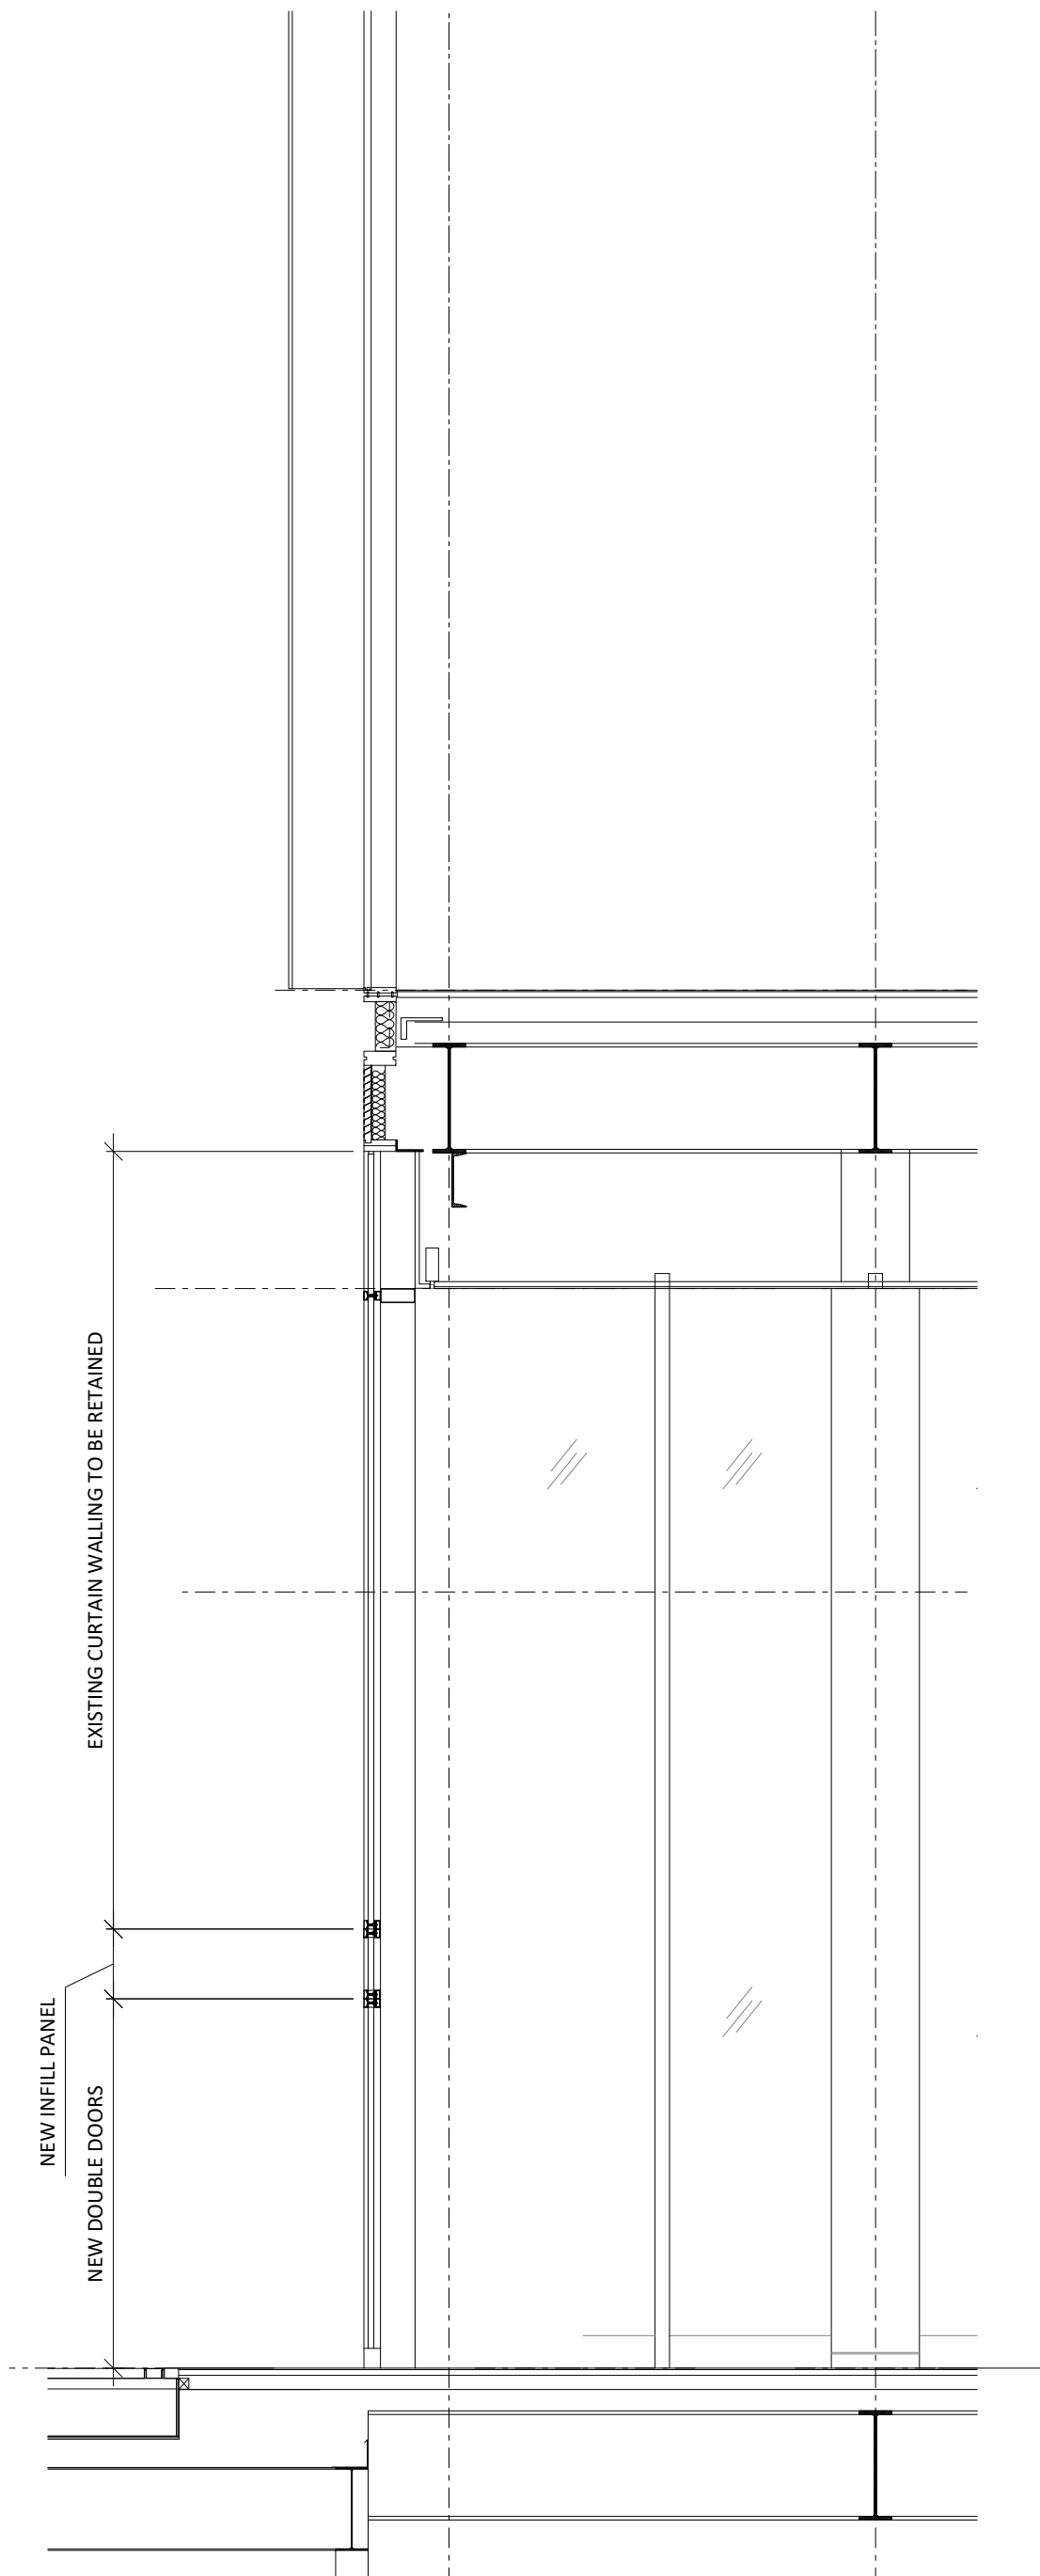


02 PROPOSED COFFEE SHOP DOOR SECTION  
SCALE - 1:50 @ A1

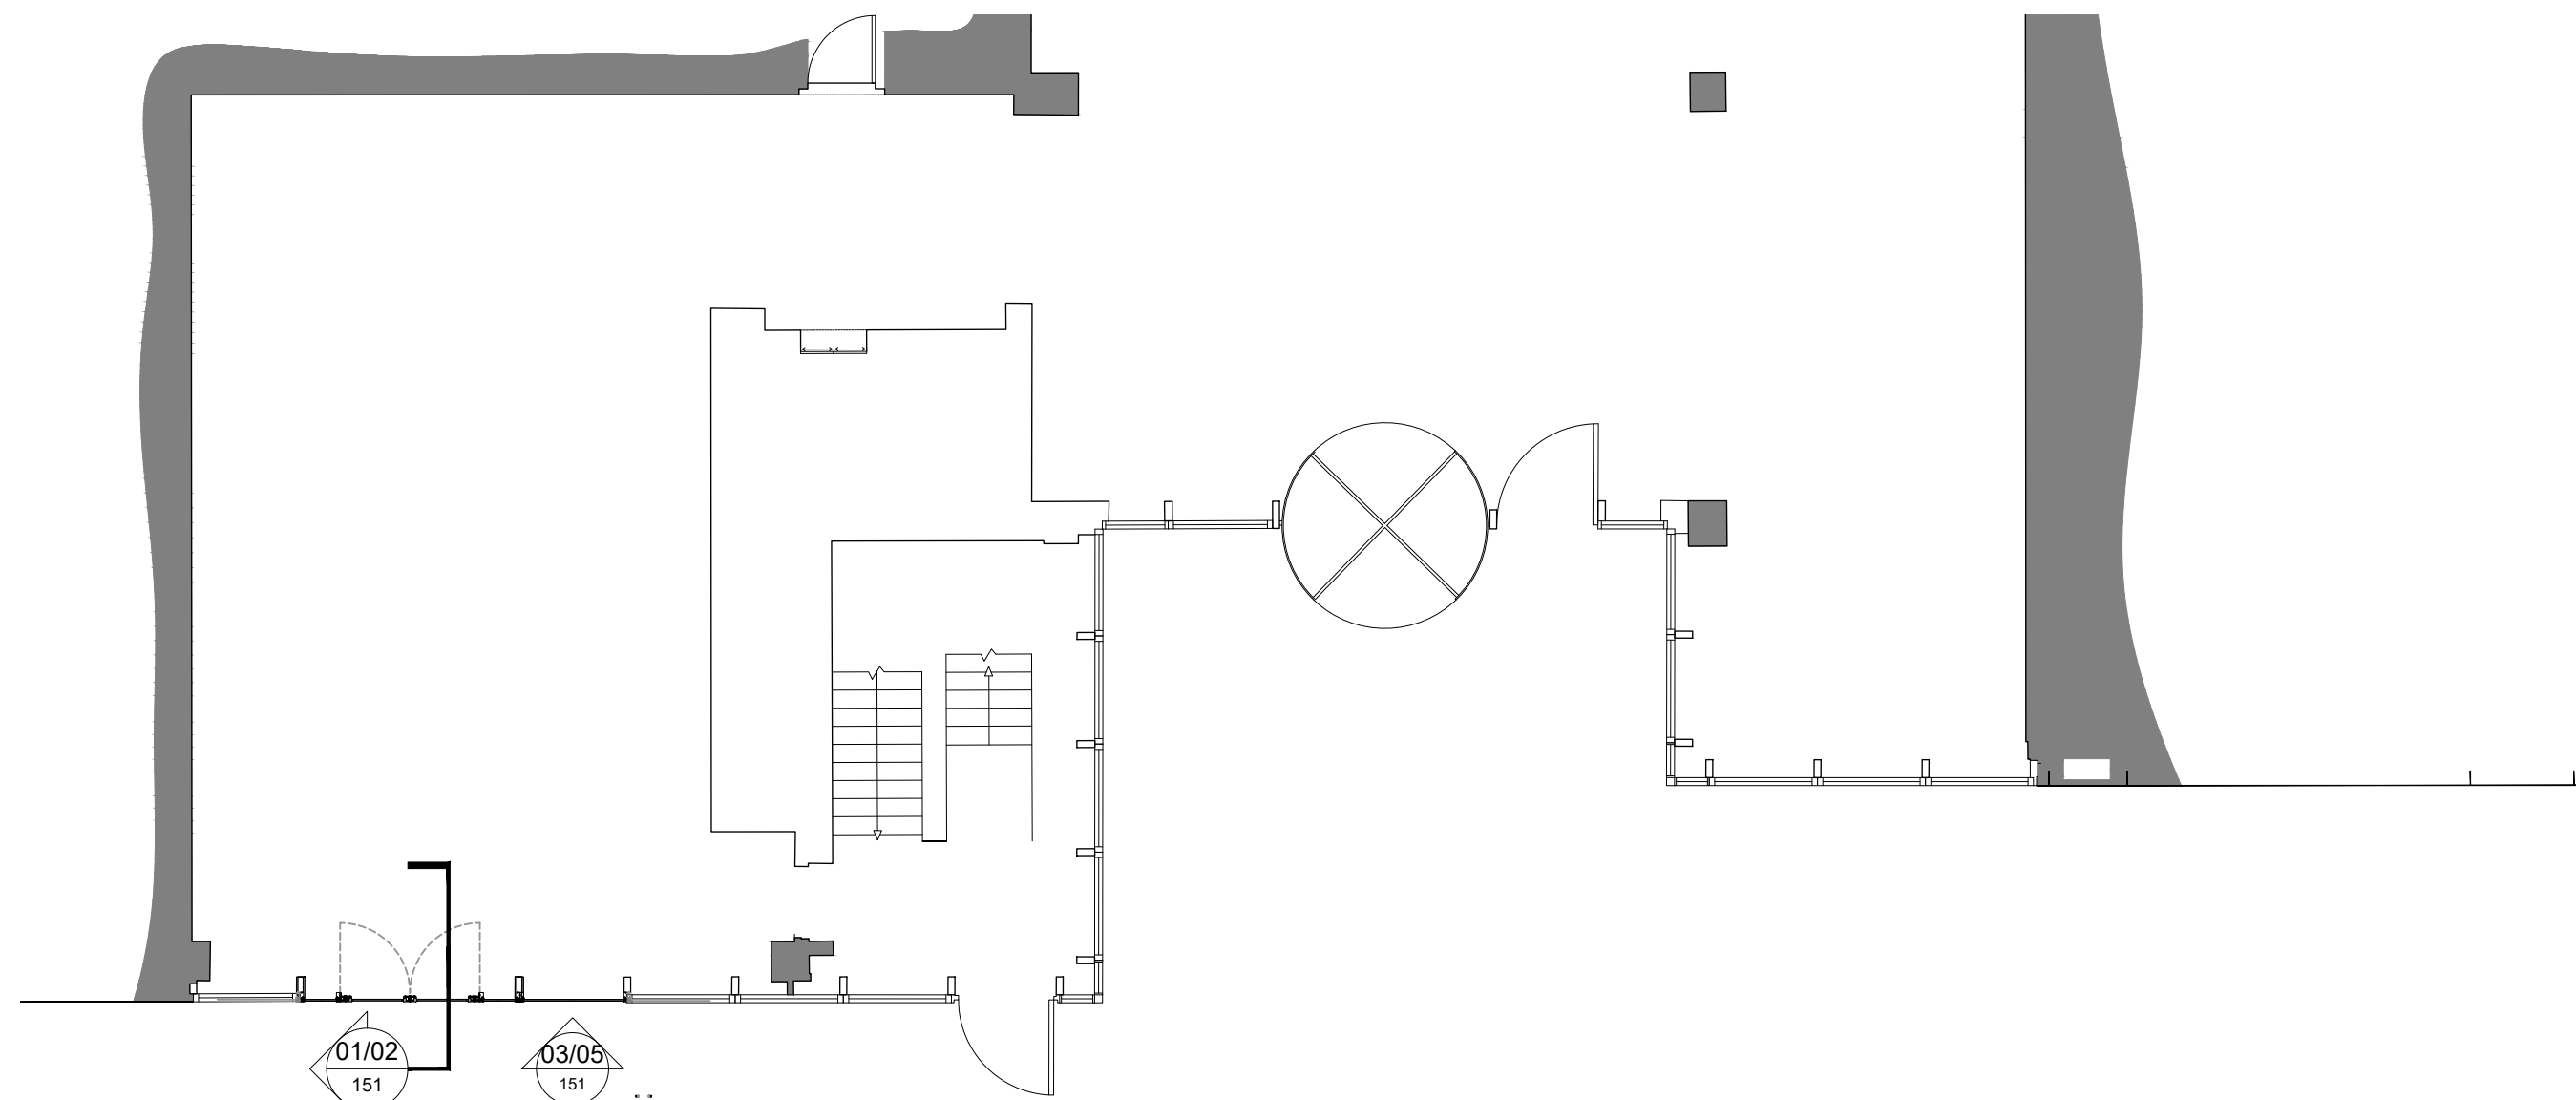

04 3 HARDMAN STREET WEST REFERENCE PLAN  
SCALE - 1:100 @ A1

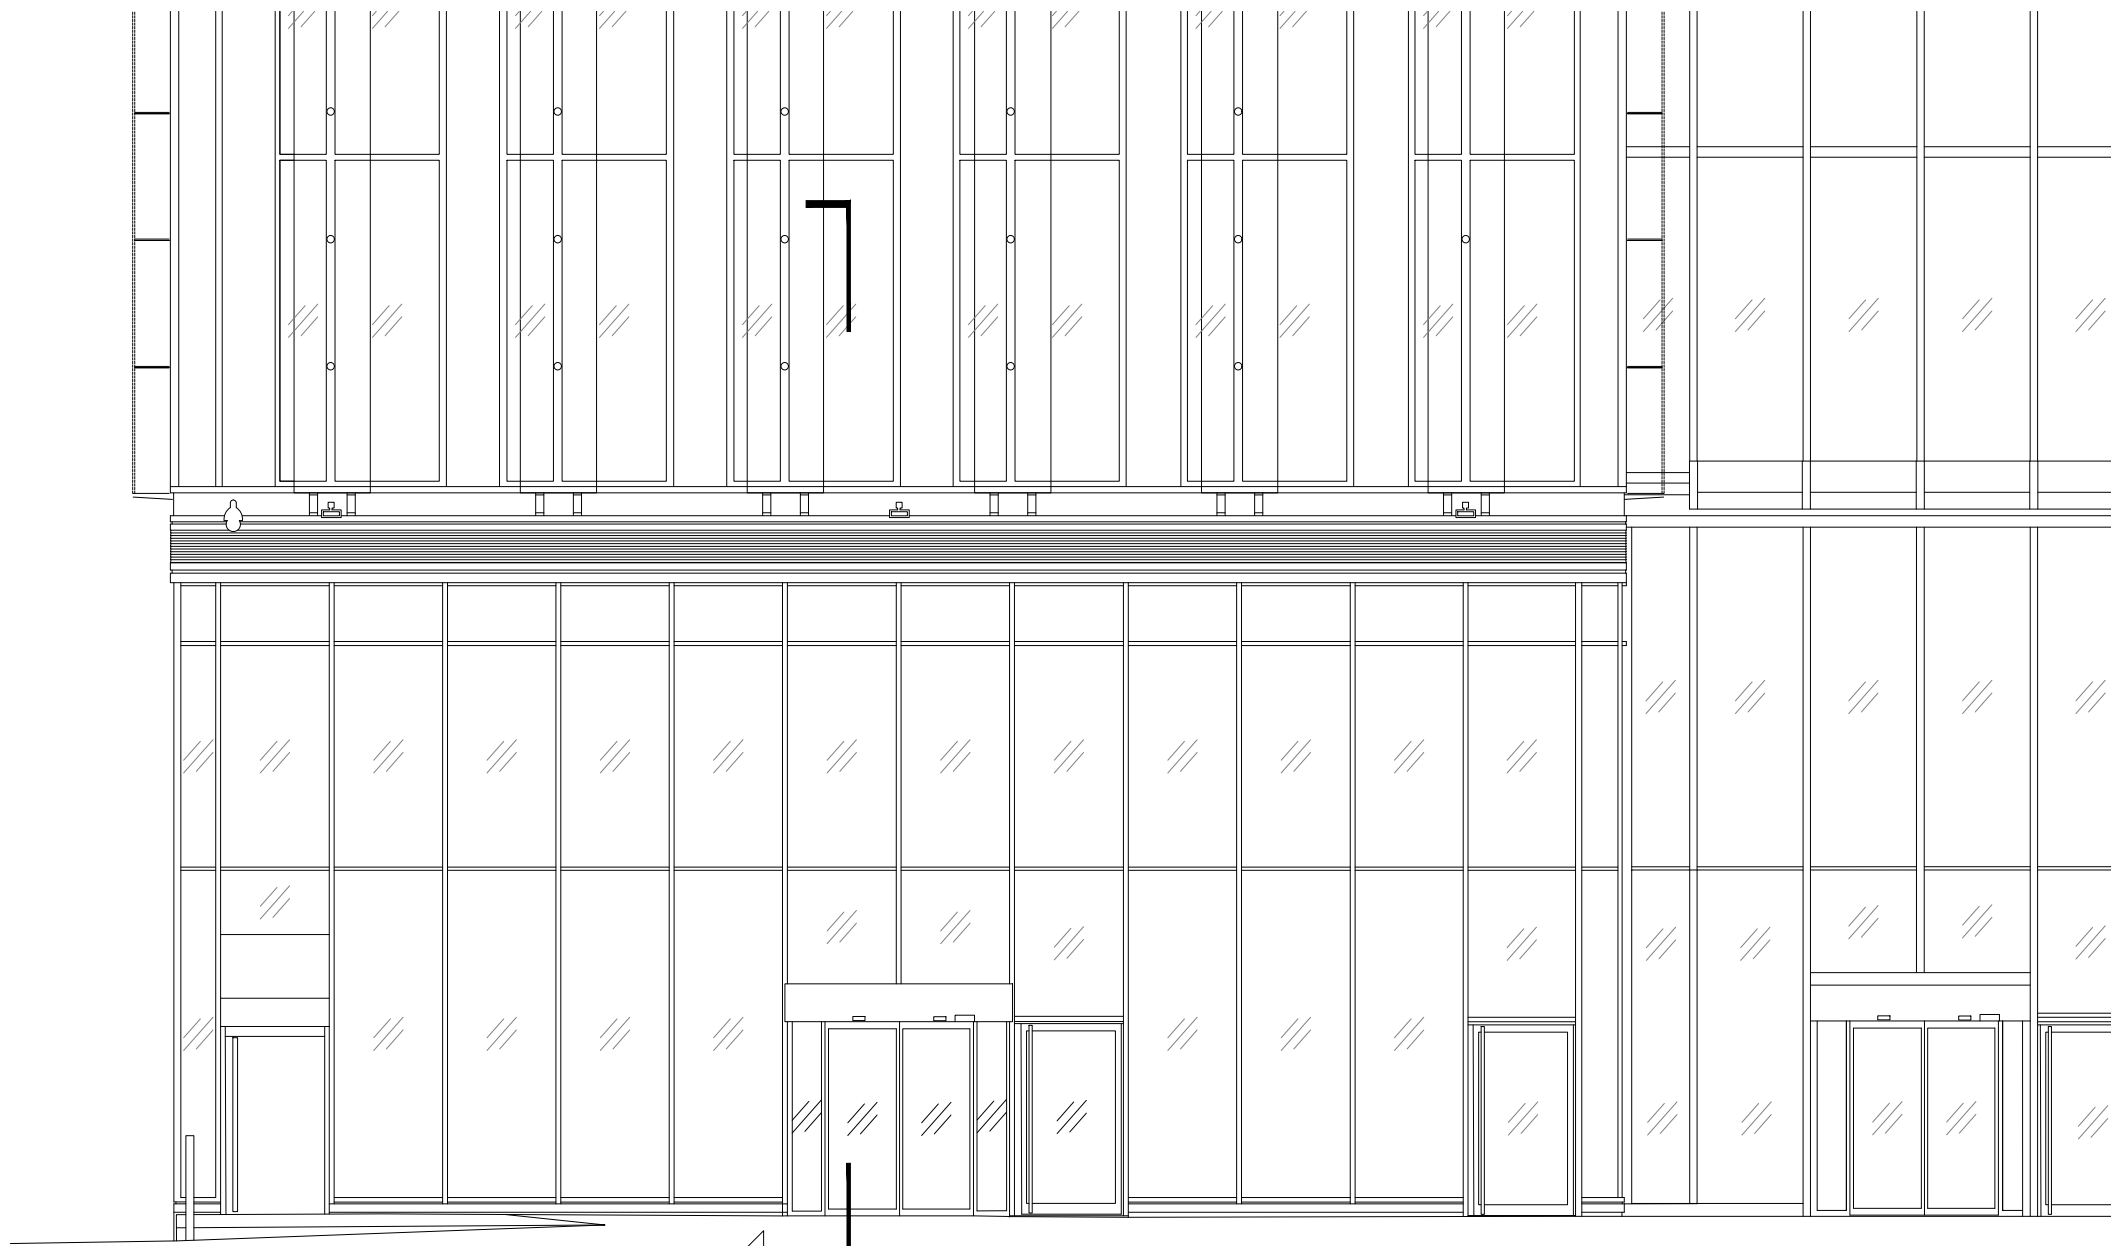

03 EXISTING HARDMAN STREET ELEVATION  
SCALE - 1:100 @ A1

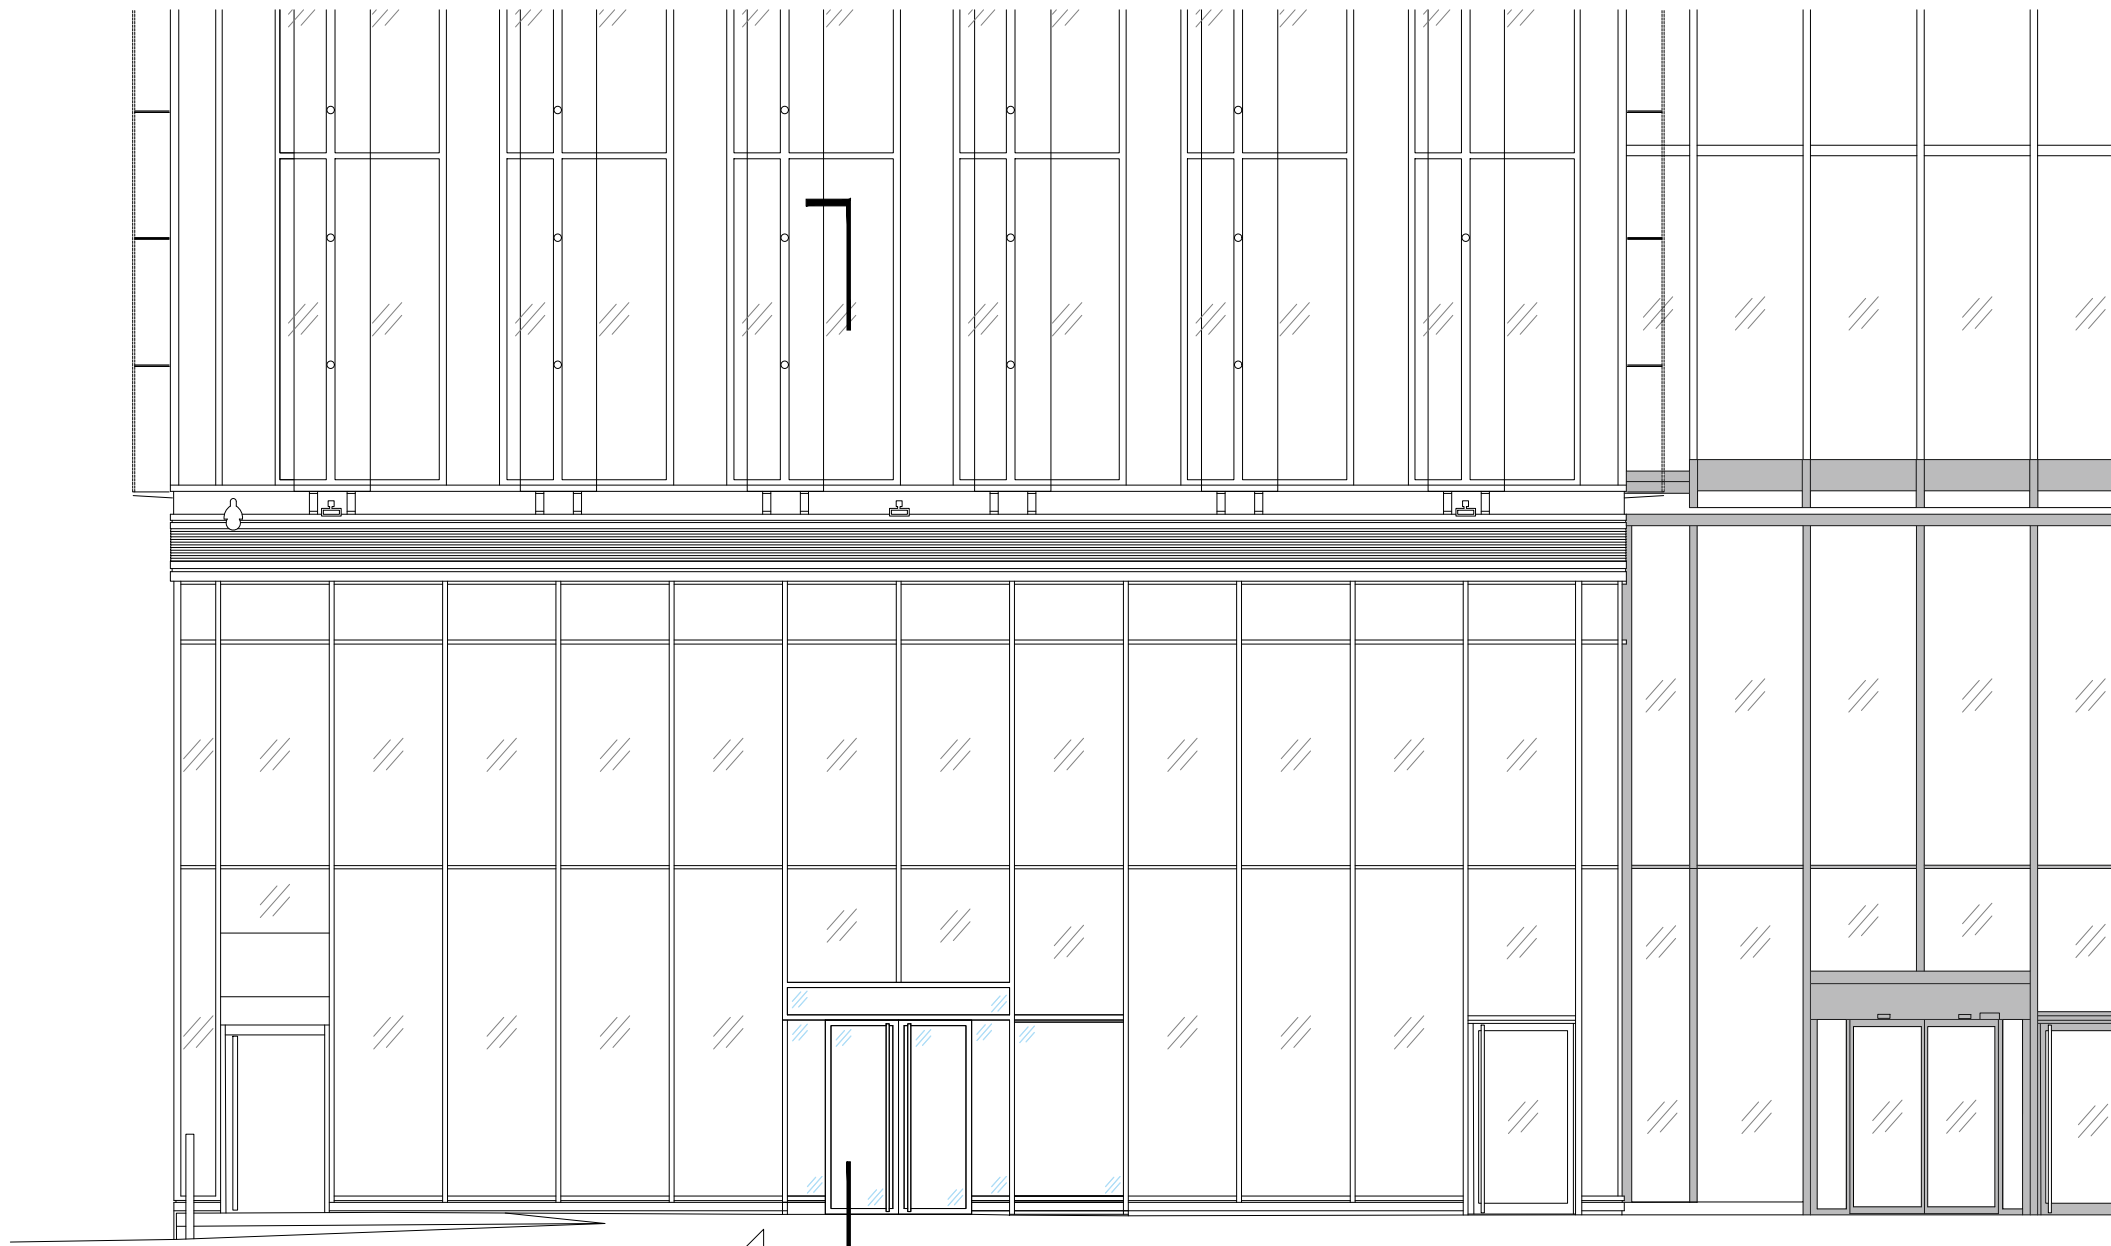

05 PROPOSED HARDMAN STREET COFFEE SHOP ELEVATION  
SCALE - 1:100 @ A1

## NOTES

DO NOT SCALE FROM THIS DRAWING.  
ALL DIMENSIONS TO BE CHECKED ON SITE.  
(DRAWINGS MAYBE SCALED FOR LOCAL AUTHORITY & PLANNING PURPOSE ONLY)  
COPYRIGHT PROTECTED.

ORIGINAL A1

FOR PLANNING  
DO NOT USE FOR CONSTRUCTION

### CONSULTANT REFERENCES IN DRAWING:

STRUCTURAL - REF/REVISION

GENERAL NOTES: