




ARKWRIGHT HOUSE

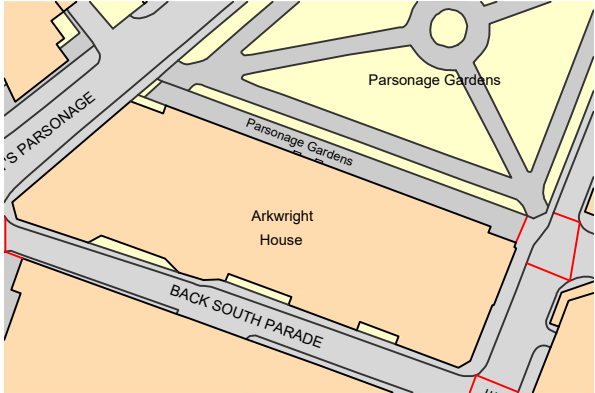

Location plan
scale 1:1250

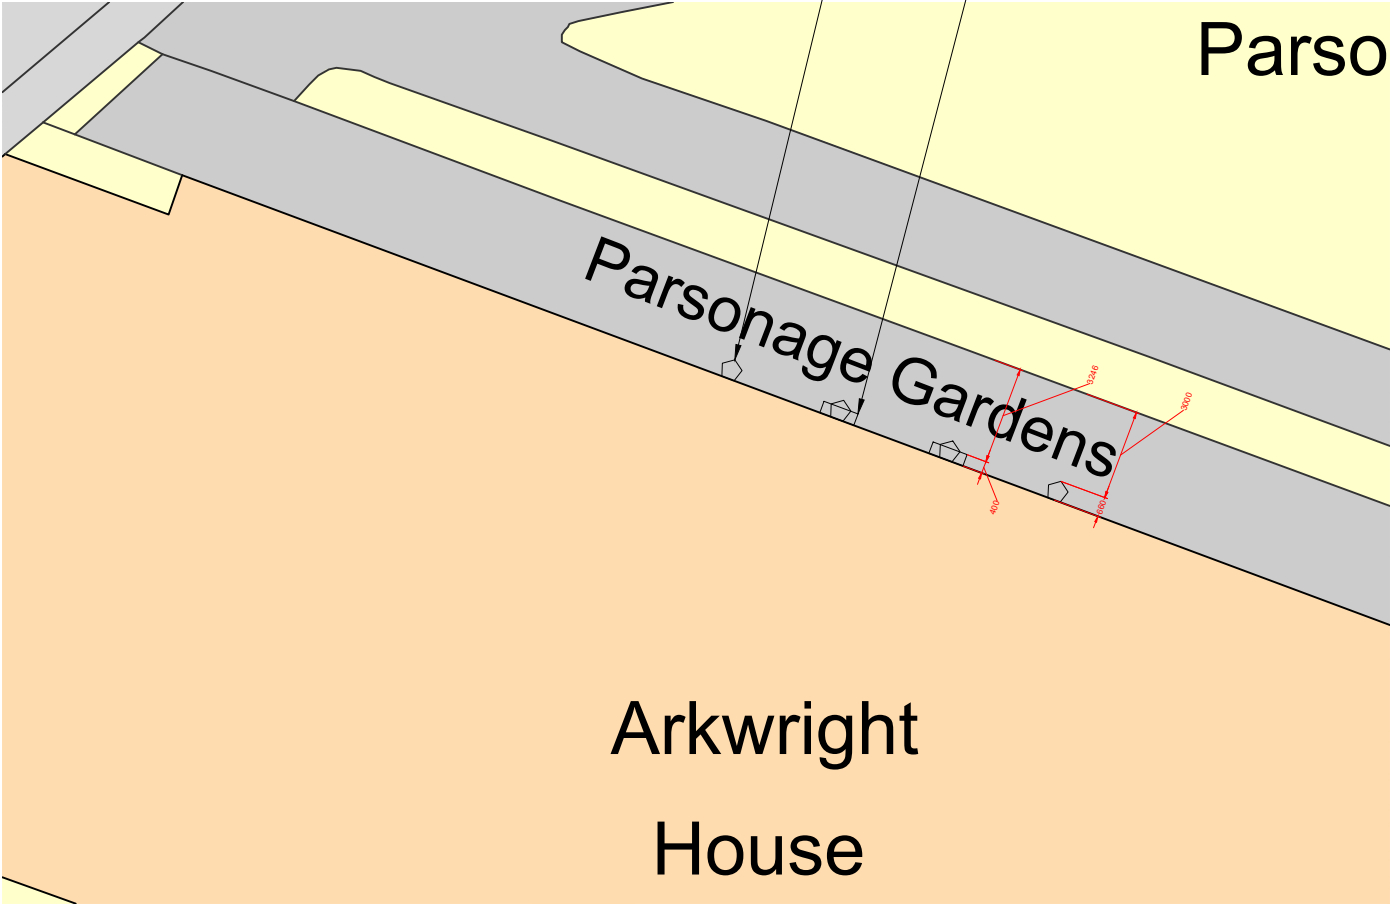

Plan layout
scale 1:250

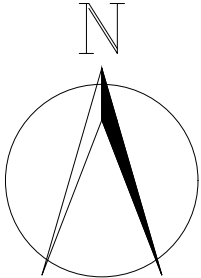

PROPOSED HIGHWAYS DETAILS

CONTROL OFFICE	WARRINGTON	BRISTOL	THE BREEZE 2 KELVIN CLOSE, BIRCHWOOD, WARRINGTON, WA3 7PB	40 BERKELEY SQUARE, BRISTOL, BS6 1HP	WWW.Claremontgi.com	T: 01922 284 000	T: 01275 372 342	REVIEWER: DATE: BY: CHECKED: Date: By: NOTE: THIS DRAWING IS THE COPYRIGHT OF CLAREMONT GROUP INTERIORS LTD, AND MAY NOT BE REPRODUCED IN ANY FORM WITHOUT PRIOR WRITTEN CONSENT. DO NOT SCALE FROM THIS DRAWING. ALL DIMENSIONS ARE TO BE CHECKED ON SITE. ALL DIMENSIONS ARE SHOWN IN MILLIMETERS [SCALING BY LOCAL AUTHORITIES IS PERMITTED]  Claremont We shape spaces CLIENT ARKWRIGHT HOUSE PROJECT TITLE & SITE ADDRESS ARKWRIGHT HOUSE PARSONAGE GARDENS M3 2LF DRAWING TITLE PROPOSED HIGHWAYS DETAILS DRAWING NO E013826 AF 002 LEAD DESIGNER PD DATE 09.01.25 SCALE 1:250 DRAWN BY MR PAPER SIZE A4 DRAWING STATUS PROPOSED
----------------	------------	---------	---	--------------------------------------	---------------------	------------------	------------------	---