SITE ADDRESS:
ZipWorld Manchester
Heaton Park
Manchester
England
M25 2QB

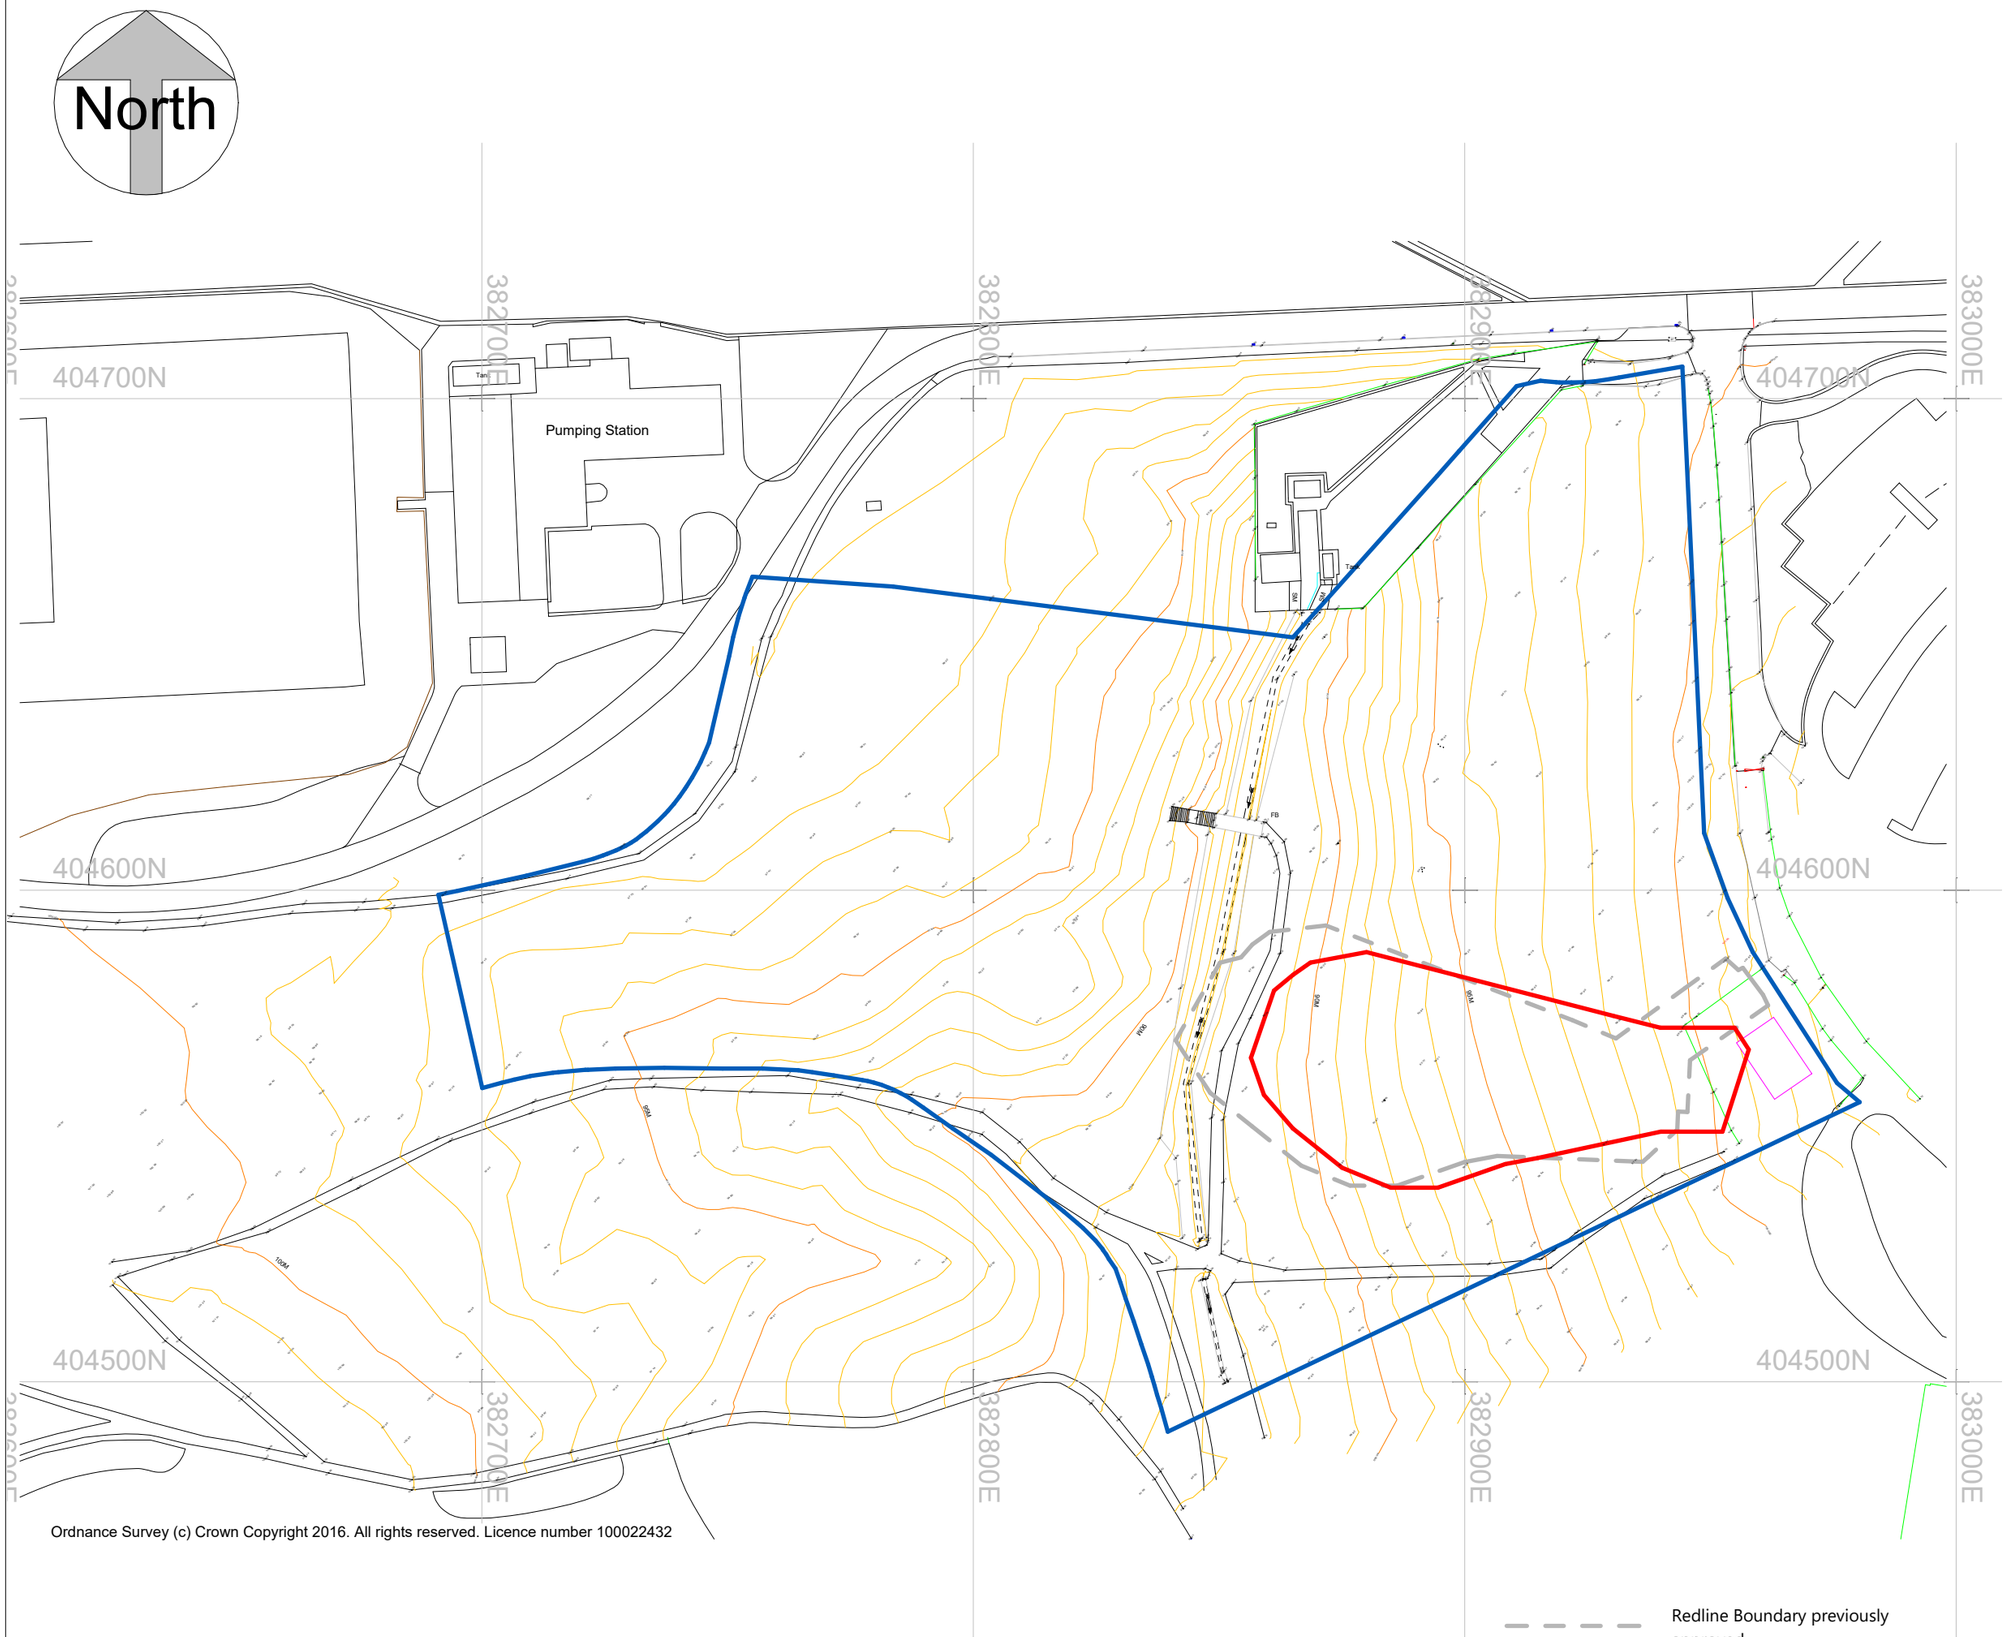

Ordnance Survey (c) Crown Copyright 2016. All rights reserved. Licence number 100022432

Rev	Description	Date	Issued by
P02	Slide position revised	28.02.25	BOD
P01	Coordinates discrepancy resolved.	12.02.25	BOD
P00	PLANNING ISSUE	01.11.24	BOD

dewis ARCHITECTURE

Menai House
Holyhead Road
Llanfairpwll
Anglesey
LL61 5UJ

01248 715006

info@dewis.uk.com
www.dewis.uk.com

Syrfewyr Siartredig Adeiladu
Penseiri Siartredig
Rheolwyr Prosiect
Ymgynghorwyr Pensaerniol
Technolegwyr Pensaerniol Siartredig
Ymgynghorwyr Adeiladau Hanesyddol

Chartered Building Surveyors
Chartered Architects
Project Managers
Architectural Consultants
Chartered Architectural Technologists
Historic Building Consultants

Client

ZIP WORLD

Project

ZIPWORLD MANCHESTER, HEATON PARK

Drawing

SITE LOCATION PLAN

File No.

D927 - DEW - XX - XX - DR - A - 001

Origin	Disc.	Zone	Level	Type
DEW	A	XX	XX	DR

Drwg. No.	Rev.	Scale	Drawn by
001	P02	1 : 1250	BOD

Plot Date	Size	Issue Status	Approved by
03/09/24	A3	PLANNING	DW

This drawing must be read in conjunction with all related drawings.
All dimensions must be checked and verified on site before commencing any work or producing shop drawings.
The originator should be notified immediately of any discrepancies.
Only figured dimensions are to be worked to.
This drawing is copyright and remains the property of DEWIS architecture.