


NOTES

The designers and details on this drawing are copyright and must not be reproduced without the written permission of the designer.

Contractors are to check all sizes and dimensions before setting out any site or shop work. Any errors or discrepancy to be reported to the designer.

REVISIONS	DATE
REV -	

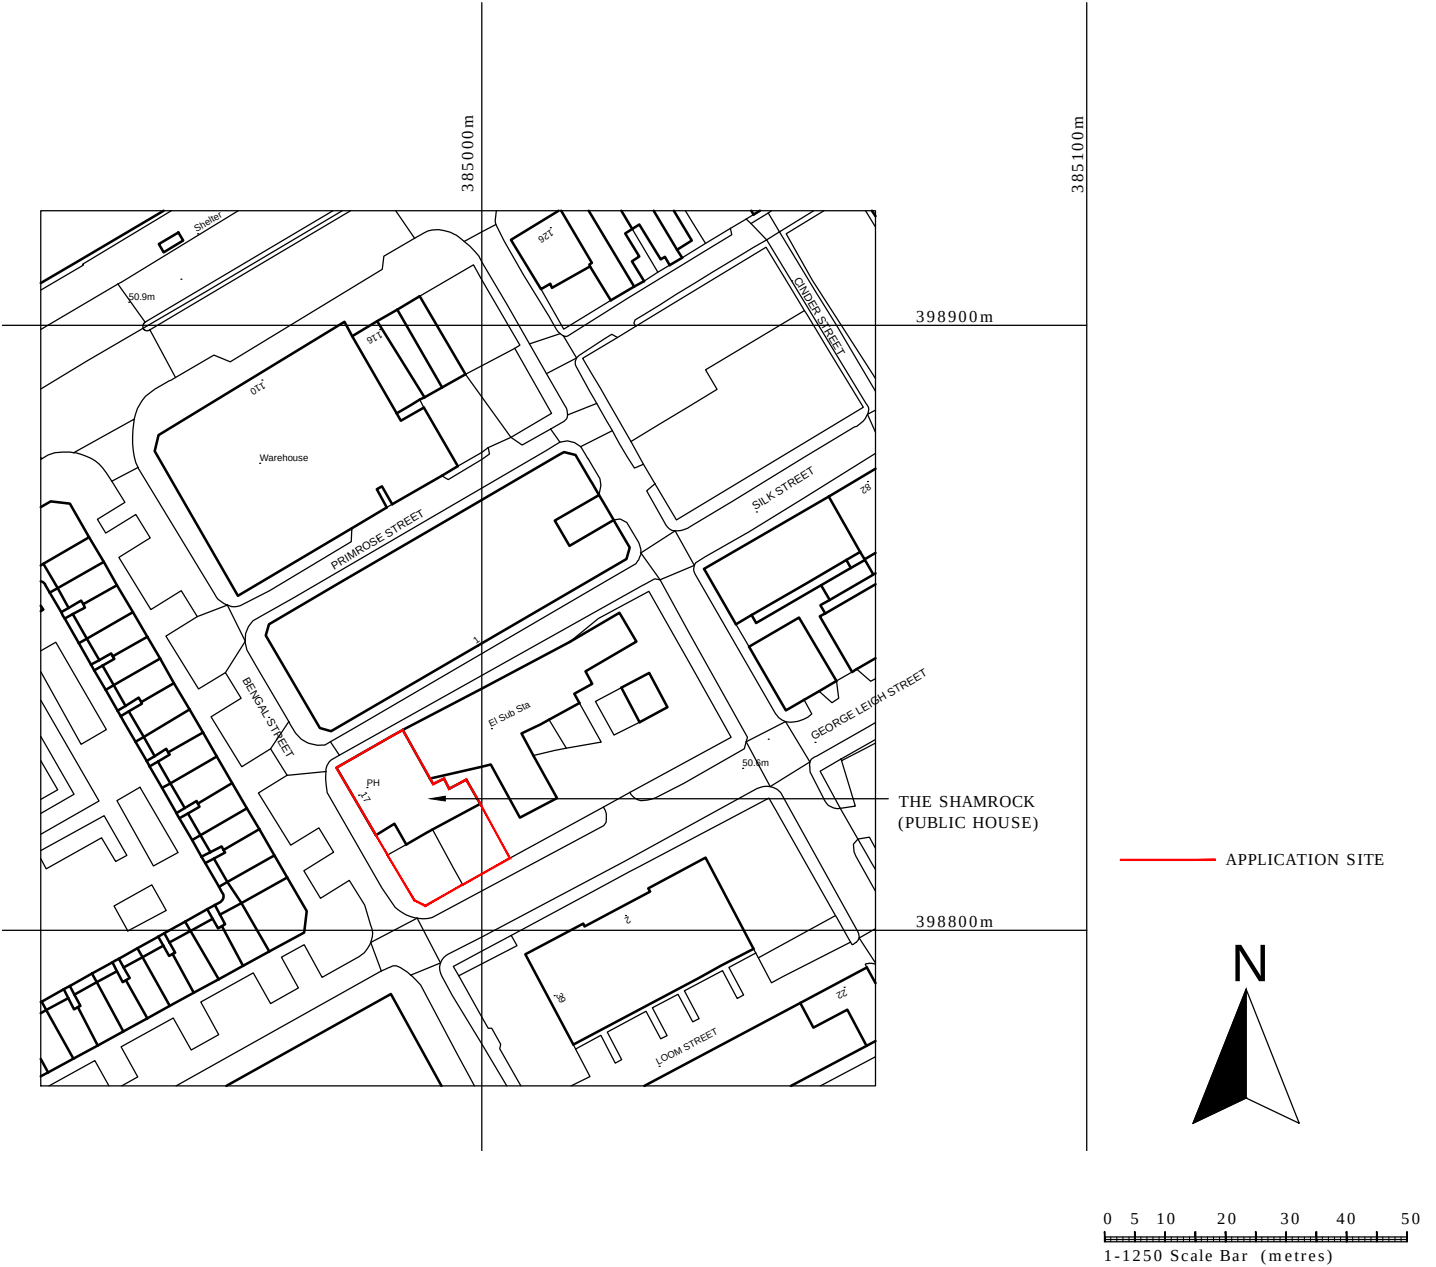

DRAWING DESCRIPTION
LOCATION PLAN
JOB TITLE
THE SHAMROCK 17 BENGAL STREET MANCHESTER
CLIENT
JOSEPH HOLTS

DRAWN BY	JAA	SCALE	1:1250 @ A4
DATE	NOV 2024	DRAWING NO.	2021 - 200
CHECKED		REVISION	

John Dixon & Associates Limited,
Unit 211
Chambers Business Centre,
Chapel Road,
Oldham,
OL8 4QQ.
TEL : 0161 682 0964
FAX : 0161 683 4106
E-MAIL : info@johndixon.co.uk
WEB : www.johndixon.co.uk

