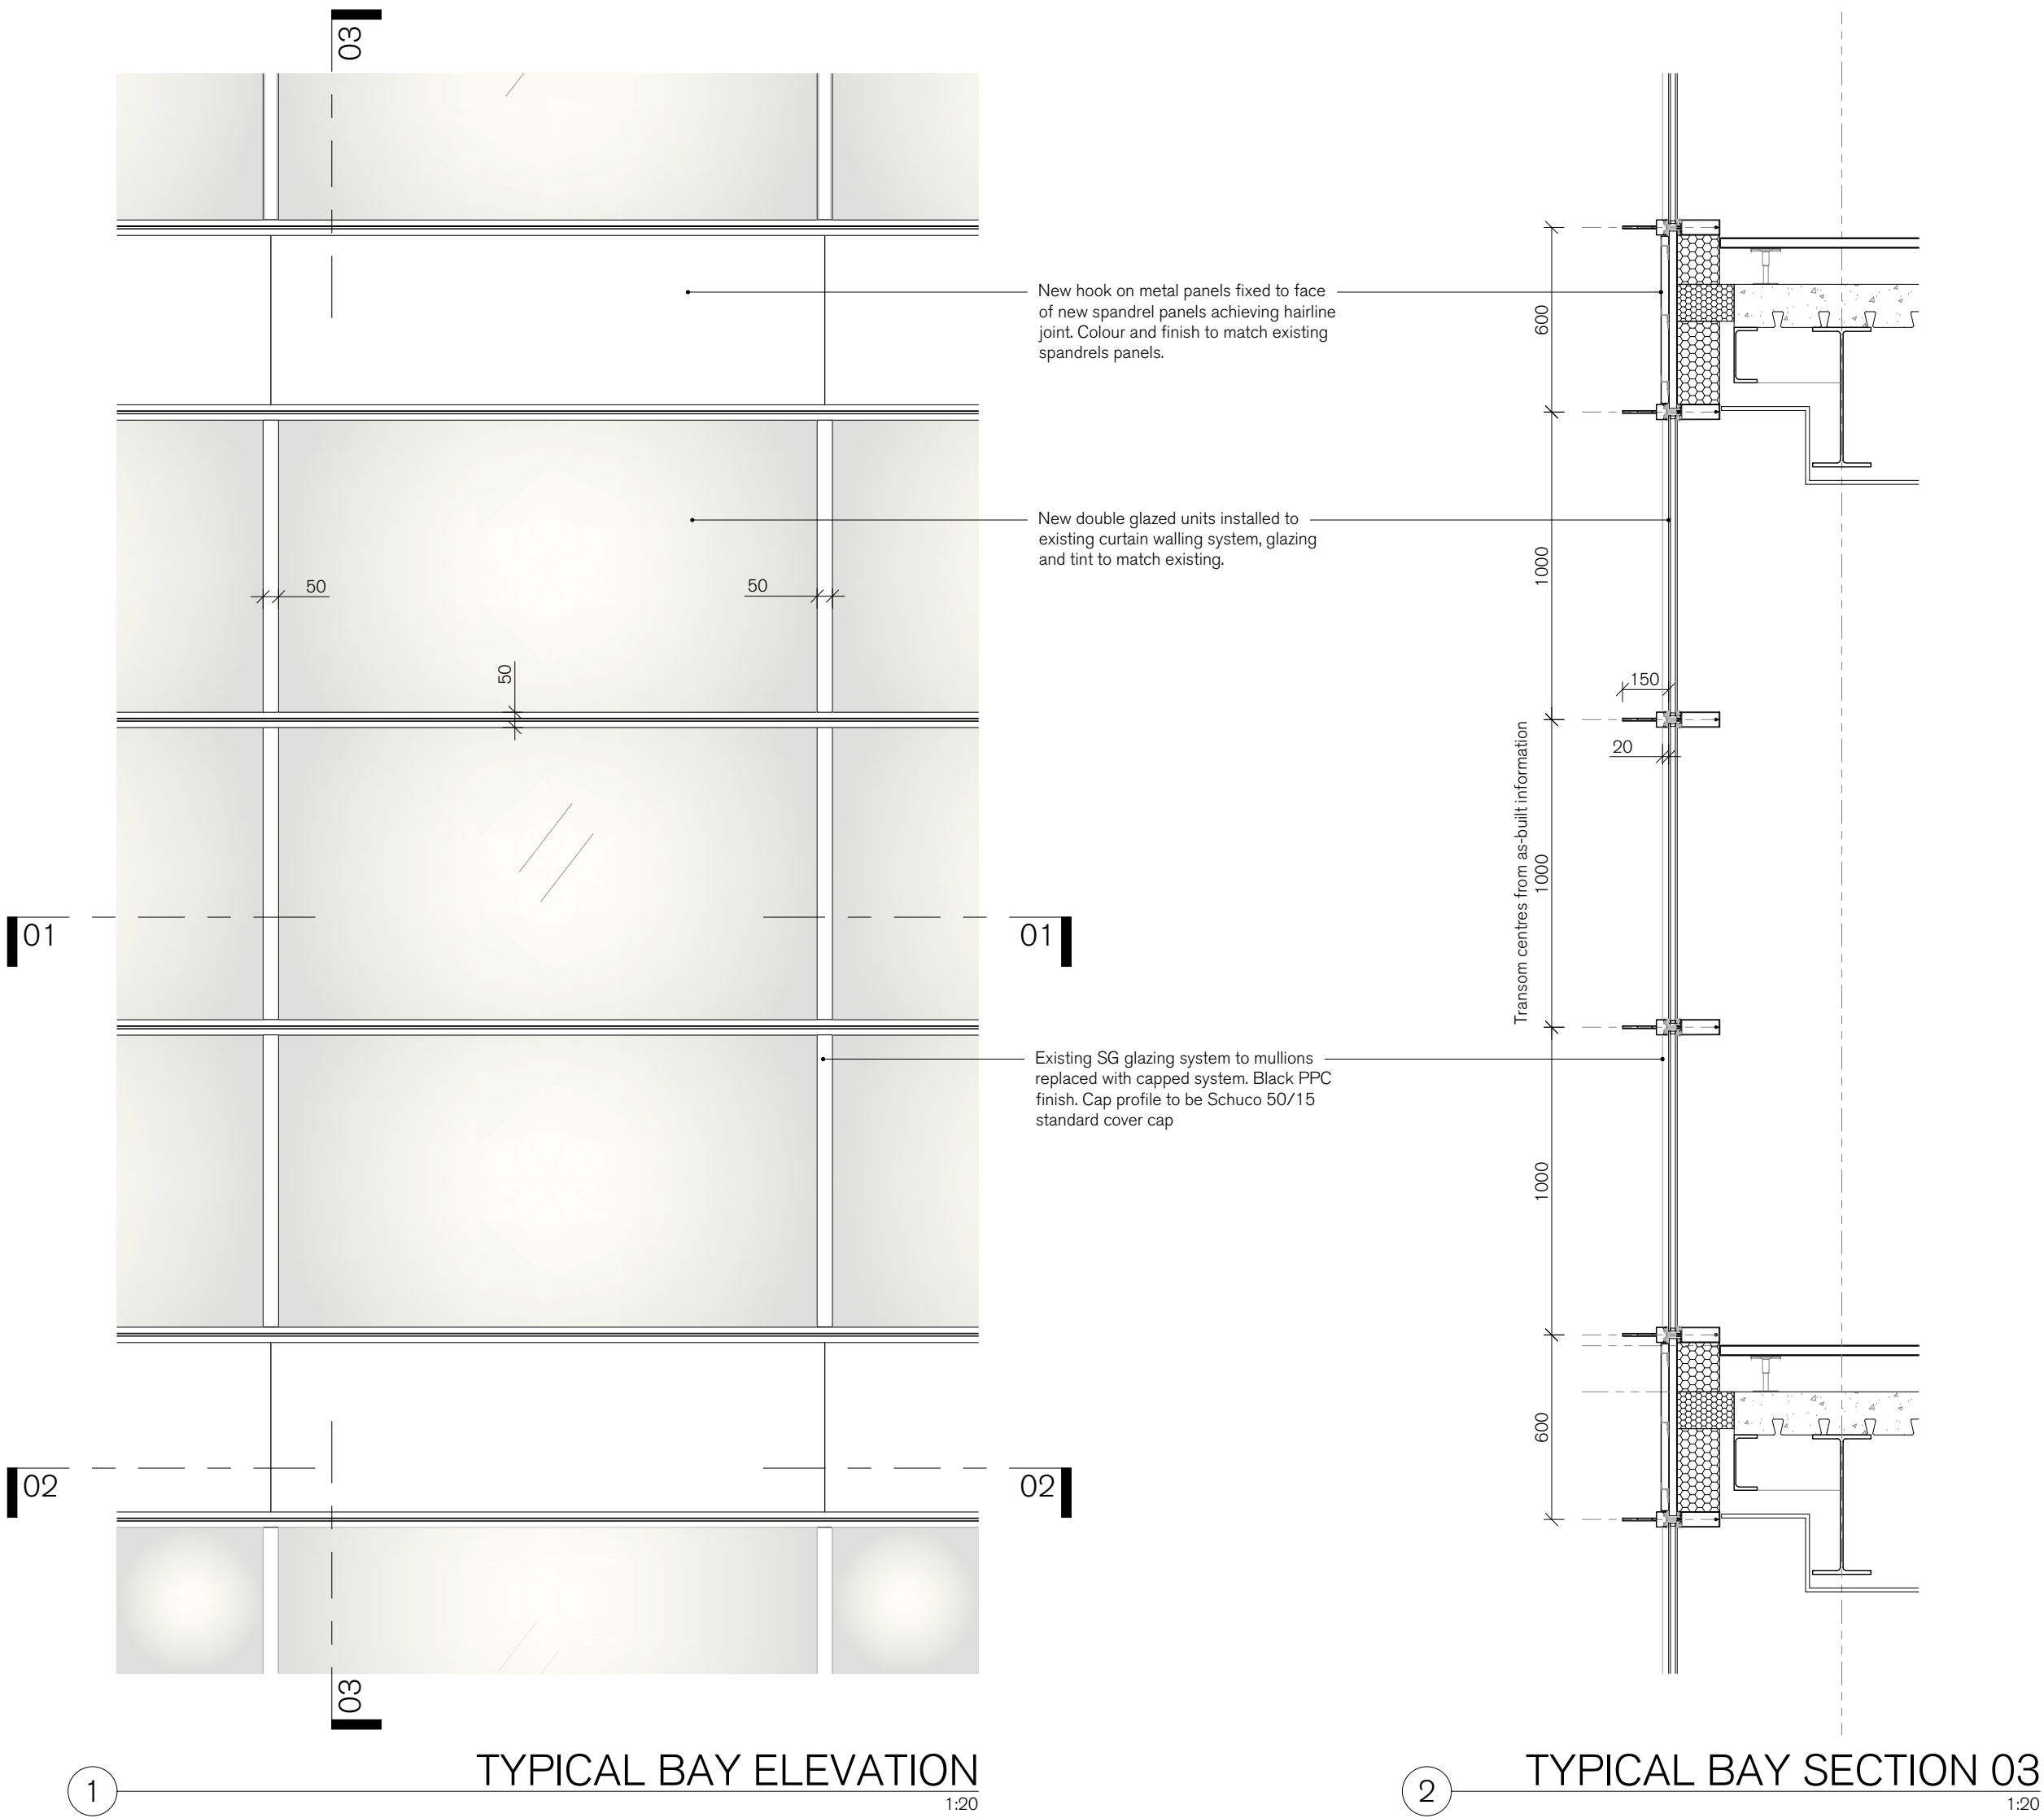


REV.	ISSUED	DESCRIPTION	DRAWN	CHECKED
P02	23.12.24	DIMENSIONS ADDED	CW	DRC
P03	20.01.25	DIMENSIONS ADDED, NEW ELEMENTS HIGHLIGHTED IN BLUE	CW	DRC
P04	05.02.25	UPDATES TO CAP DETAIL AND FINISH, ADDITION OF HOOK ON SPANDREL PANELS	CW	DRC

PROJECT	DESCRIPTION	DATE	SCALE AT A1	JOB NO
BAUHAUS MANCHESTER	PROPOSED TYPICAL BAY STUDY	OCT '24	1:20	24.066
CLIENT	STATUS	DRAWN	CHECKED	REV
ORCHARD STREET INVESTMENT MANAGEMENT	PLANNING	CW	DRC	P04