


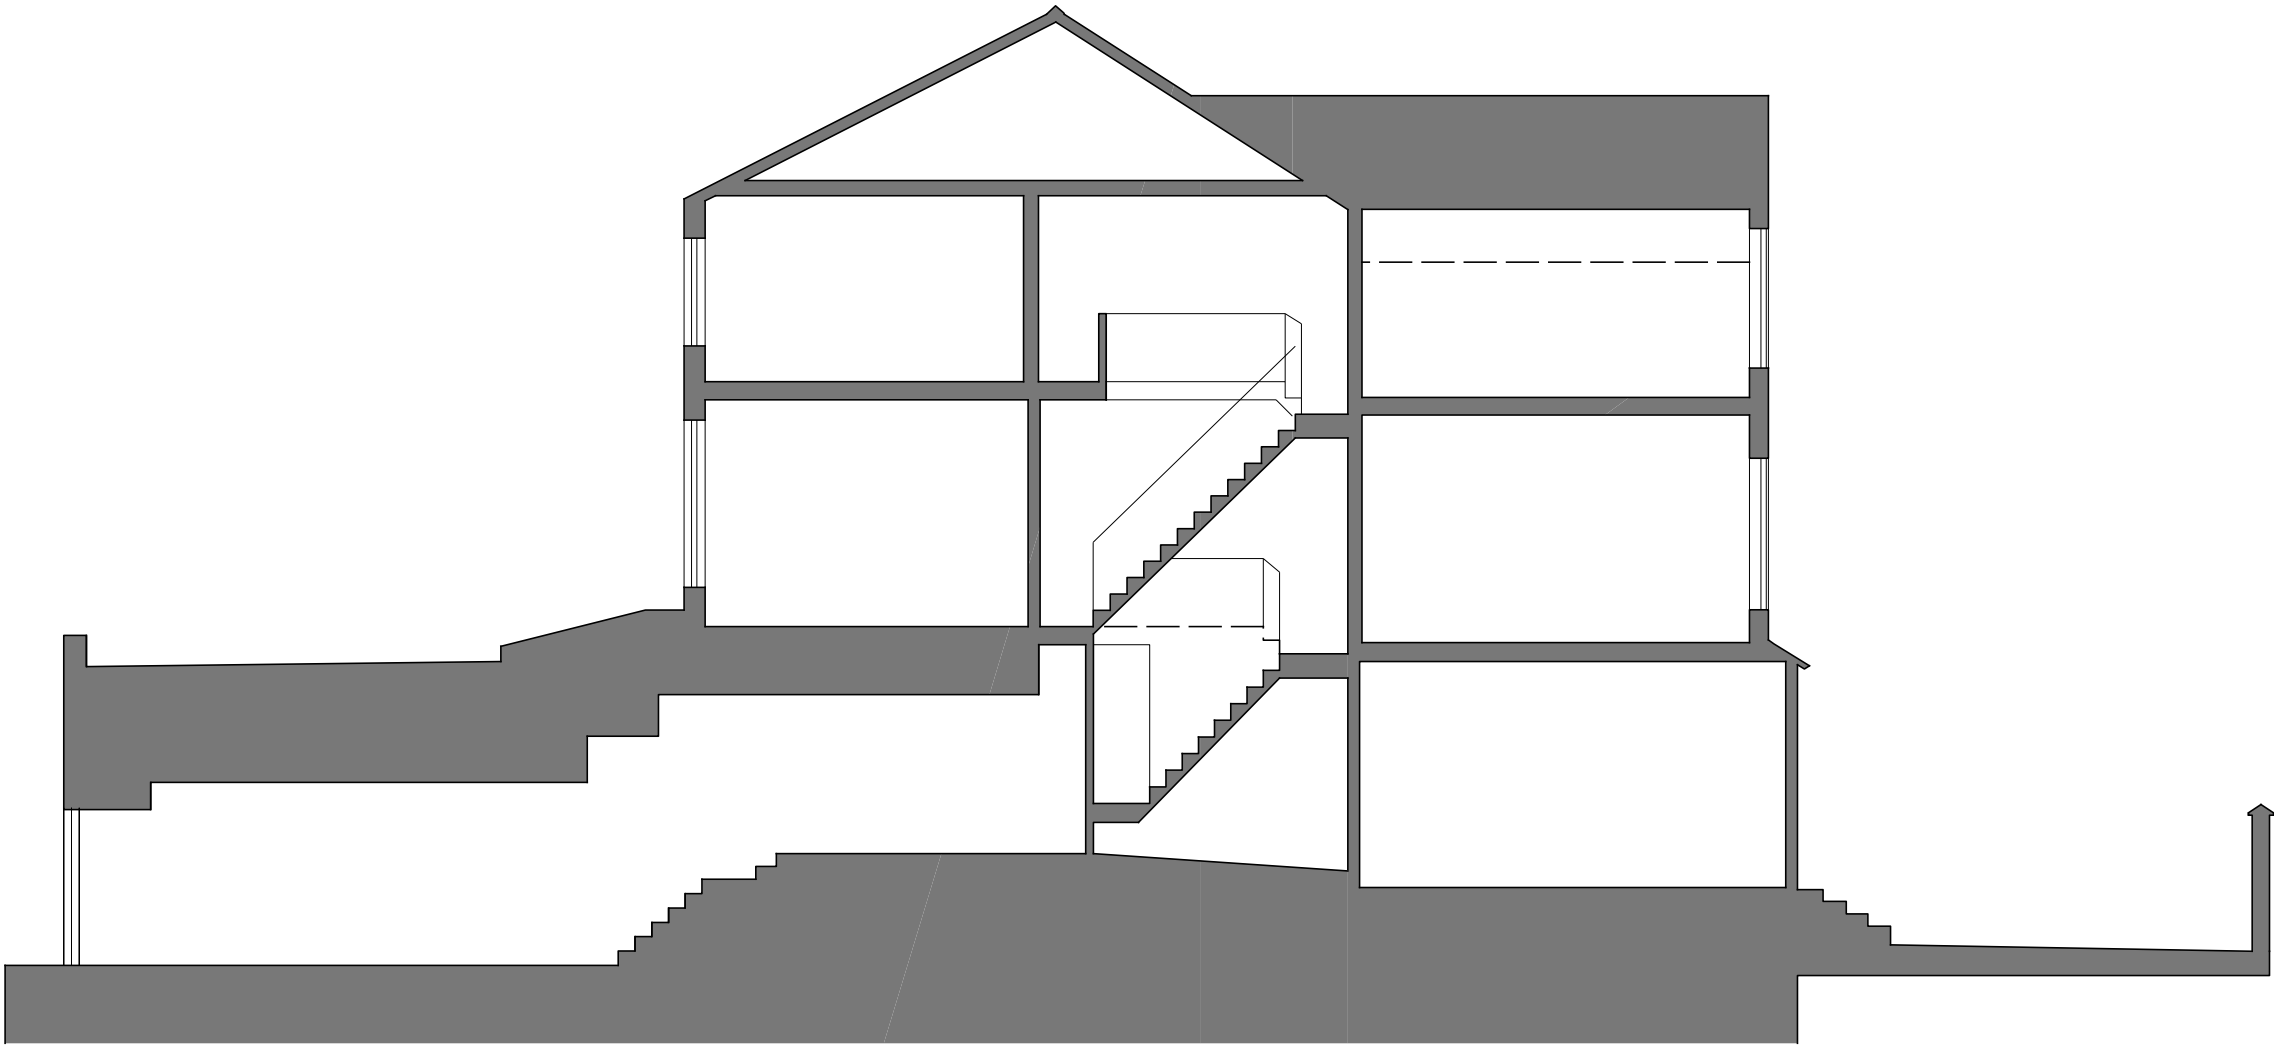

10m

5m

2m

1m

rev	date		description		
Project	430A-432A WILBRAHAM ROAD, CHORLTON				
Title	SECTION AS EXISTING				
Project No	20-07	Drawing No	L(-3)010	Status	PLANNING
Scale	1:100@A3	Date	NOV 2020		

ARCDARC.COM

ARCD
ARCHITECTS & DESIGNERS