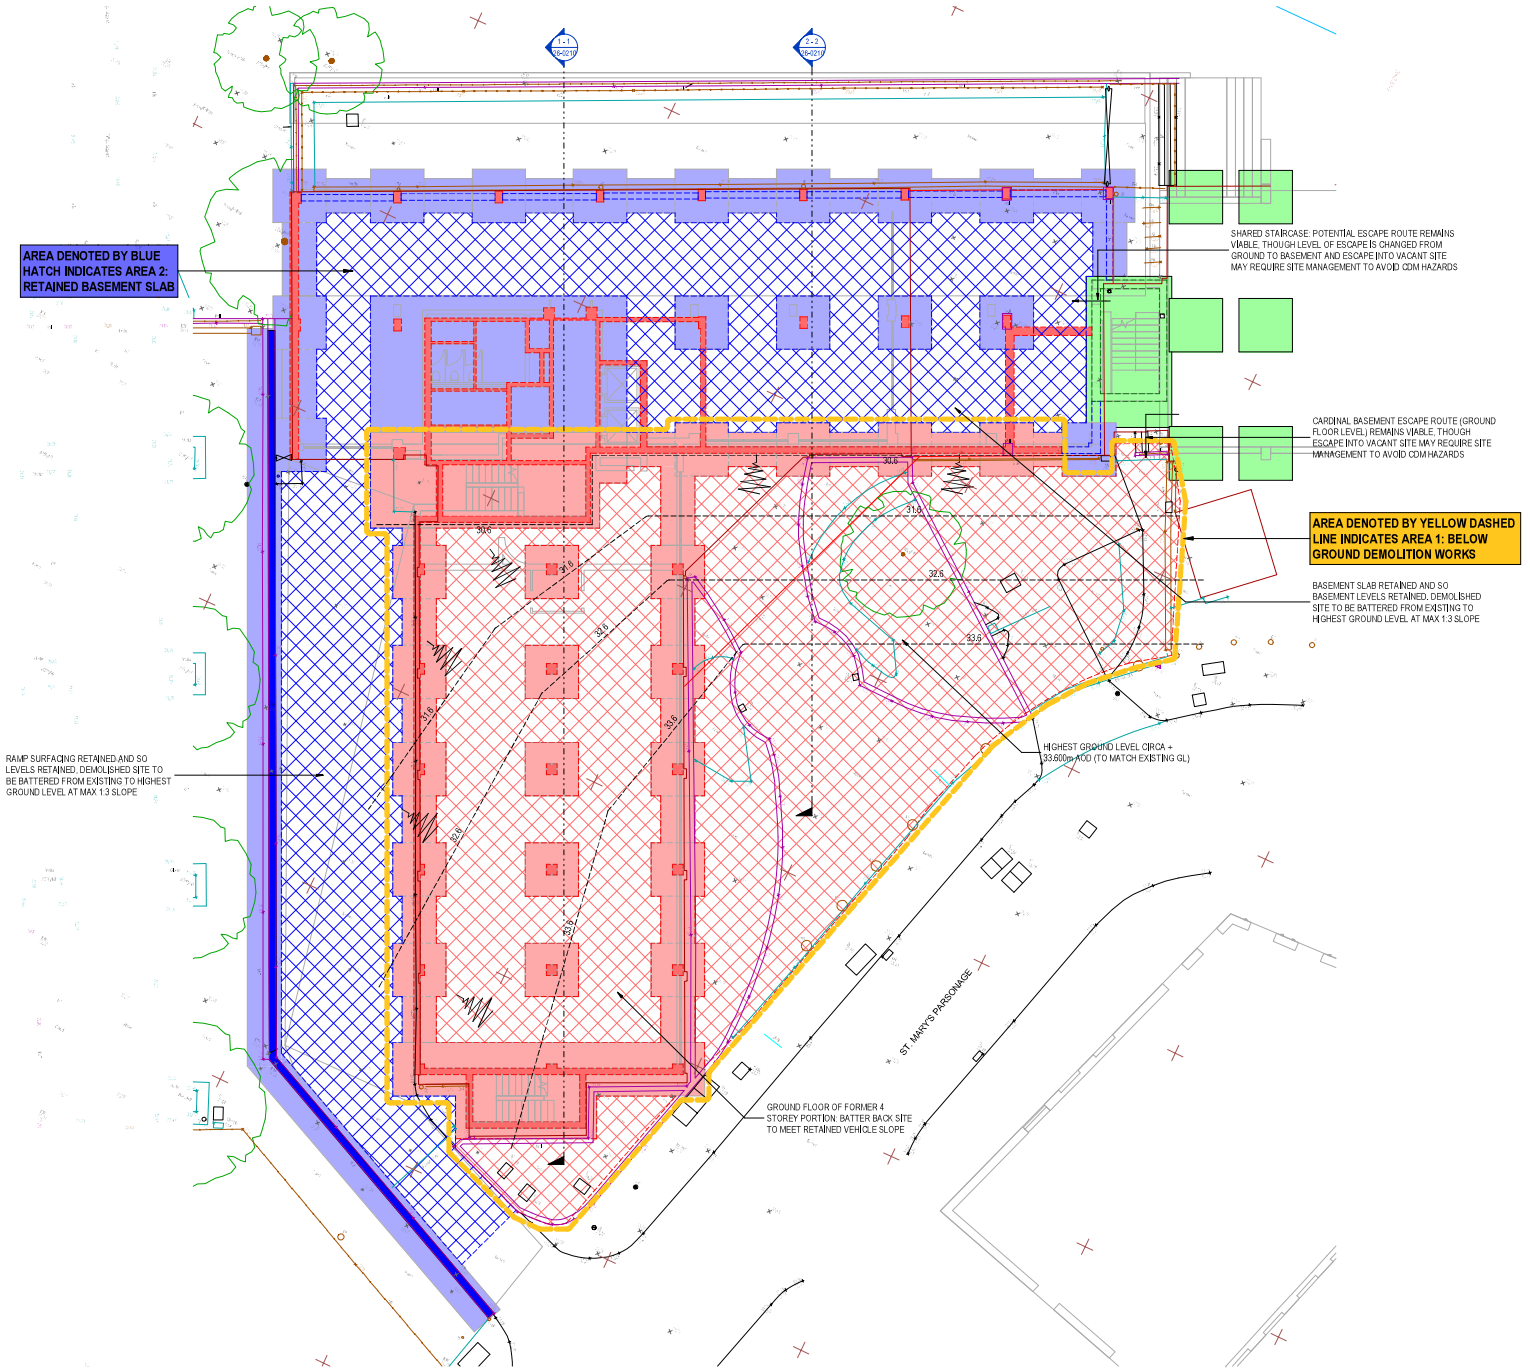


GENERAL NOTES:

1. THIS DRAWING IS TO BE READ IN CONJUNCTION WITH ALL RELEVANT ARCHITECTS AND ENGINEERS DRAWINGS AND SPECIFICATIONS.
2. DO NOT SCALE THIS DRAWING. ANY AMBIGUITIES, OMISSIONS AND ERRORS ON DRAWINGS SHALL BE BROUGHT TO THE ENGINEERS ATTENTION IMMEDIATELY. ALL DIMENSIONS MUST BE CHECKED /VERIFIED ON SITE.
3. ALL DIMENSIONS ARE IN MILLIMETRES UNLESS NOTED OTHERWISE.
4. FOR GENERAL NOTES REFER TO DRAWING S-20-0010

LEGEND:

GREEN — DENOTES ADJACENT CARDINAL HOUSE STRUCTURE TO BE RETAINED PERMANENTLY

BLUE — DENOTES ALBERTON HOUSE STRUCTURE TO BE REMOVED AS PART OF THE MAIN WORKS PHASE

RED — DENOTES ALBERTON HOUSE STRUCTURE TO BE REMOVED AS PART OF THE EARLY WORKS PHASE

Rev.	Description	Date	By	Chkd
P01	ISSUED FOR PLANNING	18.11.24	SW	KG

curtins
Merchant Exchange, 17-19 Whitworth Street West, Manchester, M1 5WG
0161 236 2364
manchester@curtins.com
www.curtins.com
Civil & Structural • Transport Planning • Environmental • Infrastructure • Geotechnical • Conservation & Heritage • Principal Designer
Birmingham • Bristol • Cambridge • Cardiff • Douglas • Dublin • Edinburgh • Glasgow • Kendal • Leeds • Liverpool • London • Manchester • Nottingham

Status: PRELIMINARY

Project: ALBERTON HOUSE

Drg Title: EARLY WORKS AND MAIN WORKS PHASING PLAN GENERAL ARRANGEMENT

Project No:	Size:	Date:	Drawn By:	Designed By:	Checked By:
077764	A1	AUG '24	SW	KG	KG
	Scale: As indicated				

Project Code:	Originator:	Volume:	Level:	Type:	Role:	Category / Number:	Rev:
ALBH -	CUR -	00 -	00 -	DR -	S -	26-0200 -	P01

Model Name: ALBH-CUR-00-XX-M3-S-0001