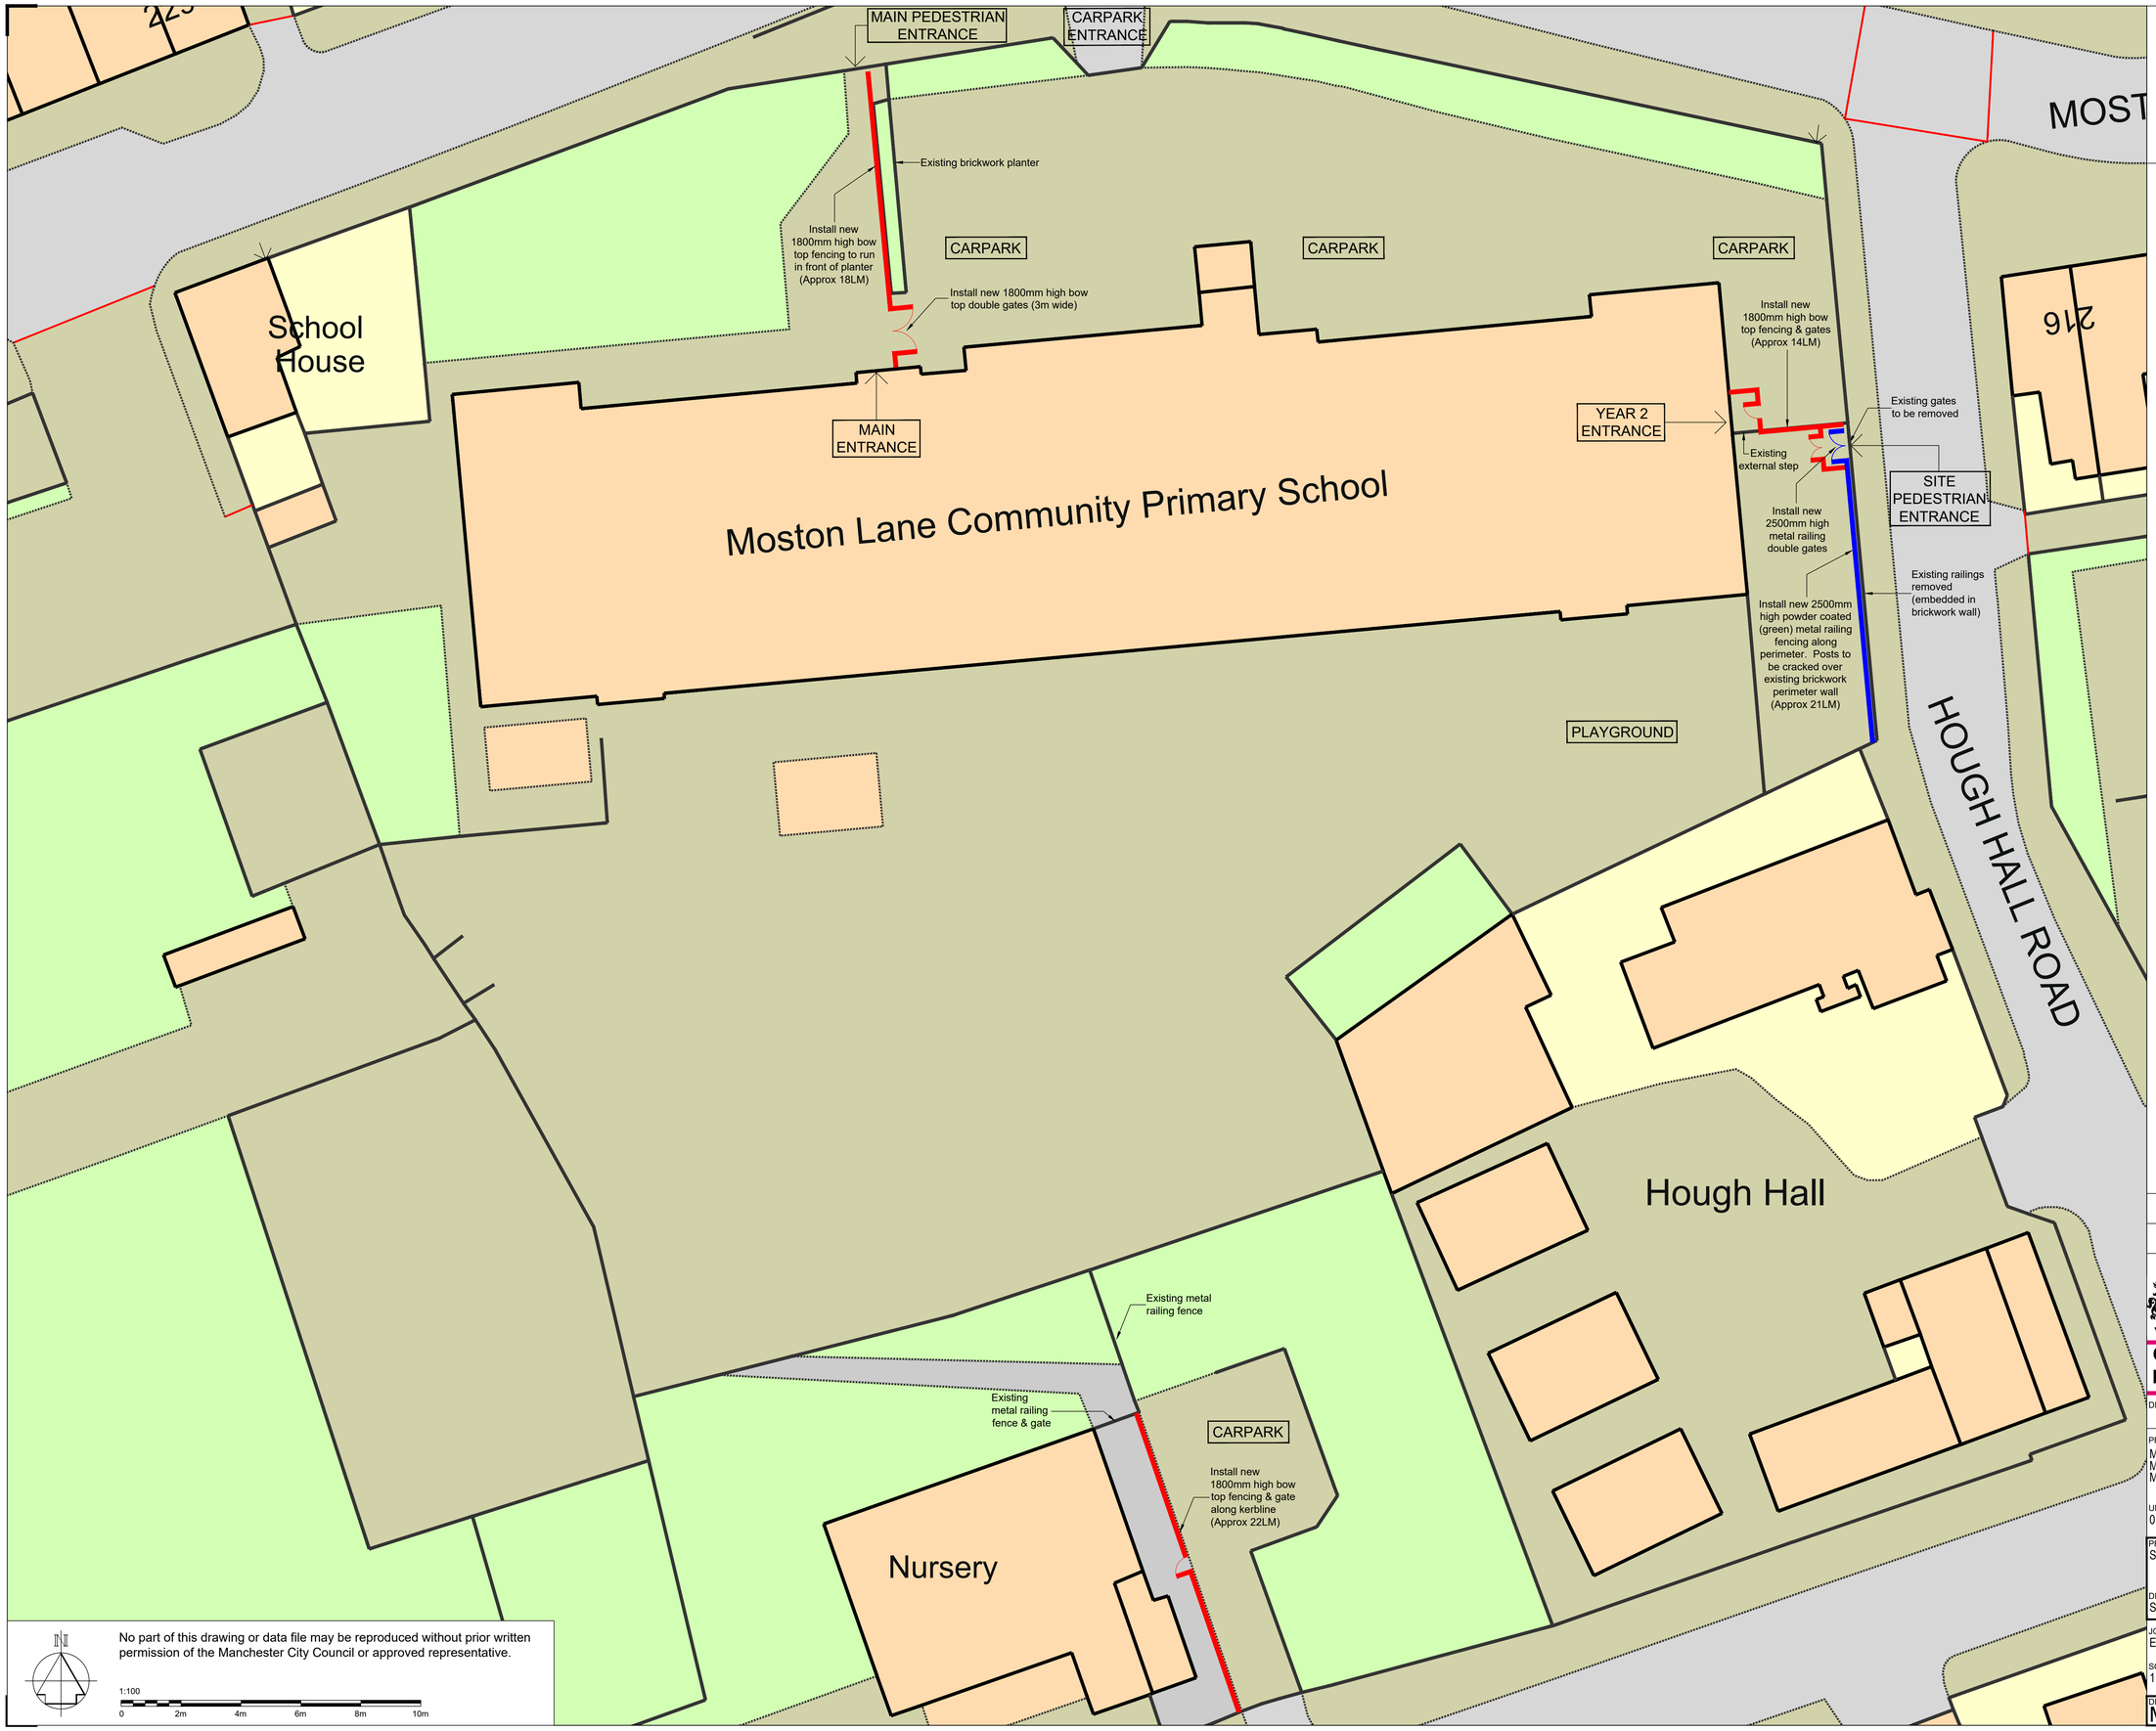


NOTES

1. All dimensions are in millimetres unless otherwise stated
2. This drawing is to be read with all other relevant documentation
3. Do not scale from this drawing, all measurement data should be taken directly from the model

KEY

TYPE A
NEW JACKSONS ANTI NECK TRAP BOW TOP FENCING & GATES 1800mm HIGH (POWDER COATED GREEN RAL 6005).

TYPE B
NEW JACKSONS BARBICAN IMPERIAL FENCE WITH CRANKED POSTS & GATES 2500mm HIGH ABOVE EXTERNAL PAVEMENT LEVEL (POWDER COATED GREEN RAL 6005).

No part of this drawing or data file may be reproduced without prior written permission of the Manchester City Council or approved representative.

MANCHESTER CITY COUNCIL

Capital Programmes Division

Manchester City Council
PO Box 532, Town Hall
Manchester
M60 2LA

DRAWING STATUS: TARGET COST

PROPERTY TITLE
Moston Lane Primary School
Moston Lane
Manchester, M9 4HH

UPRN: 010023049740
DFE NO.: 2165

PROJECT TITLE
Safeguarding Fencing Works to External Areas

DRAWING TITLE
Site Location Plan

JOB NO.: ED45961
DATE: 04/03/2025
REV:

SCALE: 1:200 @ A1
AUTHOR: A. Unsworth
CHECKED BY: T. Holland
APPROVED BY: -

DRAWING NO.
MLP-MCC-ZZ-ZZ-DR-B-0001-S4