


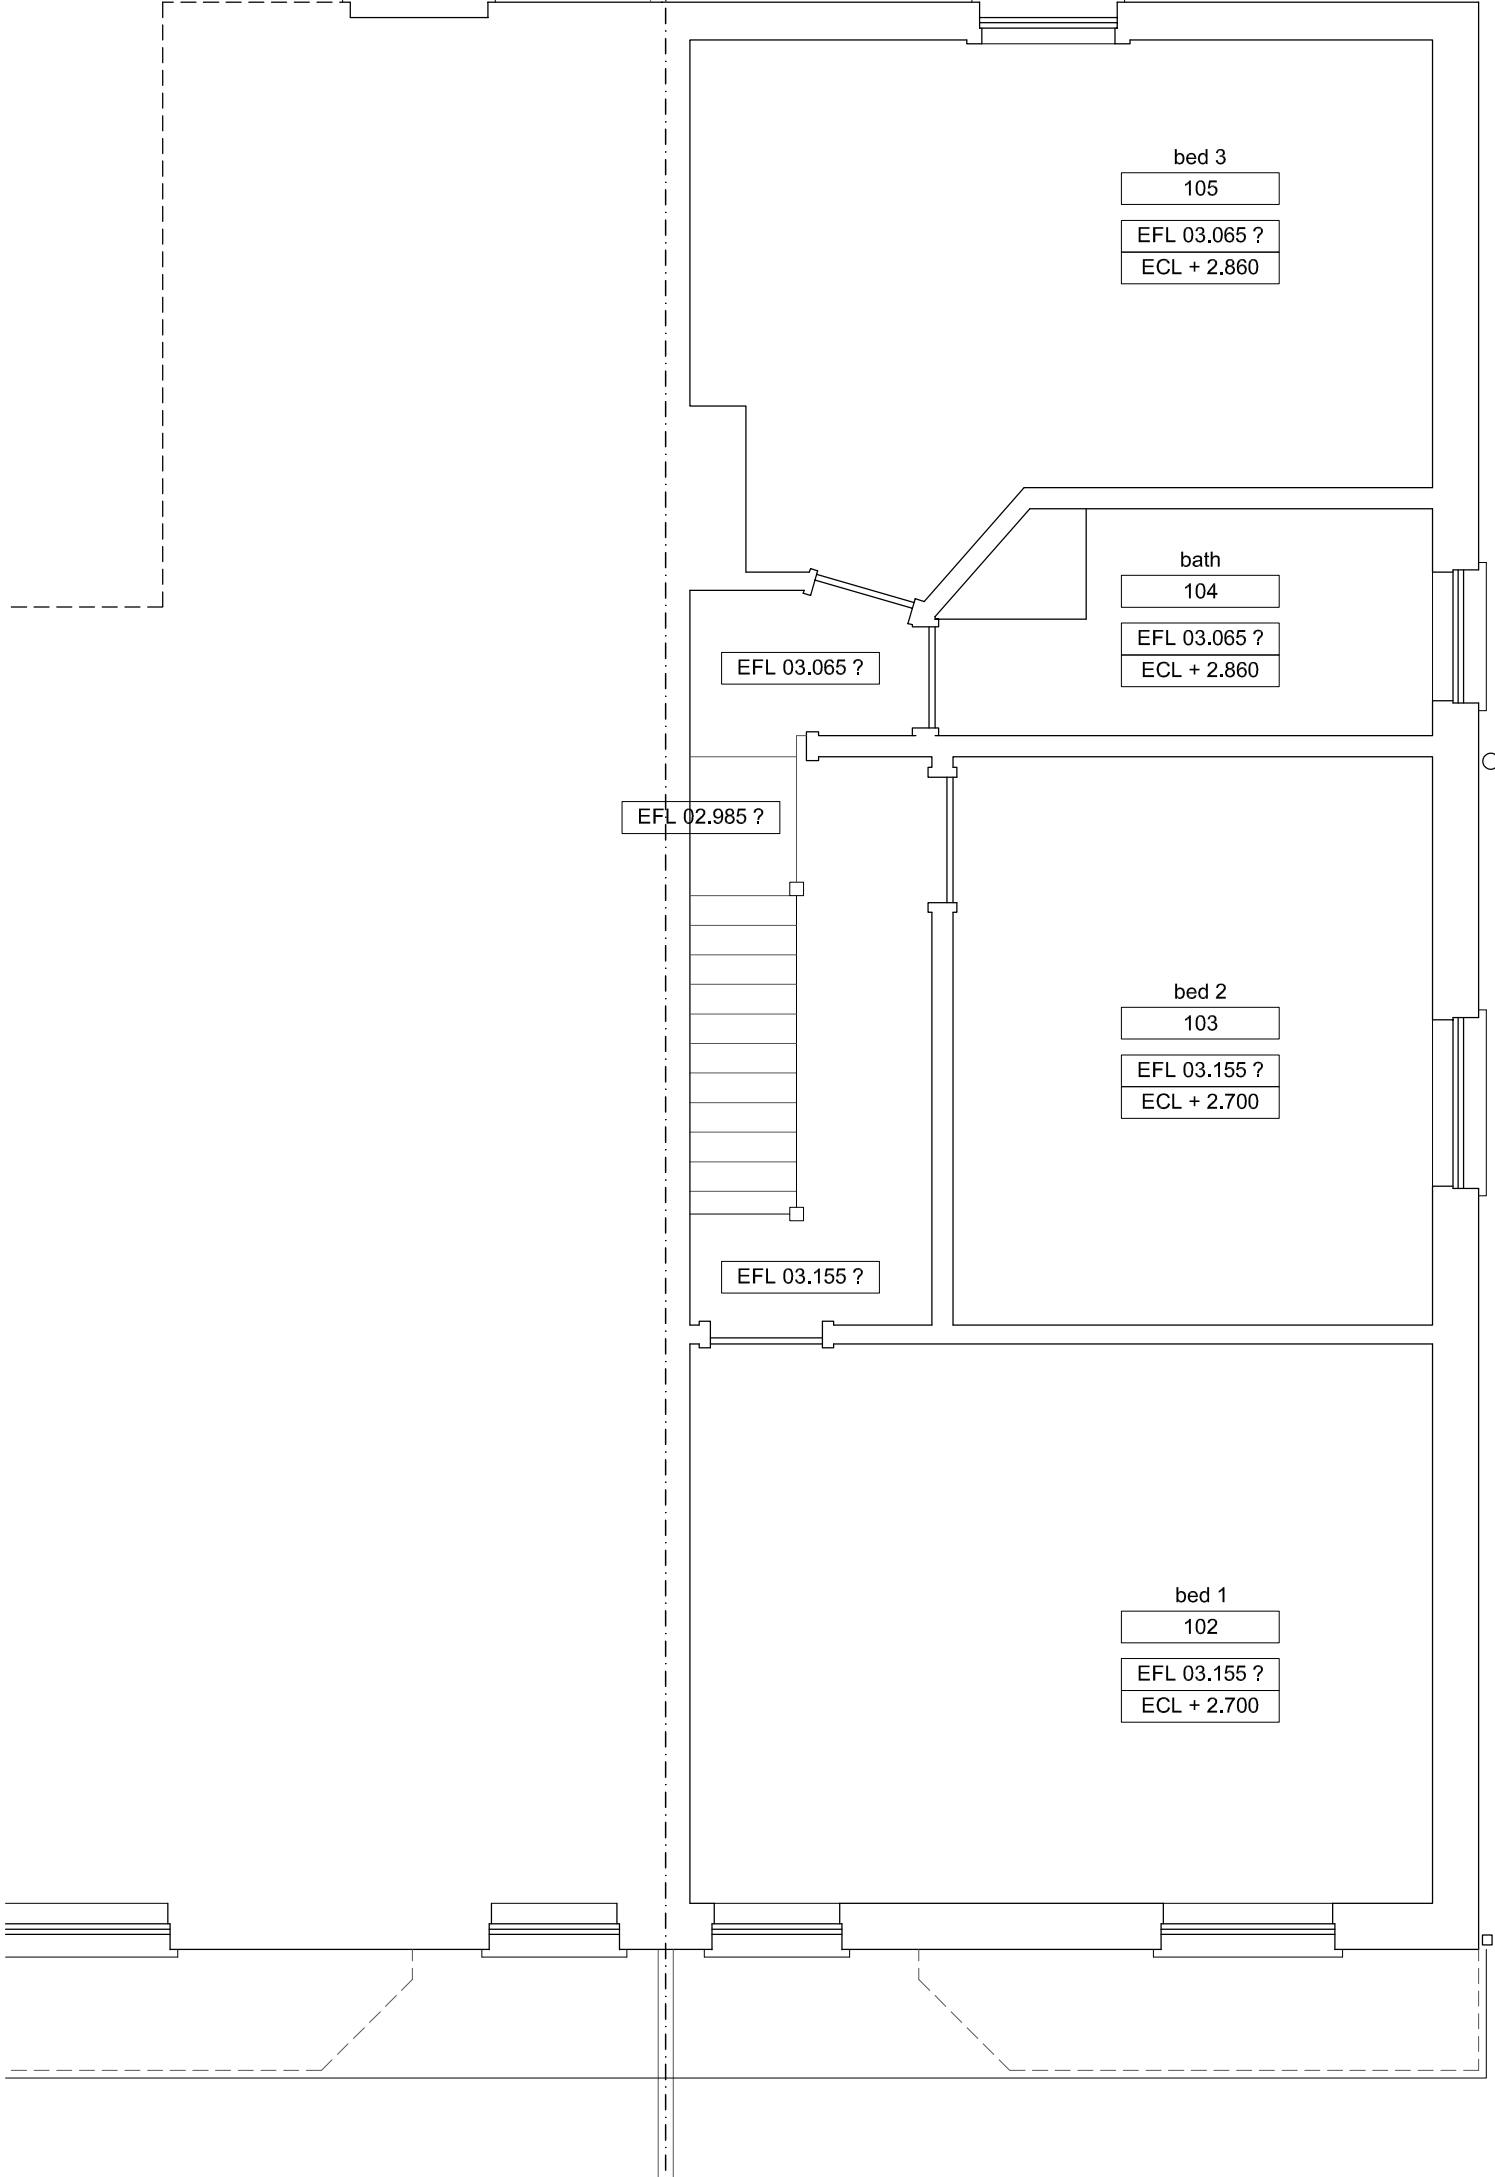

DWG 2504-P1102	
SCALE 1:50 (A3)	DATE MAR 25

80 CAVENDISH ROAD | DIDSBURY | M20 1QG

EXISTING FF PLAN

