



DRAFT

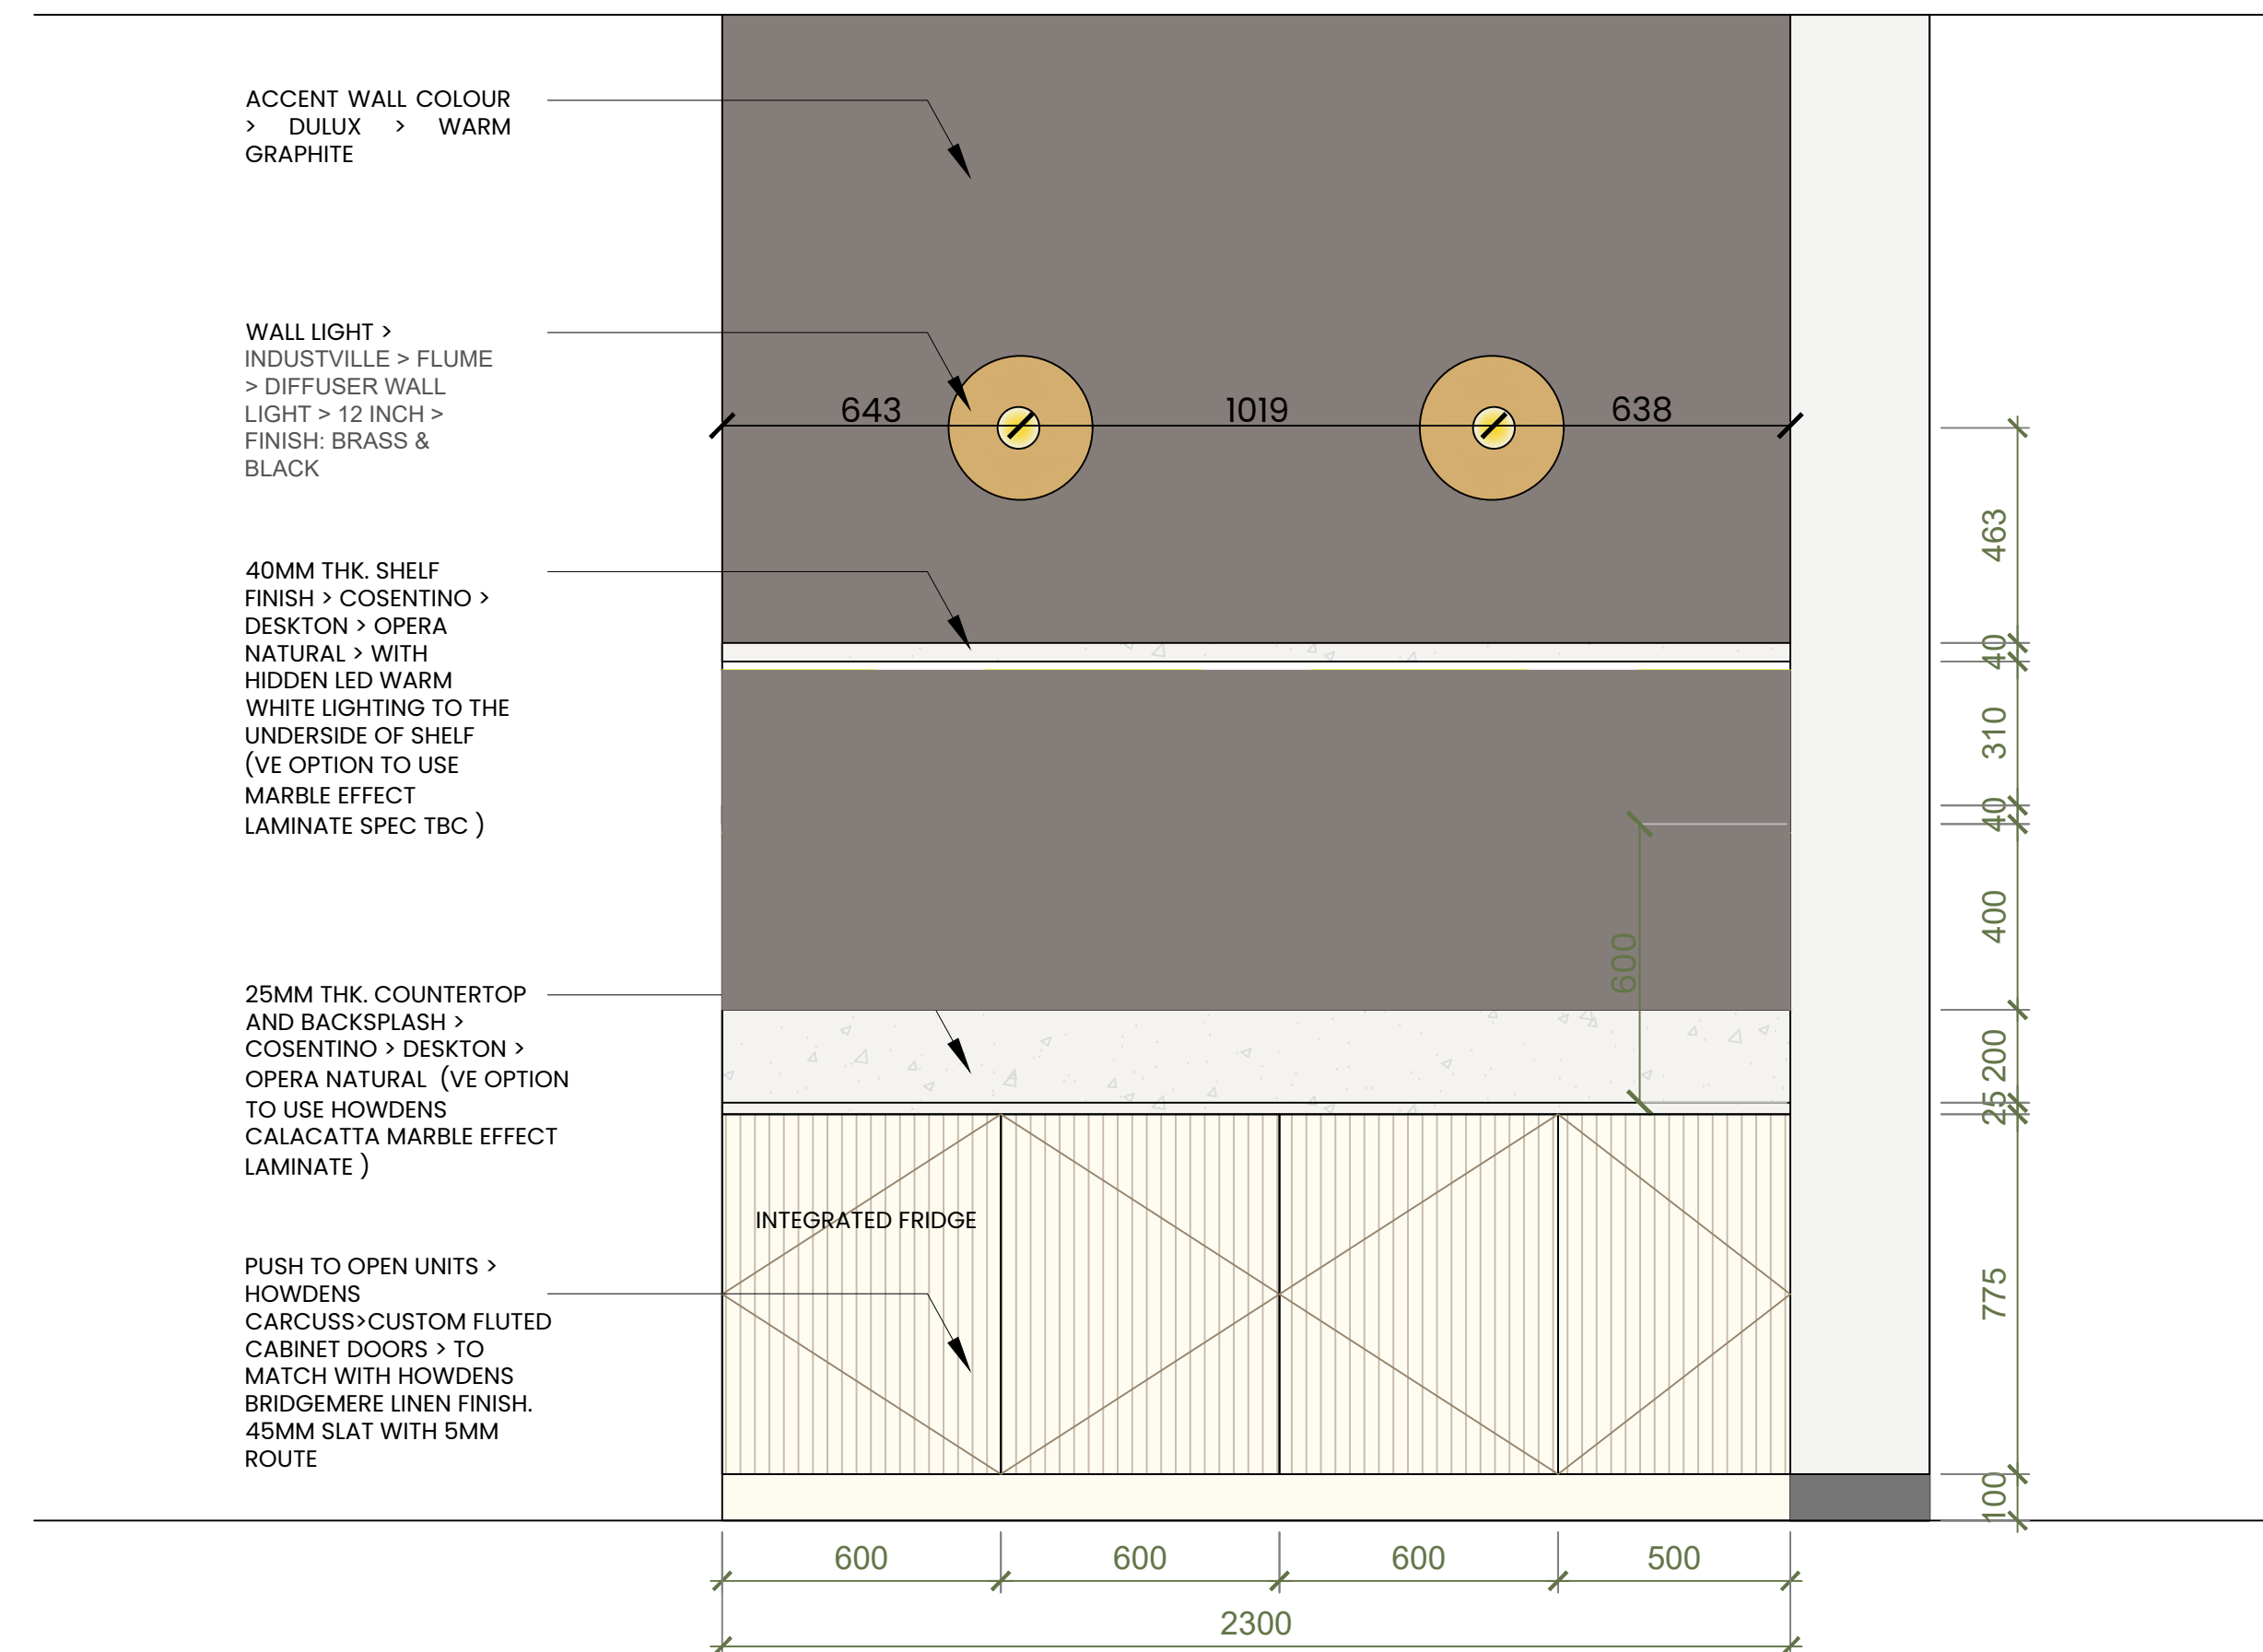

ELEVATION A-A

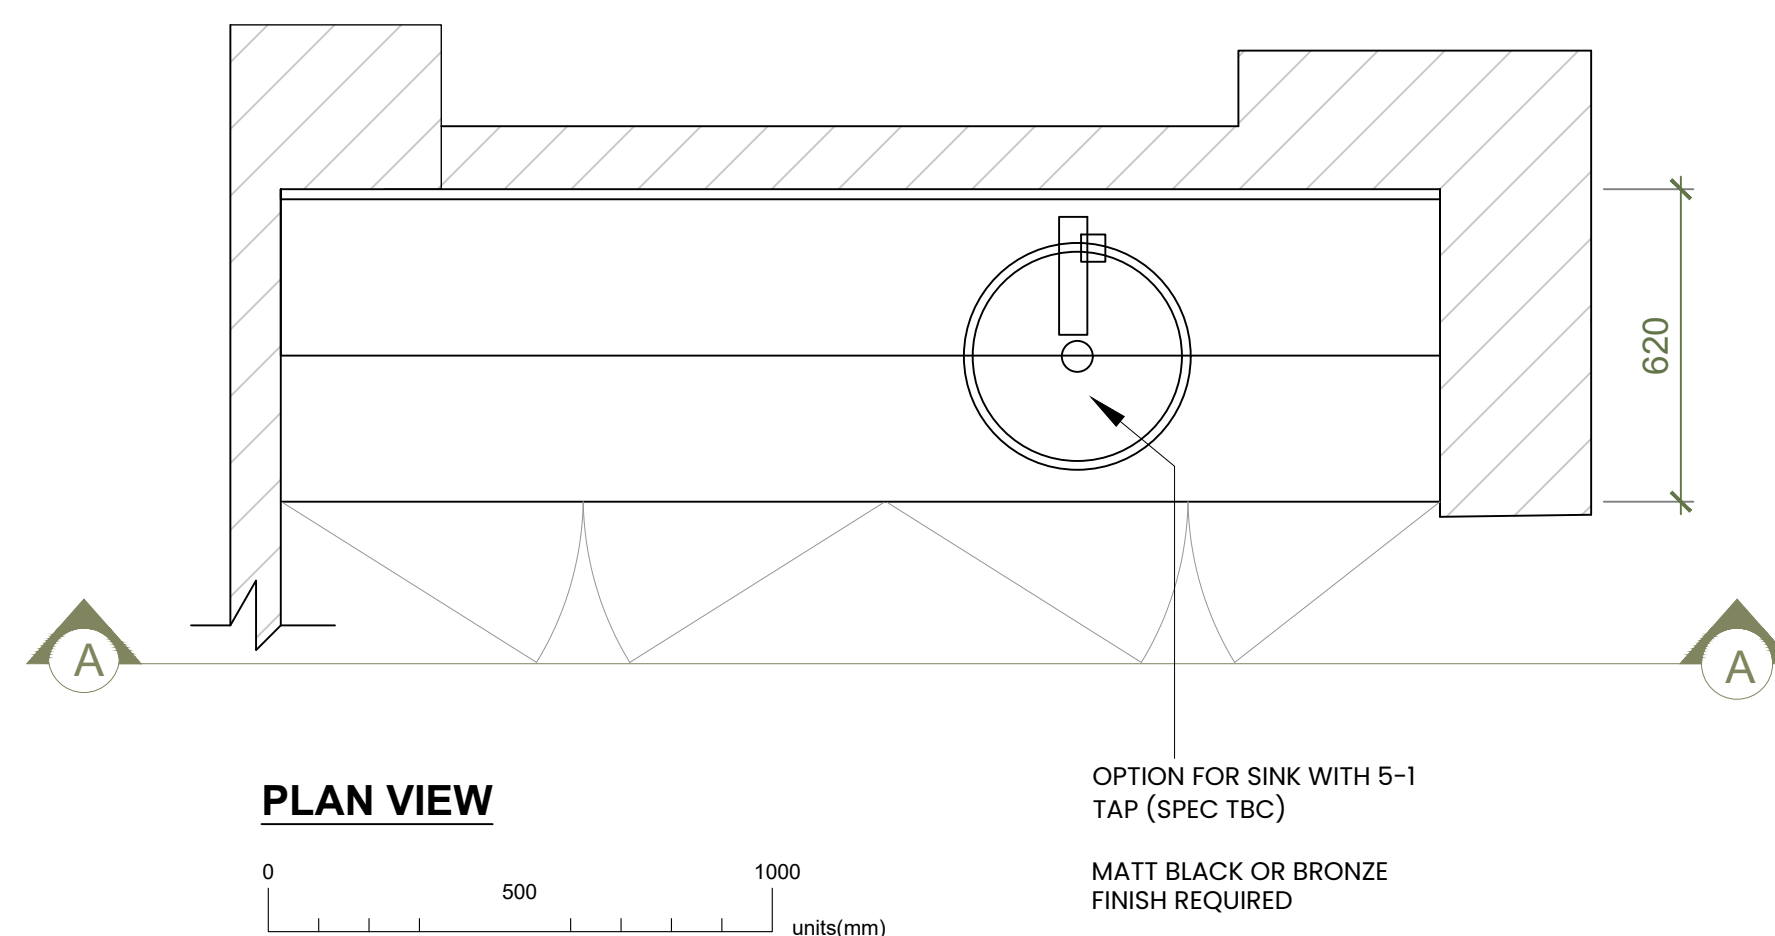

PLAN VIEW

OPTION FOR SINK WITH 5-1
TAP (SPEC TBC)

MATT BLACK OR BRONZE
FINISH REQUIRED

POWER, WATER AND WASTE REQUIREMENT TBC WITH CLIENT



VISUAL SHOWS DESIGN INTENT

[illegible]

RUC

CLIENT | PROJECT

CUMMING GROUP

TITLE

LEVEL 04 | JOINERY 03

SCALE 1:15@A1	DATE 17.03.25	DESIGNER RUC	CHECKED BY ~
------------------	------------------	-----------------	-----------------

DRAWING NO.

PROJECT NO.	BUILDING	LEVEL	DRAWING NO.	REV
52P.CG.L4.01	52.P.ST	L4	52P.CG.J3.14	~