

Figured dimensions only to be taken from this drawing. DO NOT SCALE.
All contractors must visit the site and be responsible for checking all setting out dimensions and notifying the architect of any discrepancies prior to any manufacture or construction work.



NOTES:



1

LOCATION PLAN

1 : 1250

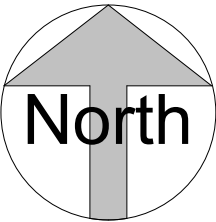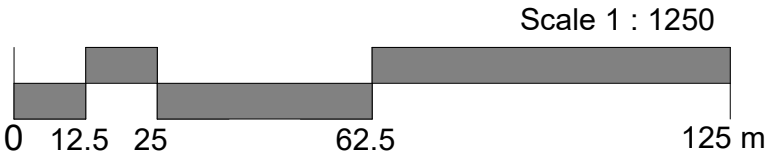

Rev	Description	Date

Client:

Project:
SINGLE STOREY REAR EXTENSION
37 DERBY ROAD,
FALLOWFIELD, M14 6UX

Sheet Description:
Location Plan

 **SLH Home Design**

www.slhhomedesign.co.uk
info@slhhomedesign.co.uk

Sheet: A3	Project Number: 2591	Rev:
Scale: 1 : 1250	Drawing Title:	
Design: sh	Location Plan	
Check: sh	Drawing Number	
Status: PLANNING	A001	