


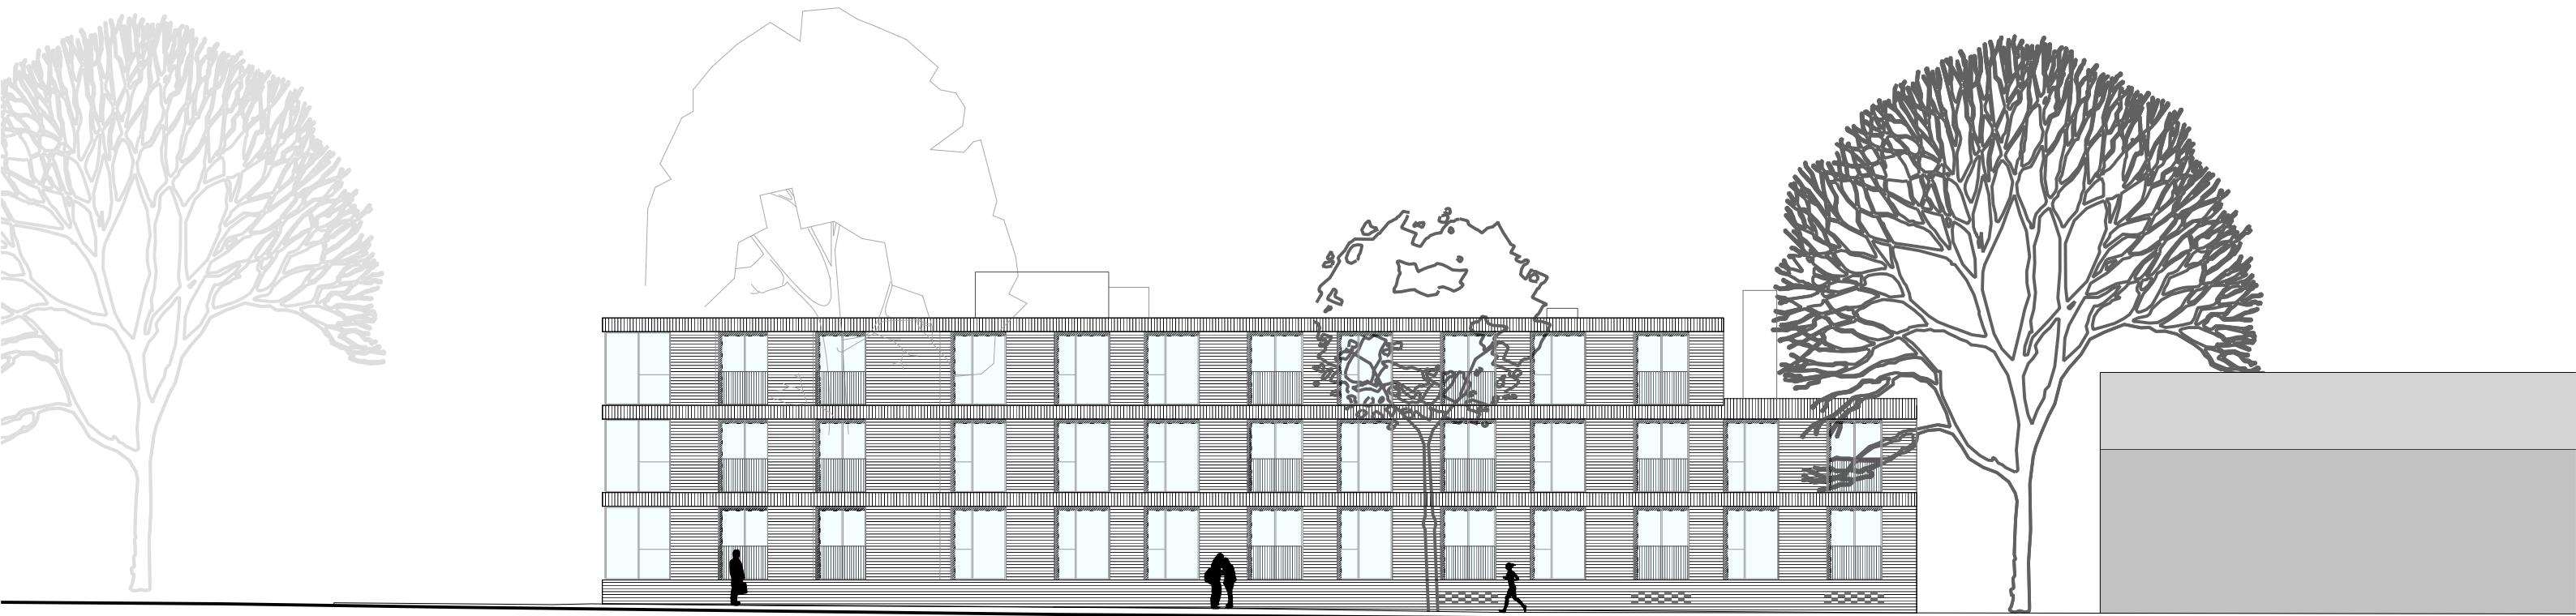

Greenwood Road Elevation

PLANNING ISSUE

Rev. G _18.06.2024_NMA submission
Rev. F _10.11.2023_NMA submission
Rev. E _23.11.2022_NMA submission
Rev. D _24.10.2019_Gable end updated
Rev.C_21.10.2019_Terace to gable ends omitted
Rev.B_24.09.2019_Name of client changed
A - Issue for planning

Project Title		Project No.
GREENWOOD ROAD, WYTHENSHAW		P19-063
Drawing Title		Drawing No.
PROPOSED ELEVATION-WEST(GREENWOOD ROAD)		02-05-002G
Client		
Challenger Group		
Drawn By	Date	
FCH	JULY 2019	
Scale		
1:200@A3		

FALCONER
CHESTER
HALL

