




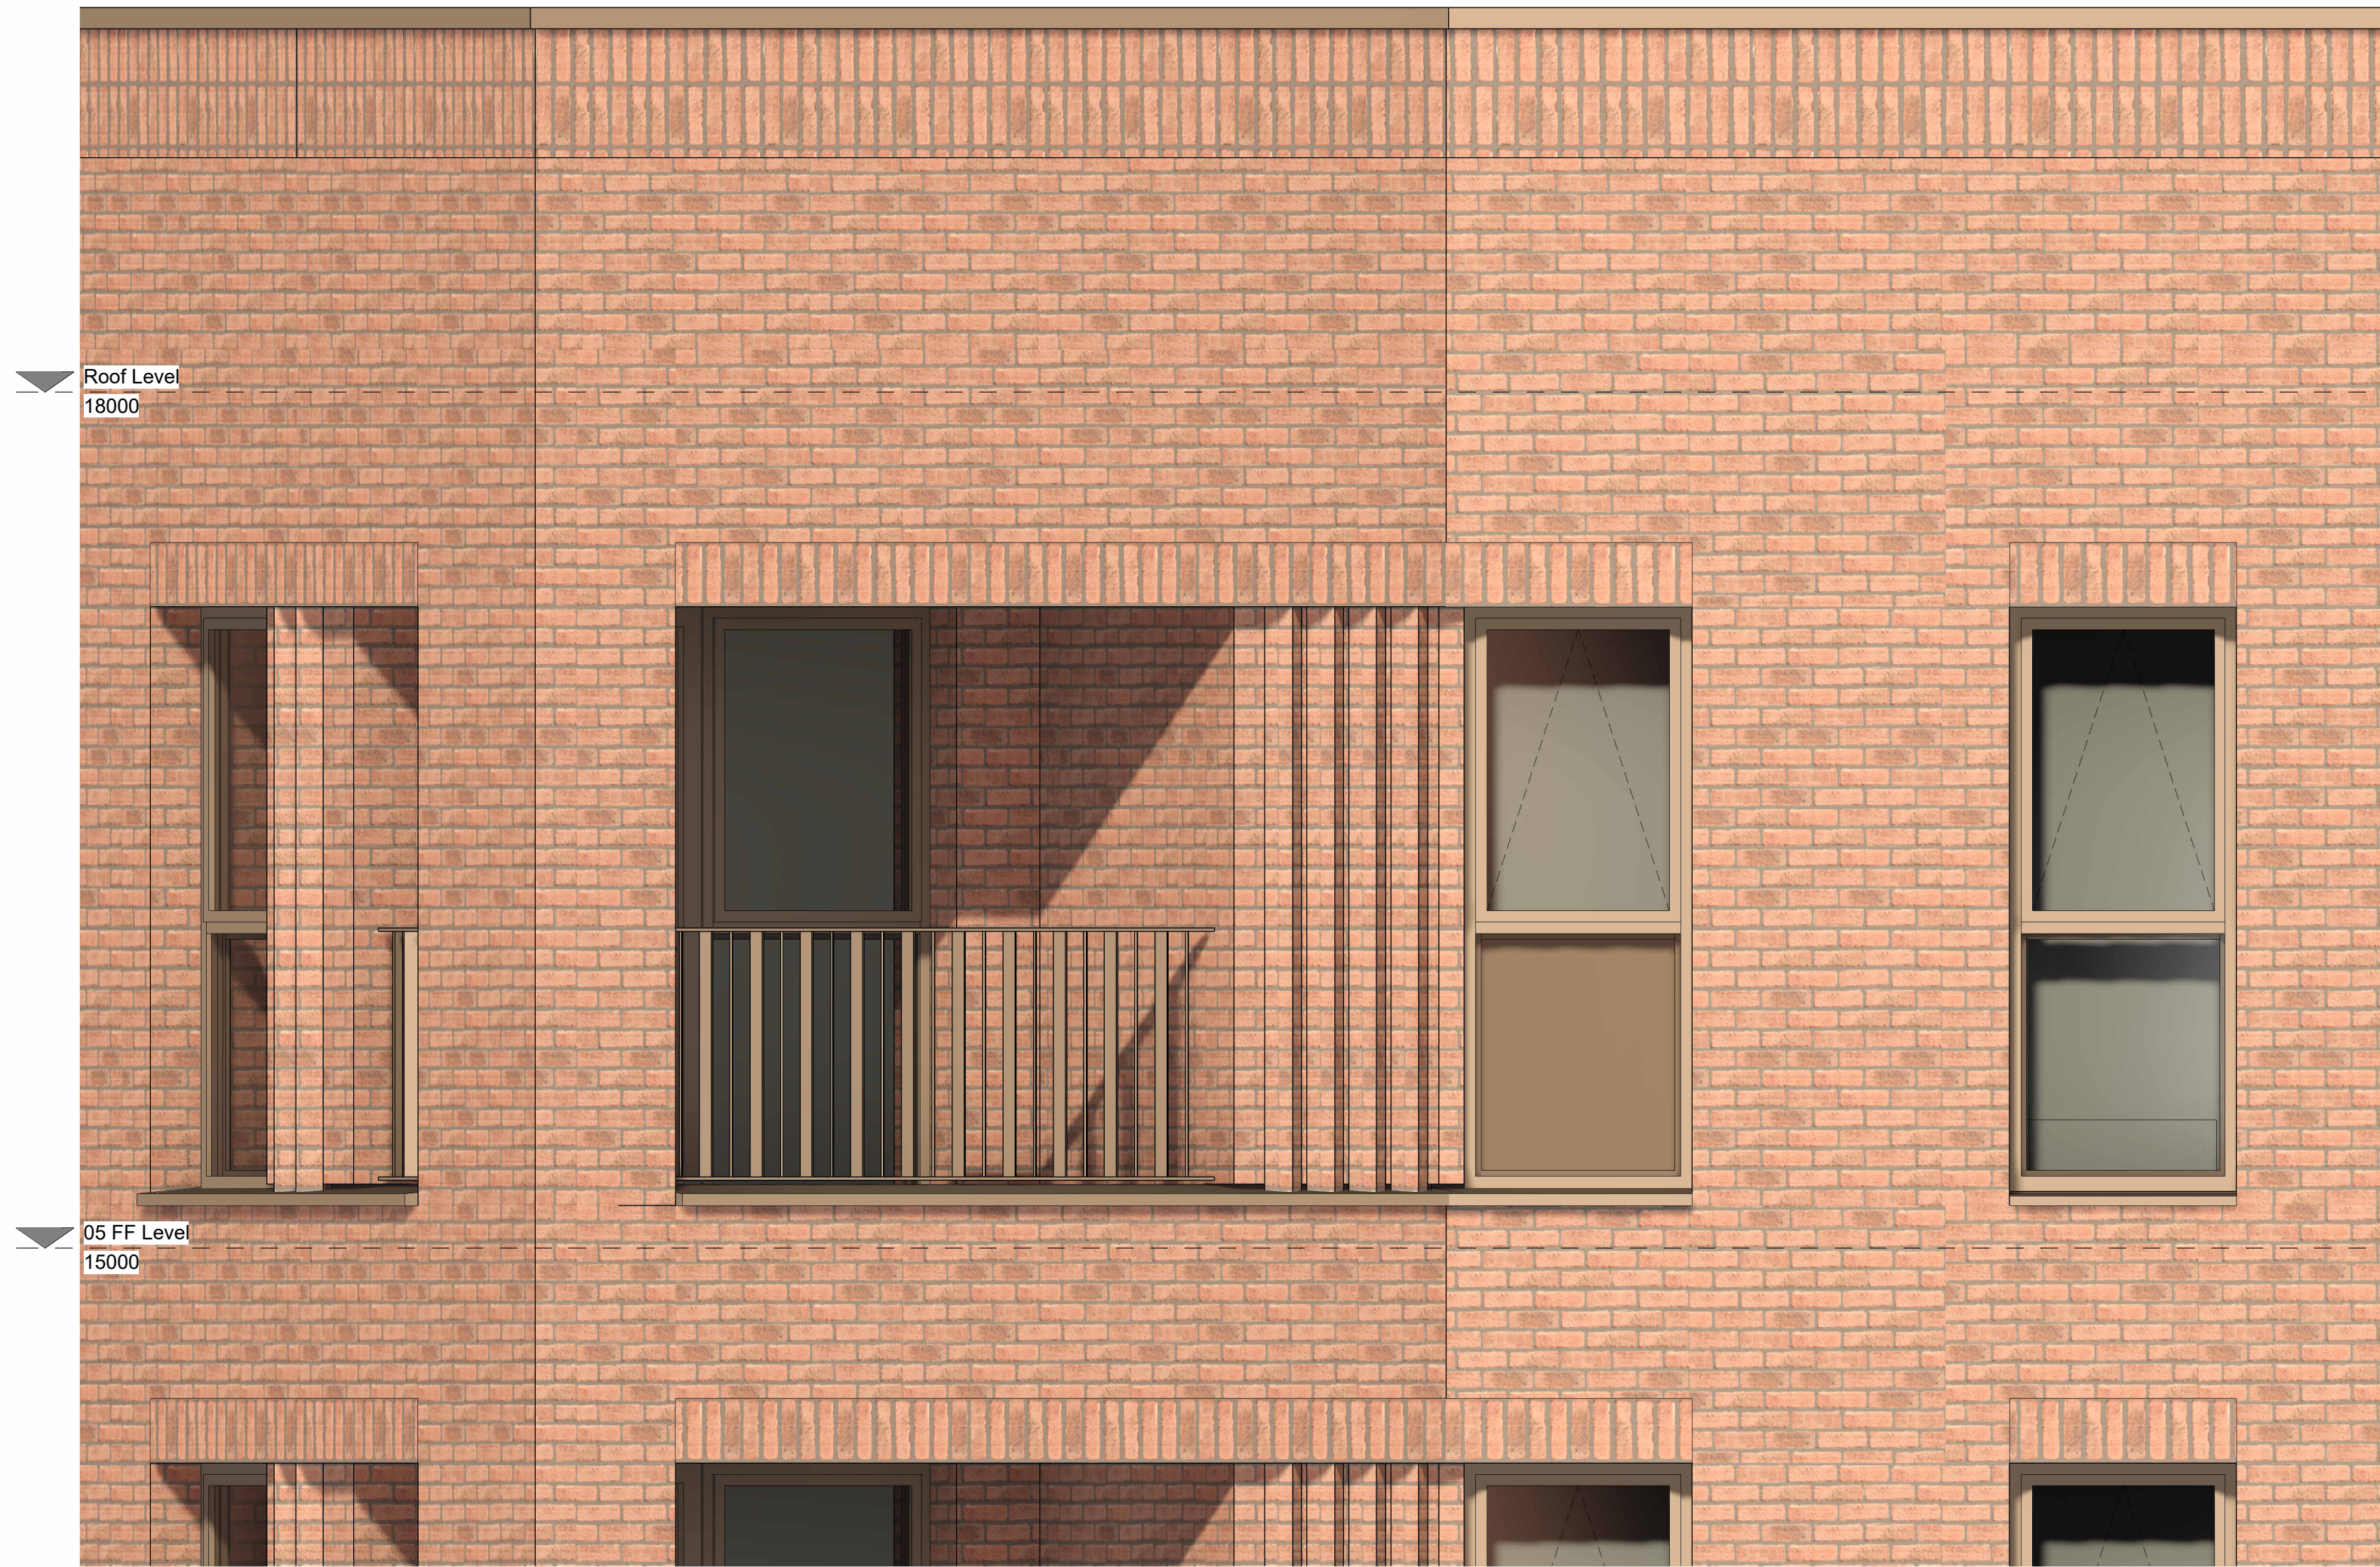

1 Recessed Balcony (North) Bay Study Elevation
1 : 20

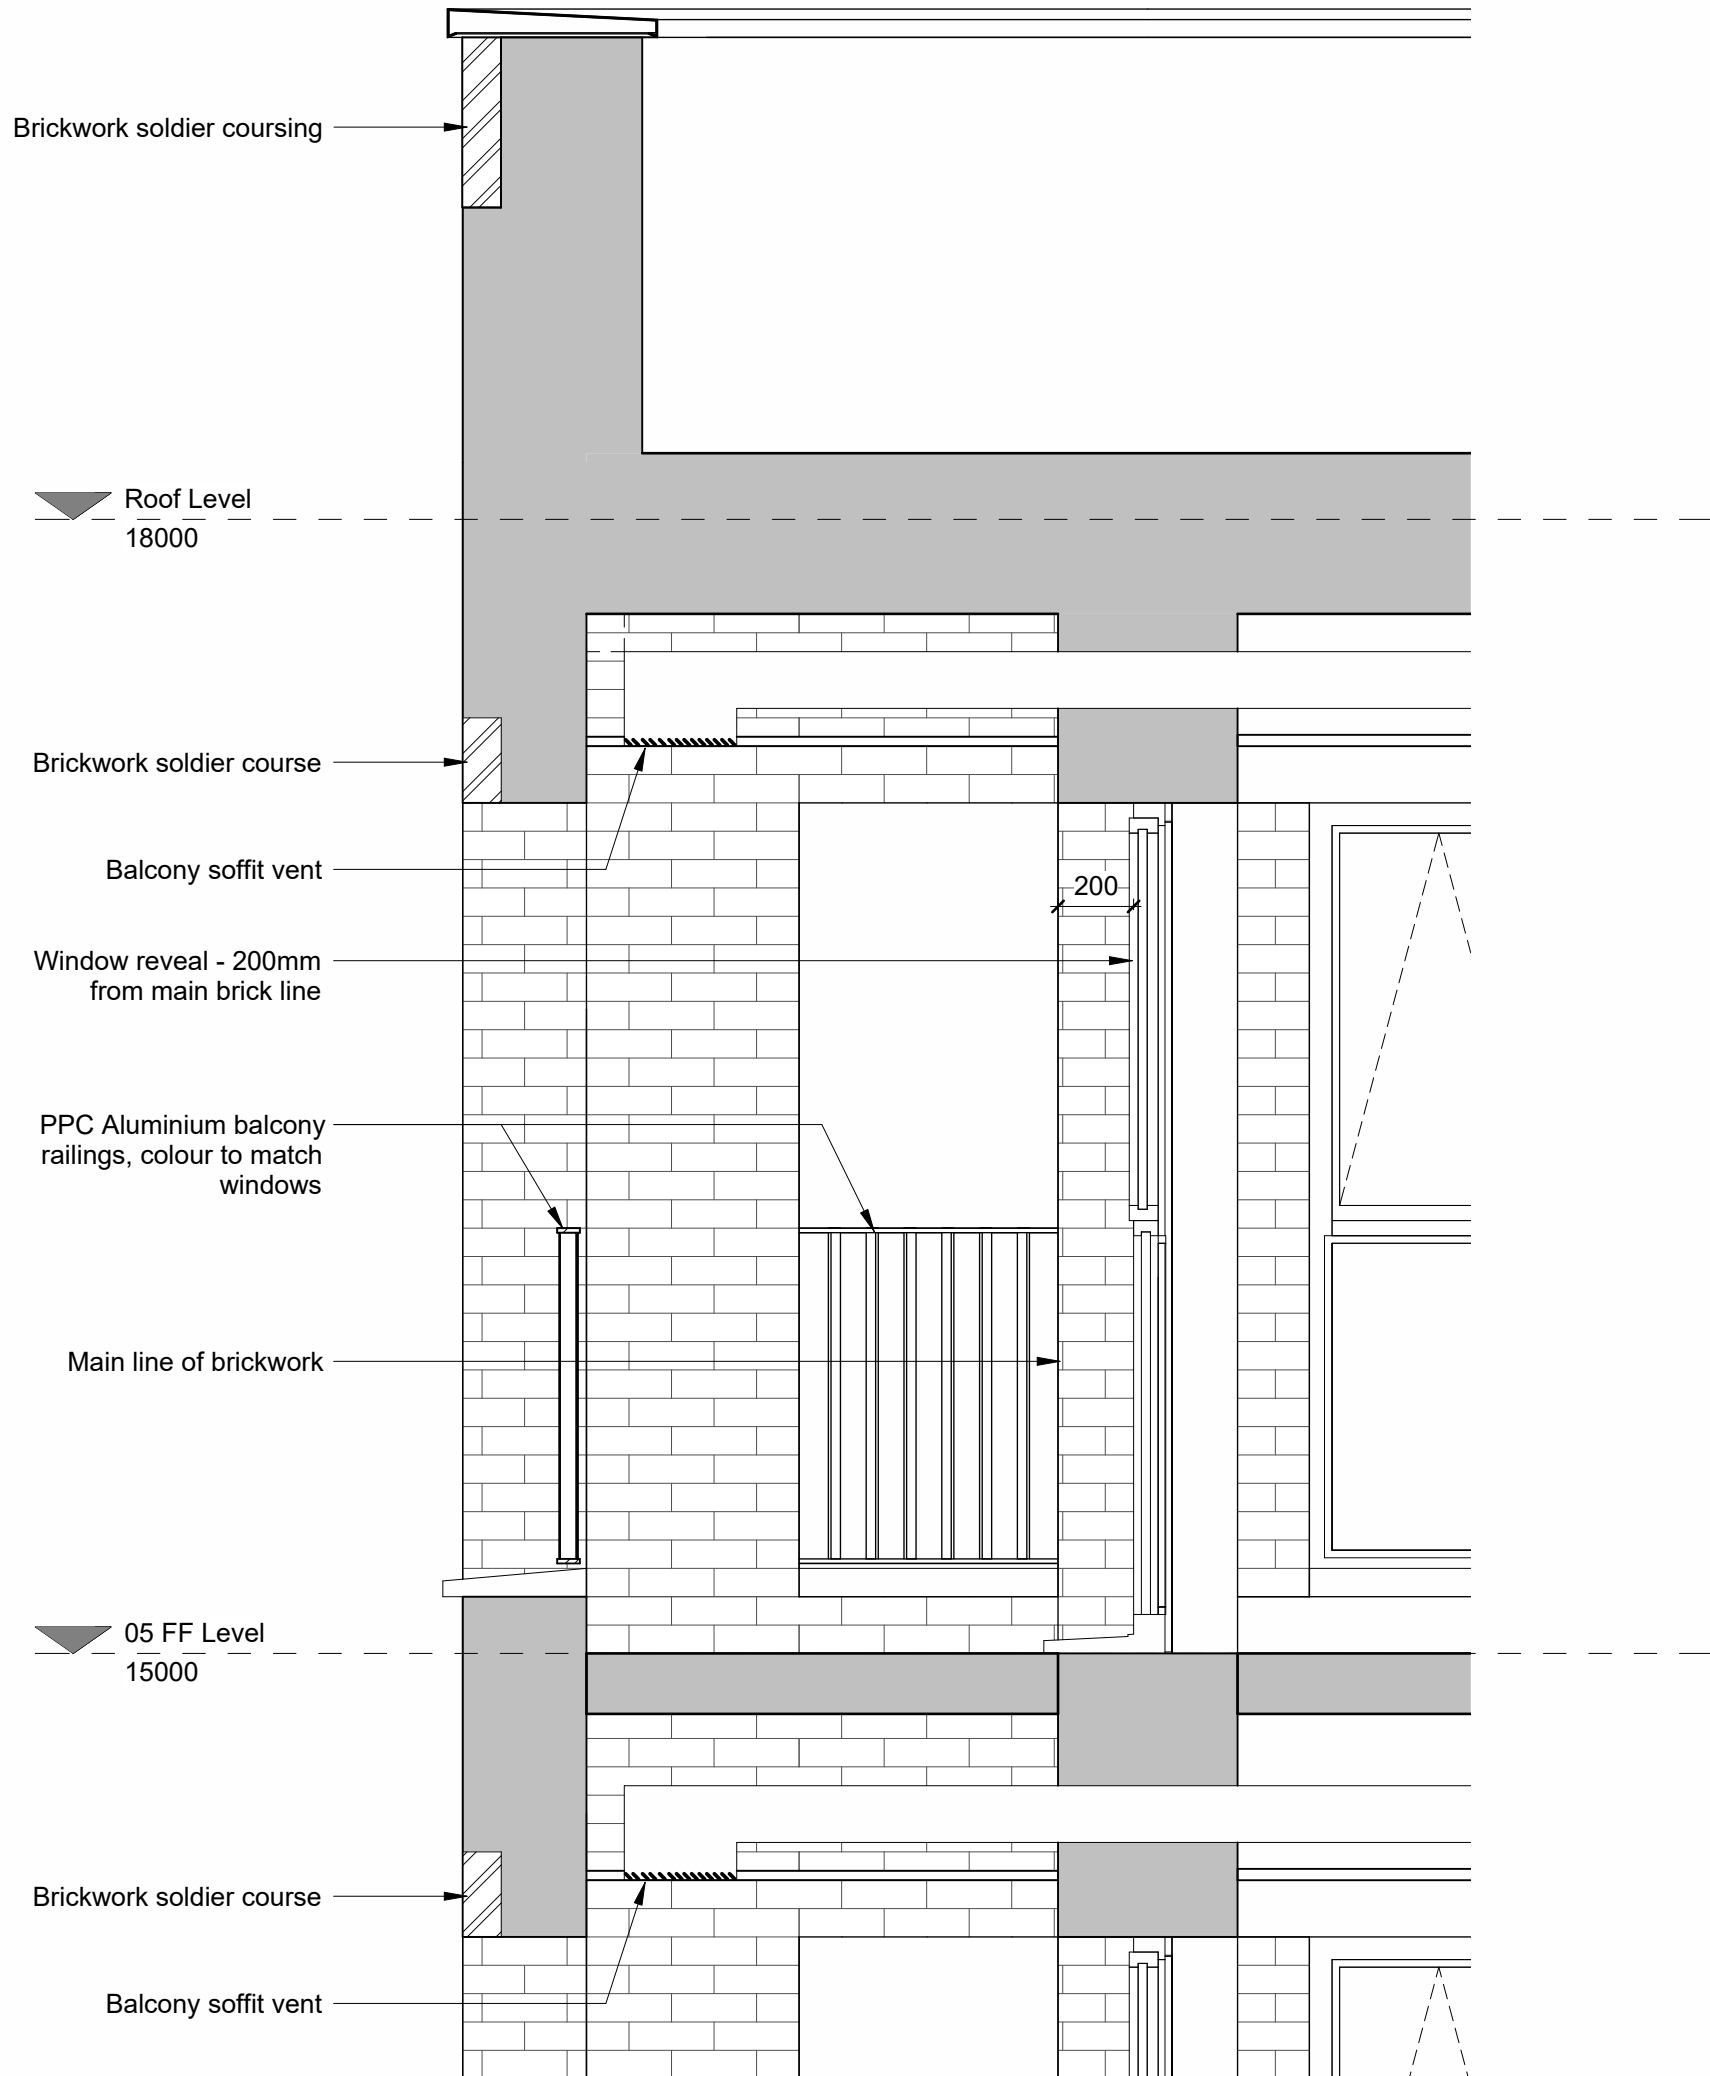

3 Recessed Balcony (North) Bay Study Section
1 : 20

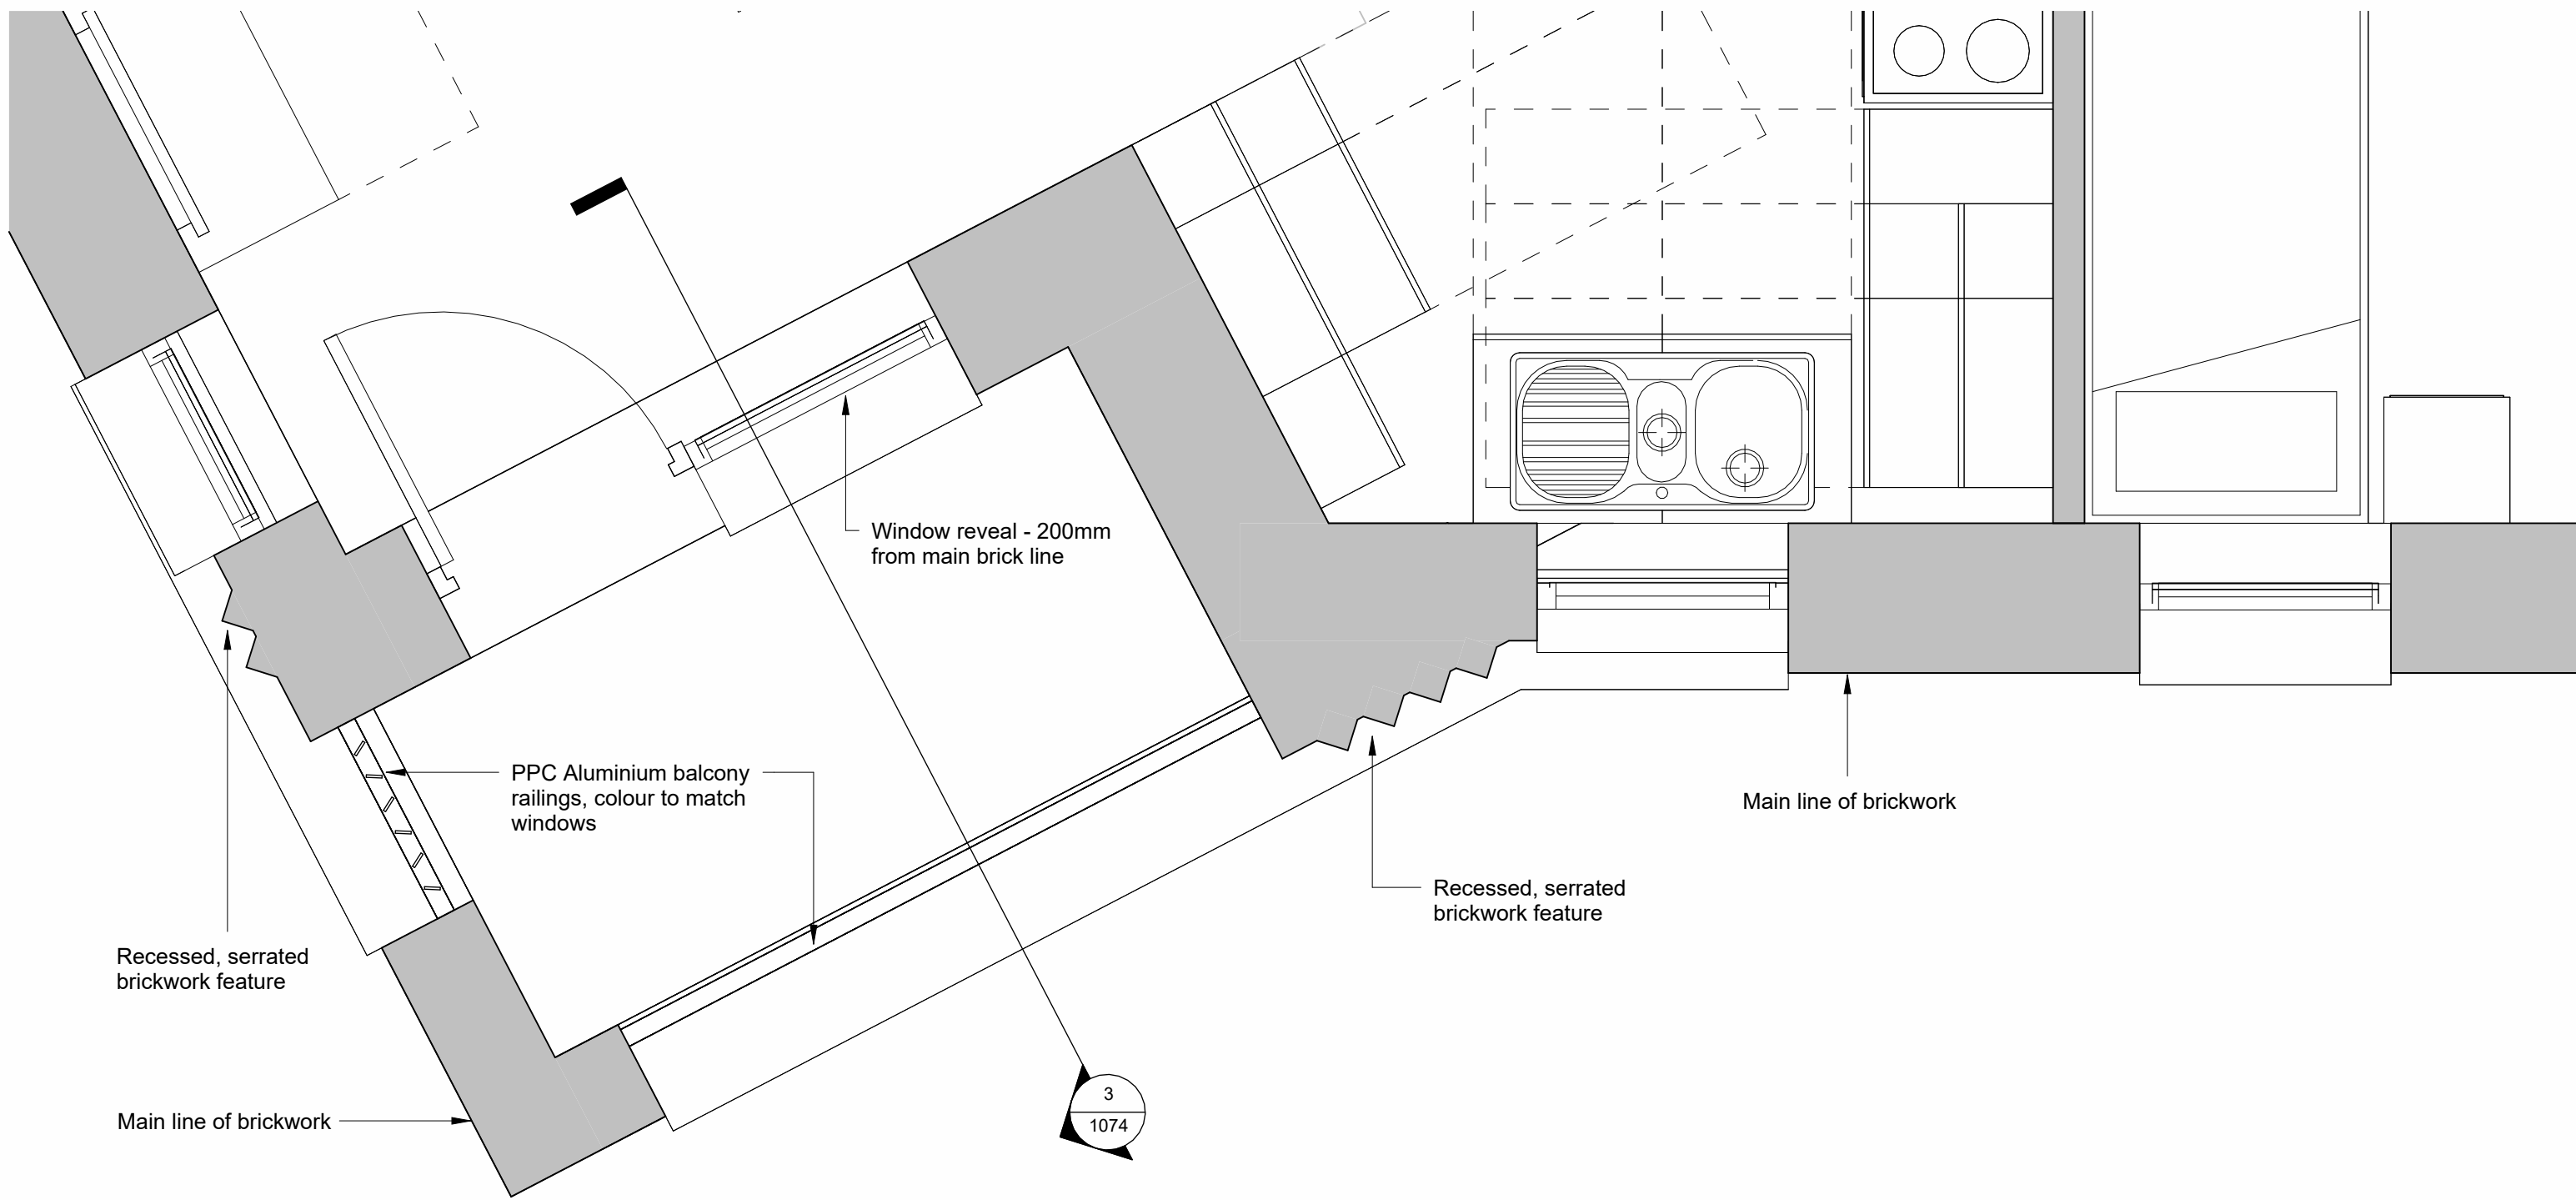

2 5th Floor Recessed Balcony (North)
1 : 20



4 Elevation Key (North)
1 : 400