

© This Drawing and Design is the copyright of M1NT studio and should not be reproduced without written consent.


This non intrusive survey has been produced for spatial design purposes only.

Contractors are to check all levels and dimensions before setting out any site or shop work.


CDM 2015 Designers Risk Assessment
All works to be carried out under CDM regulations.

Contractor to ensure all relevant codes of practice and regulations for the proposed works are adhered to. No residual risk within the attached design unless specifically stated with the attached schedule.


DO NOT SCALE THIS DRAWING

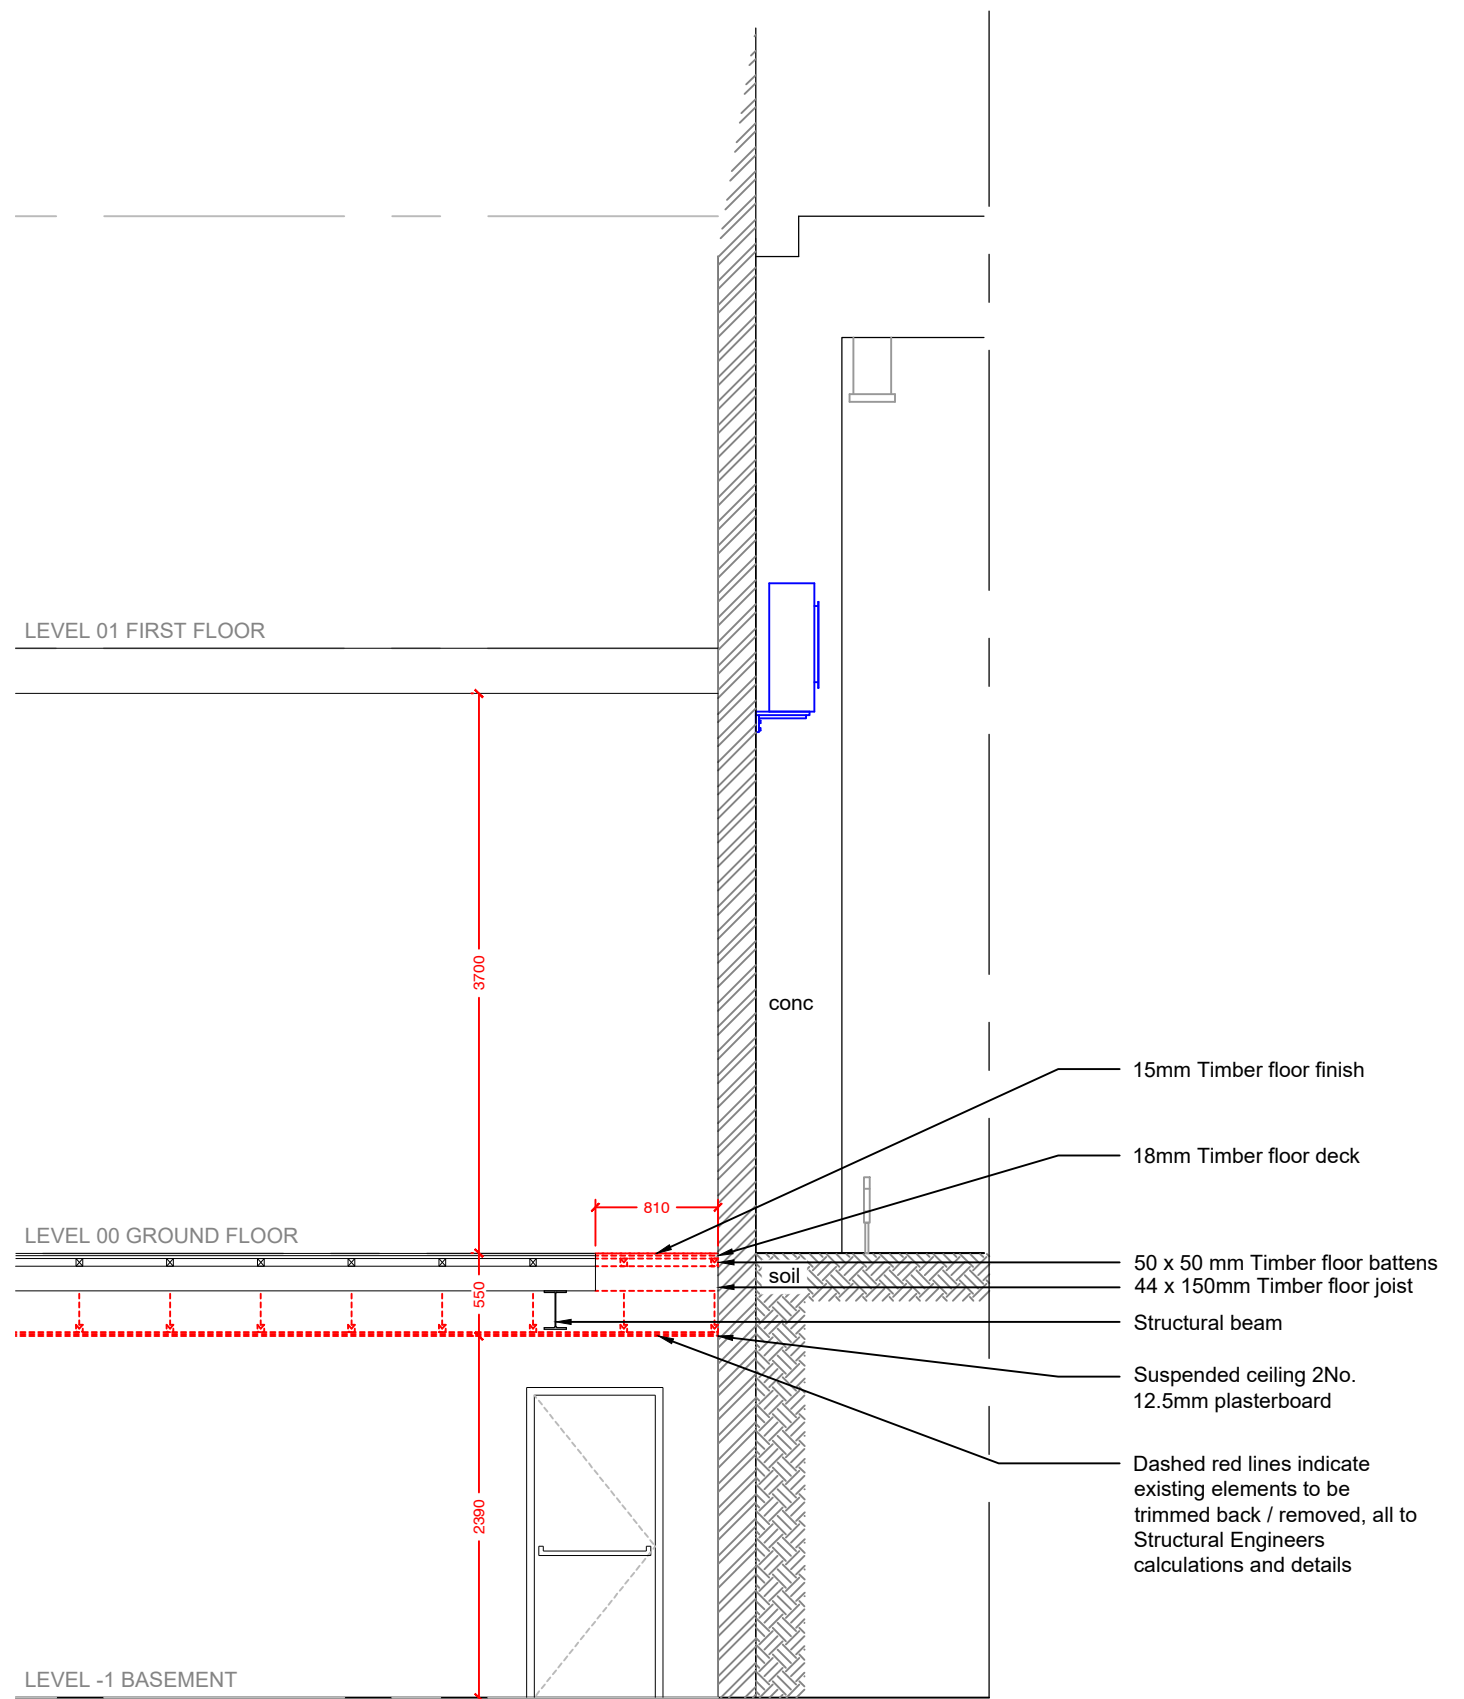


SECTION A-A - EXISTING
SCALE 1:50

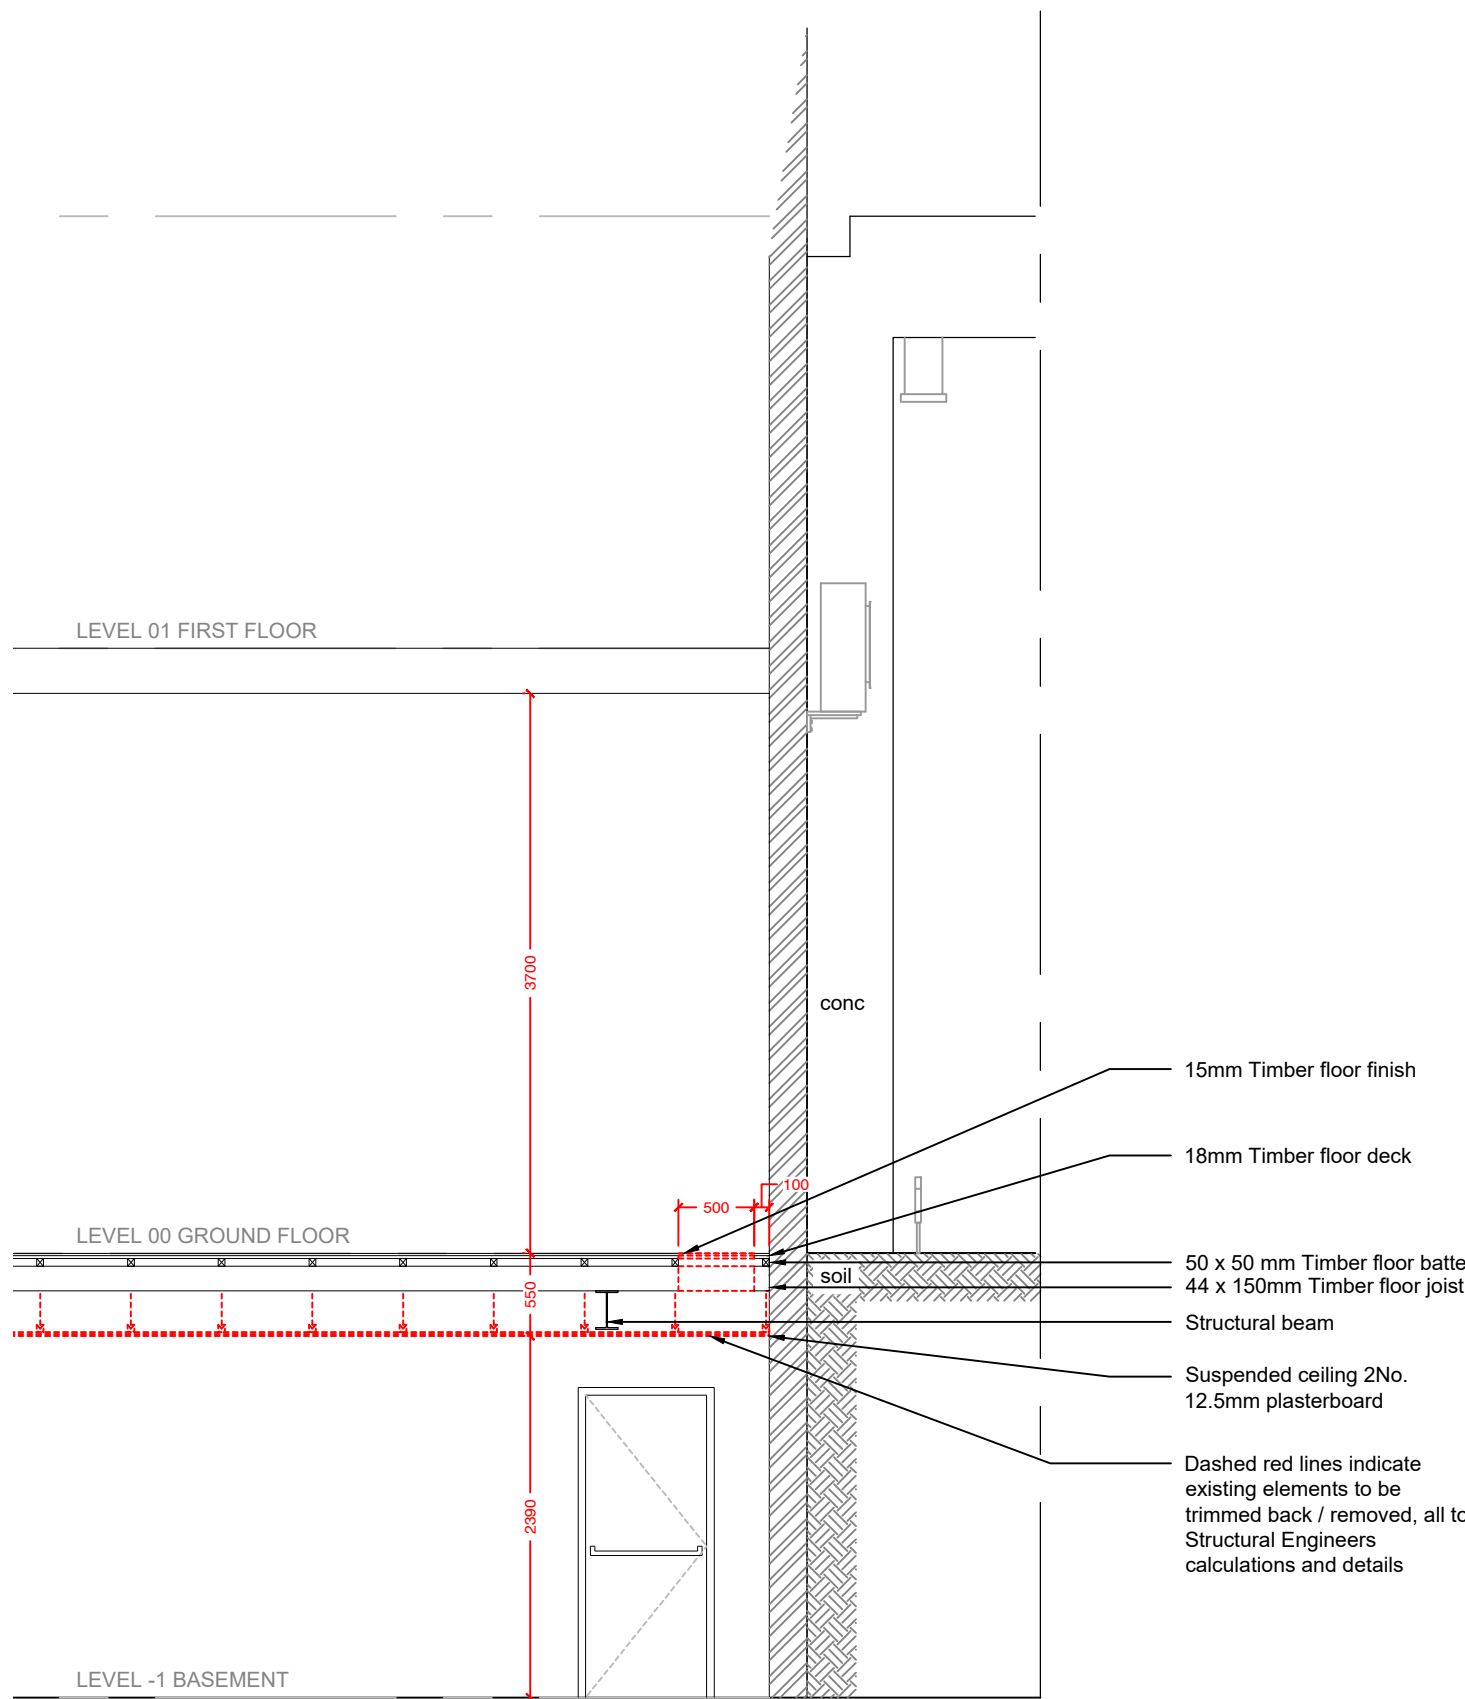


SECTION B-B - EXISTING
SCALE 1:50

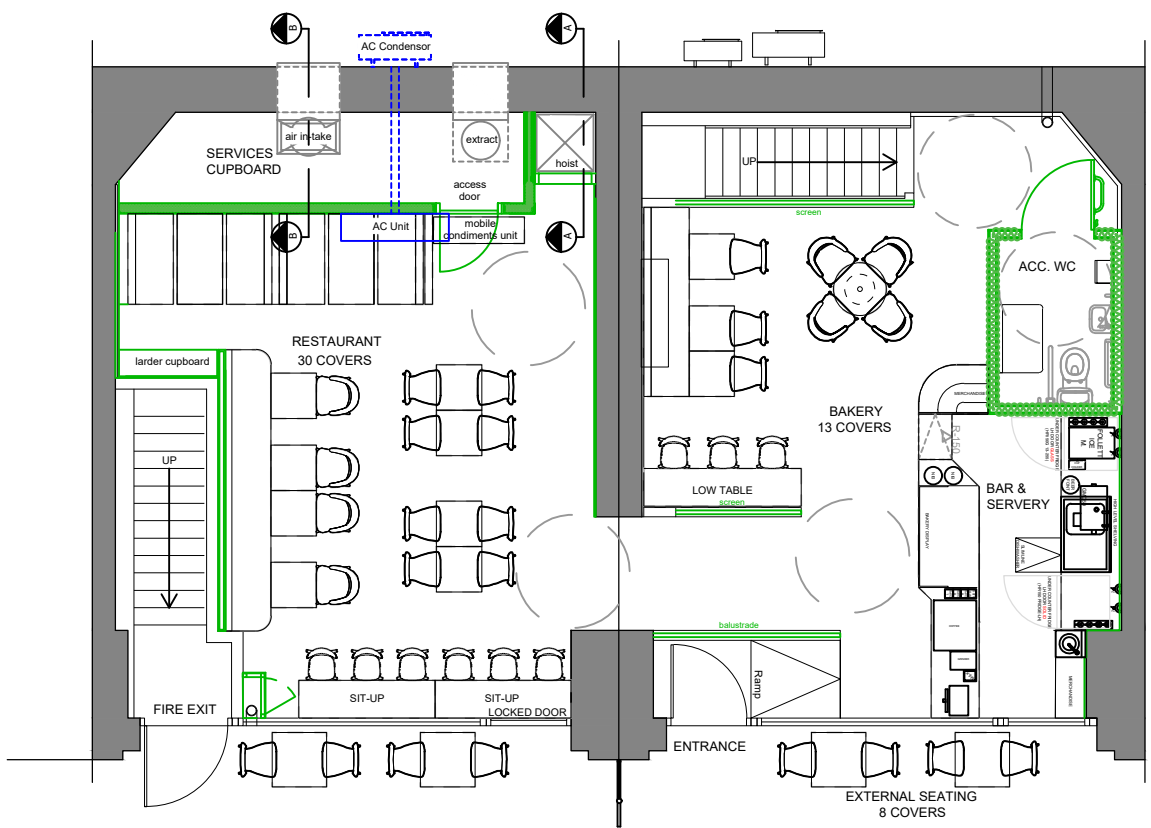

REFERENCE PLAN
SCALE 1:100

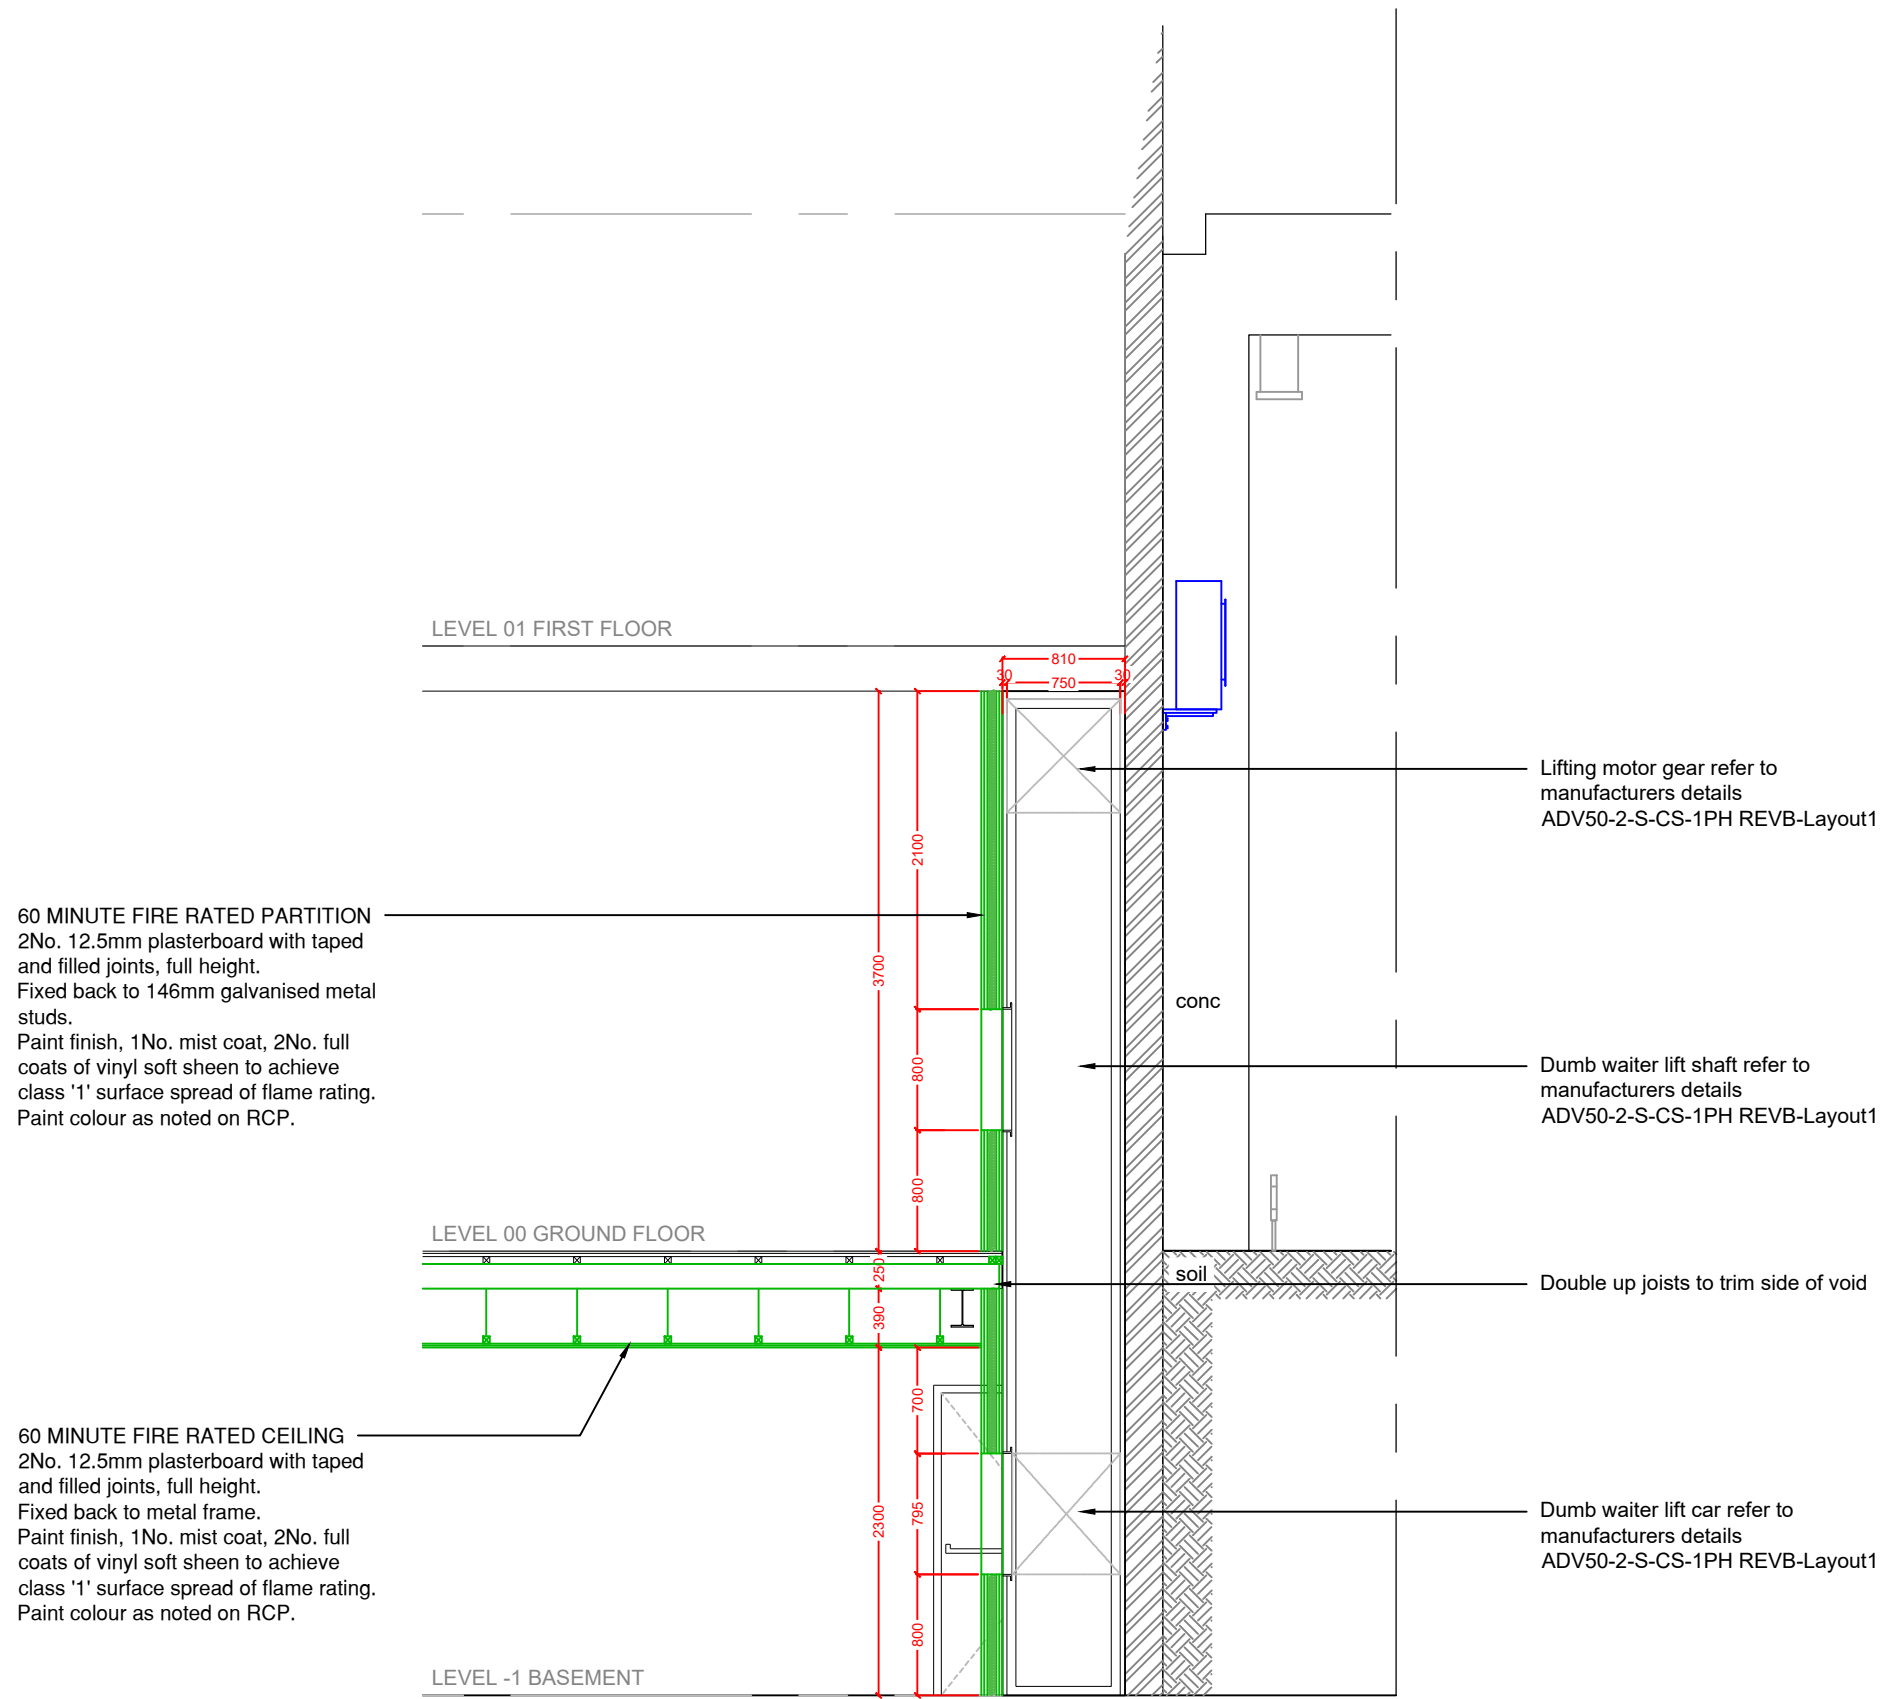

SECTION A-A - PROPOSED DUMB WAITER HOIST
SCALE 1:50

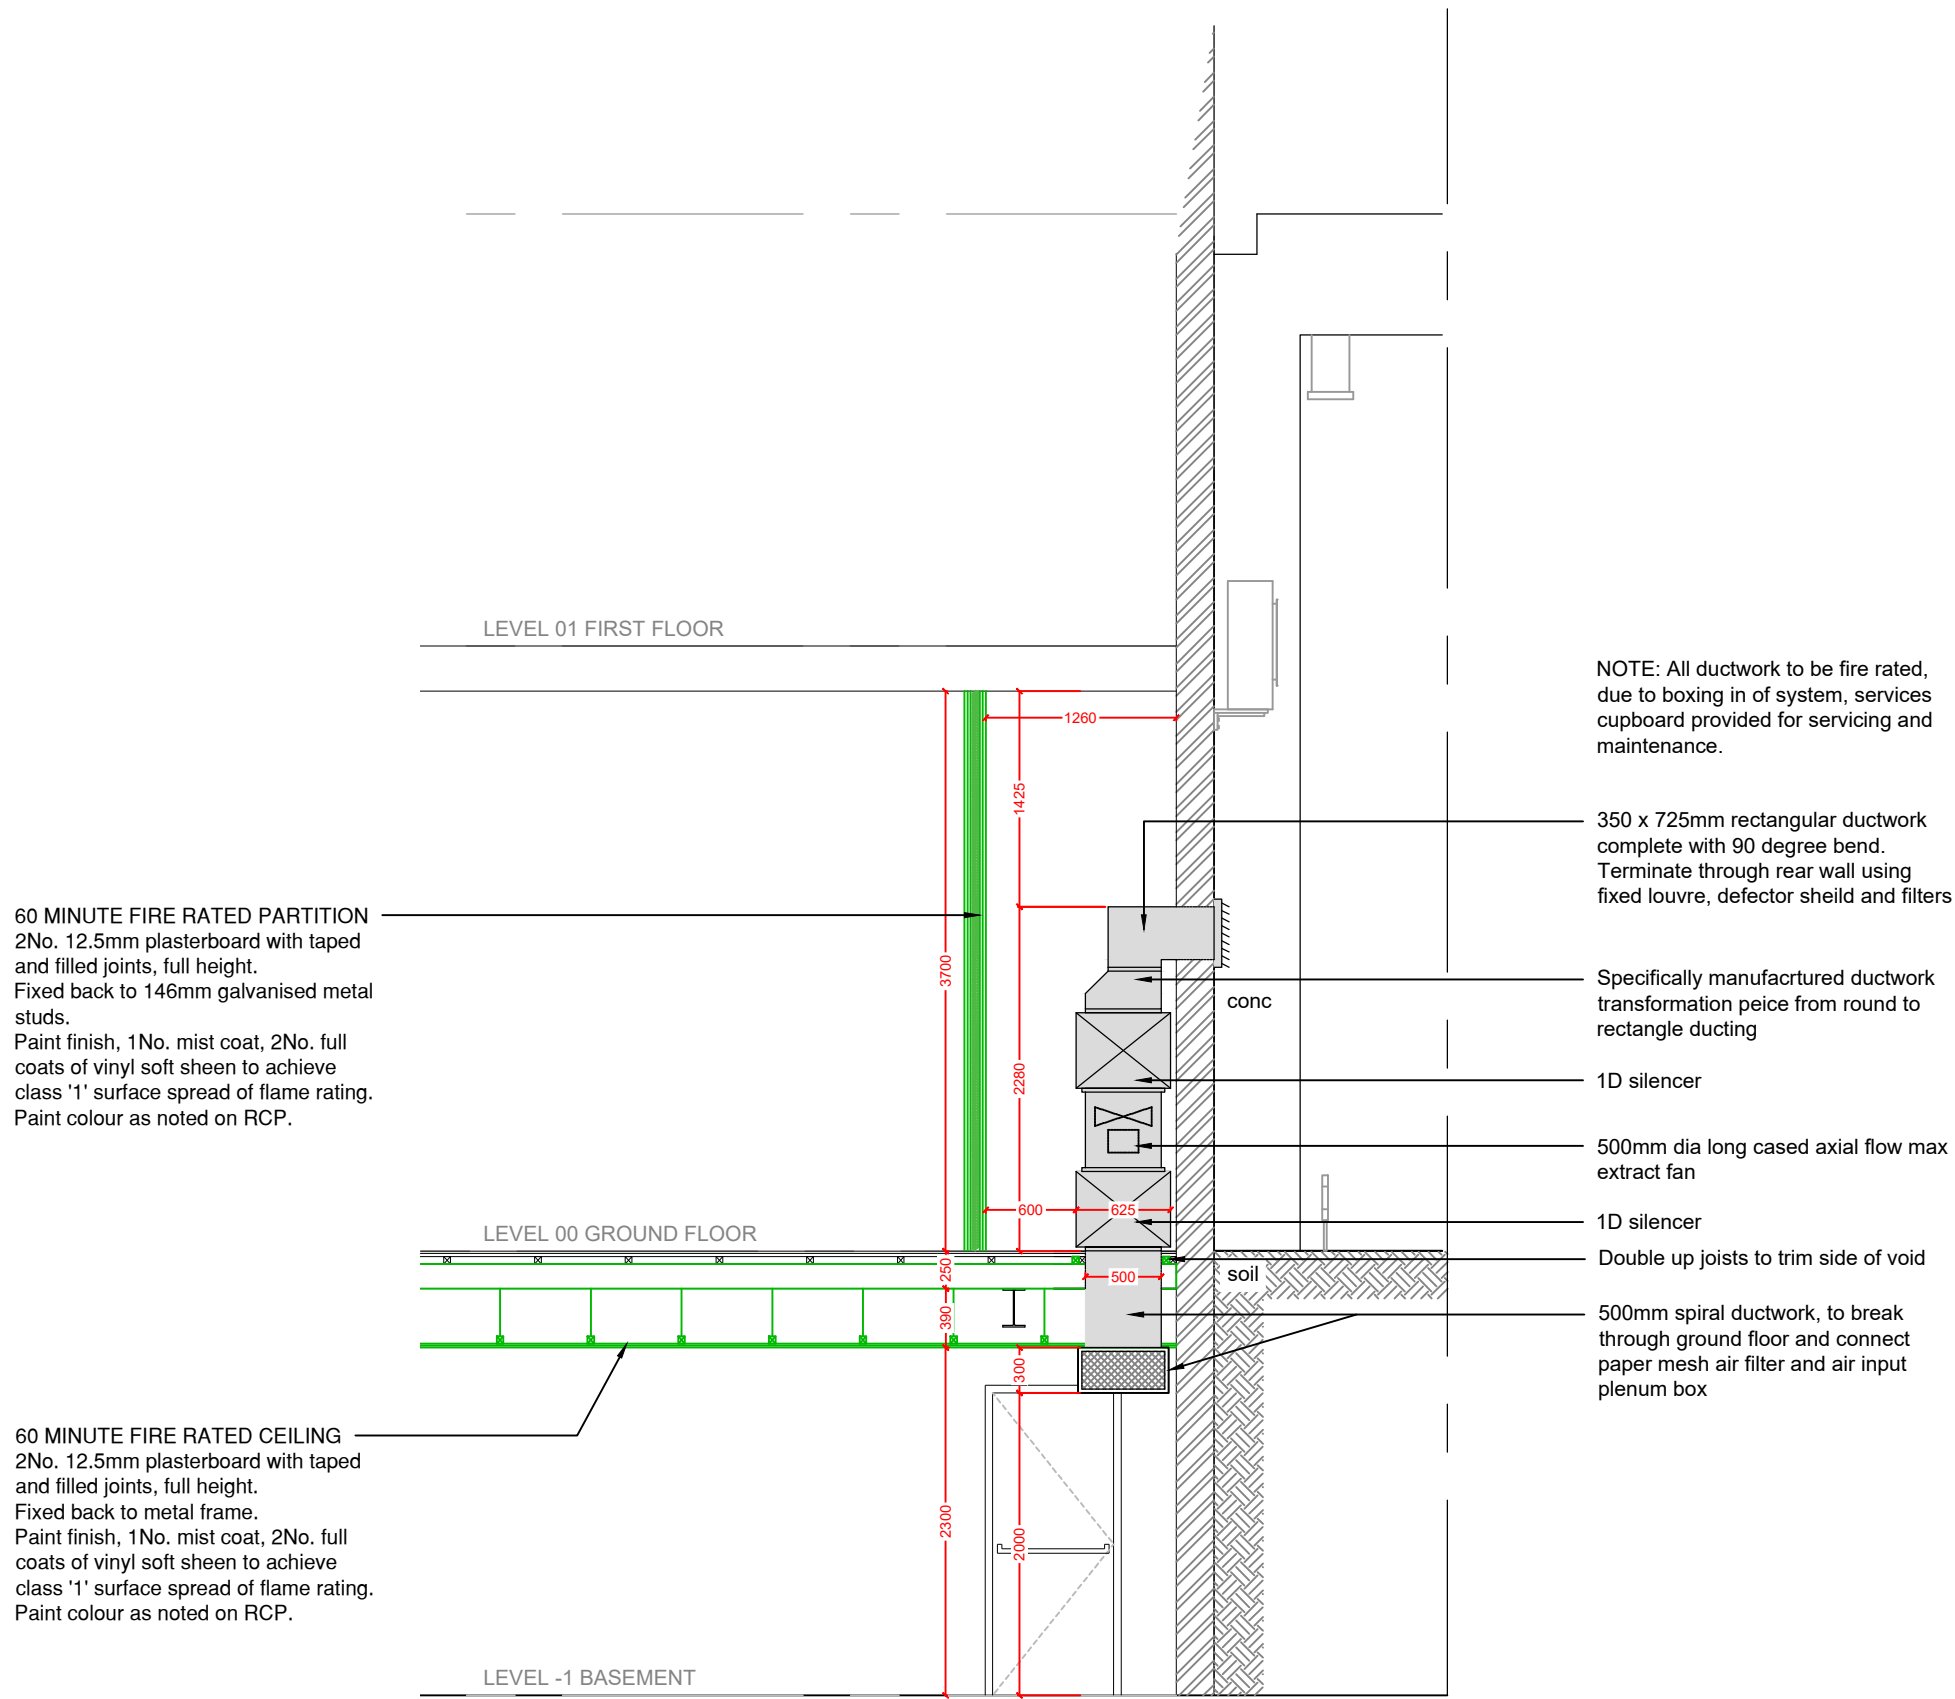

SECTION B-B - PROPOSED AIR IN-TAKE
SCALE 1:50

25/03/25	P2	PLANNING UPDATE	LG	HE
10/03/25	P1	PLANNING ISSUE	LG	HE
Date	Rev	Details	Drwn	Chk

Issue:	For Information	Stage:	S4
Client:	DOUX CHATON		
Project:	265-267 Deansgate Terrace Deansgate Manchester M3 4EW		
Title:	BASEMENT AND GROUND DUMB WAITER HOIST & AIR IN-TAKE SECTIONS EXISTING AND PROPOSED		
Date:	25.02.25	Drawn:	LG
Scale:	1:50 @ A1	Checked:	HE

DWG NO:	202393_M1NT_XX_ZZ_A_DR_1014	Rev	P2
---------	-----------------------------	-----	----

M1NT
STUDIO. www.m1ntstudio.com | hello@m1ntstudio.com