
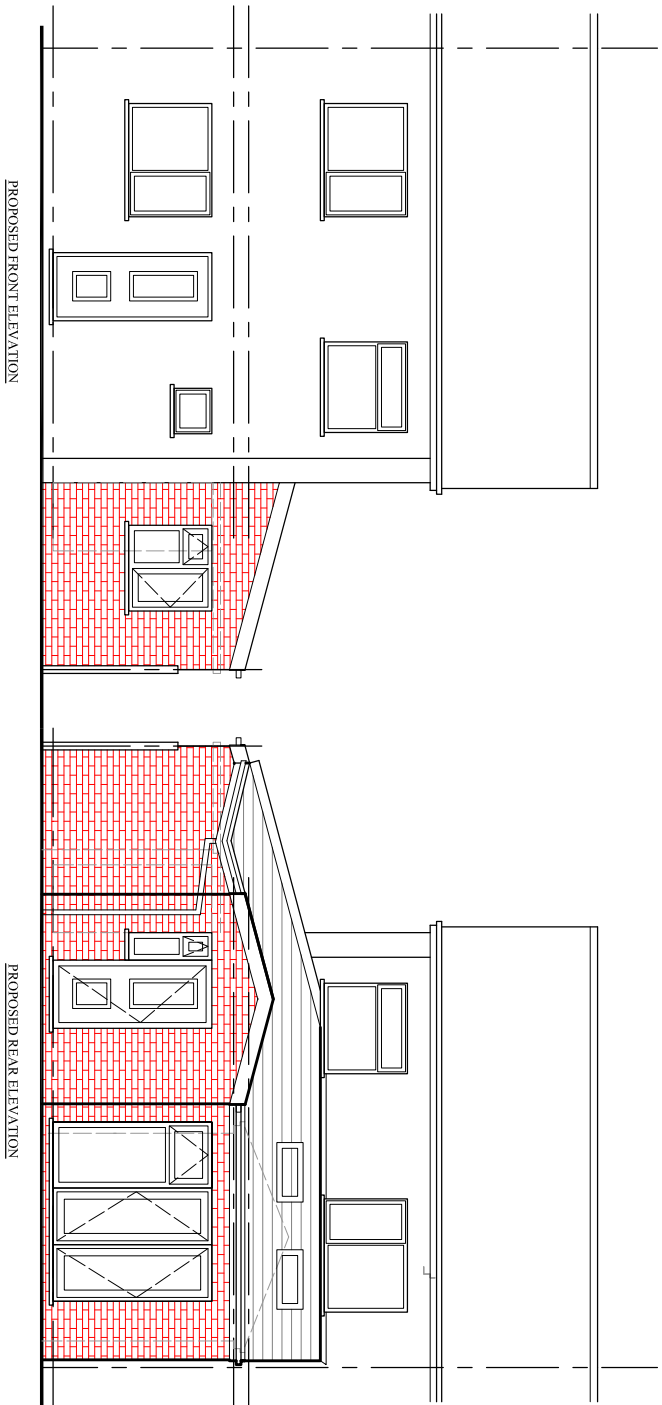
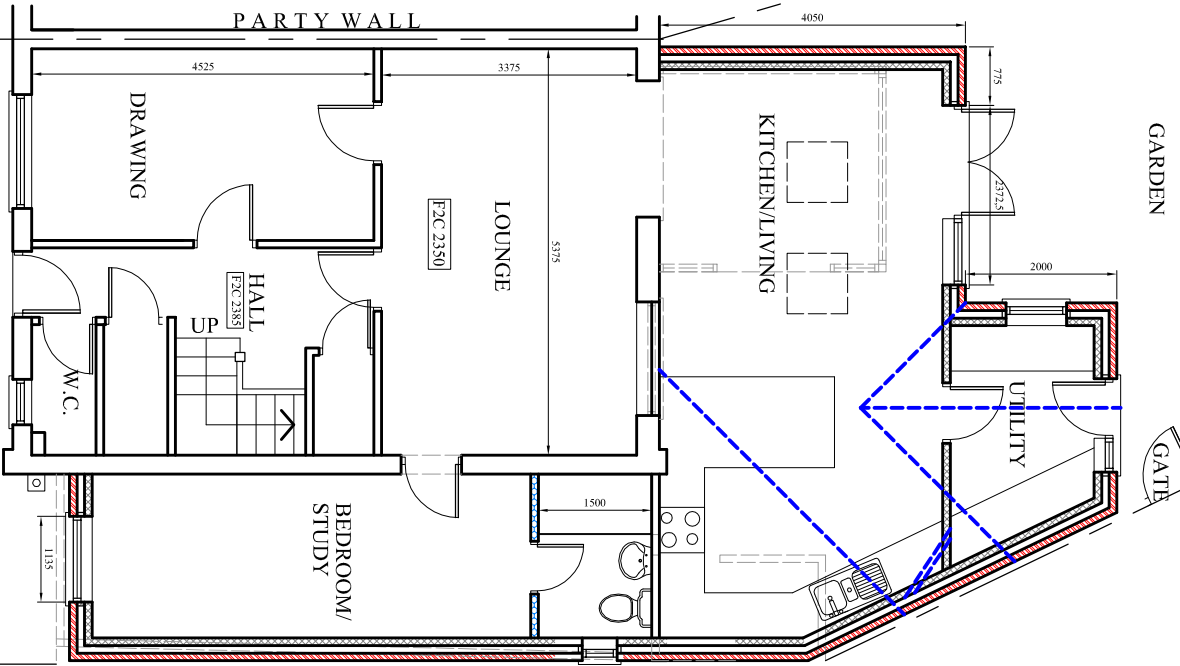


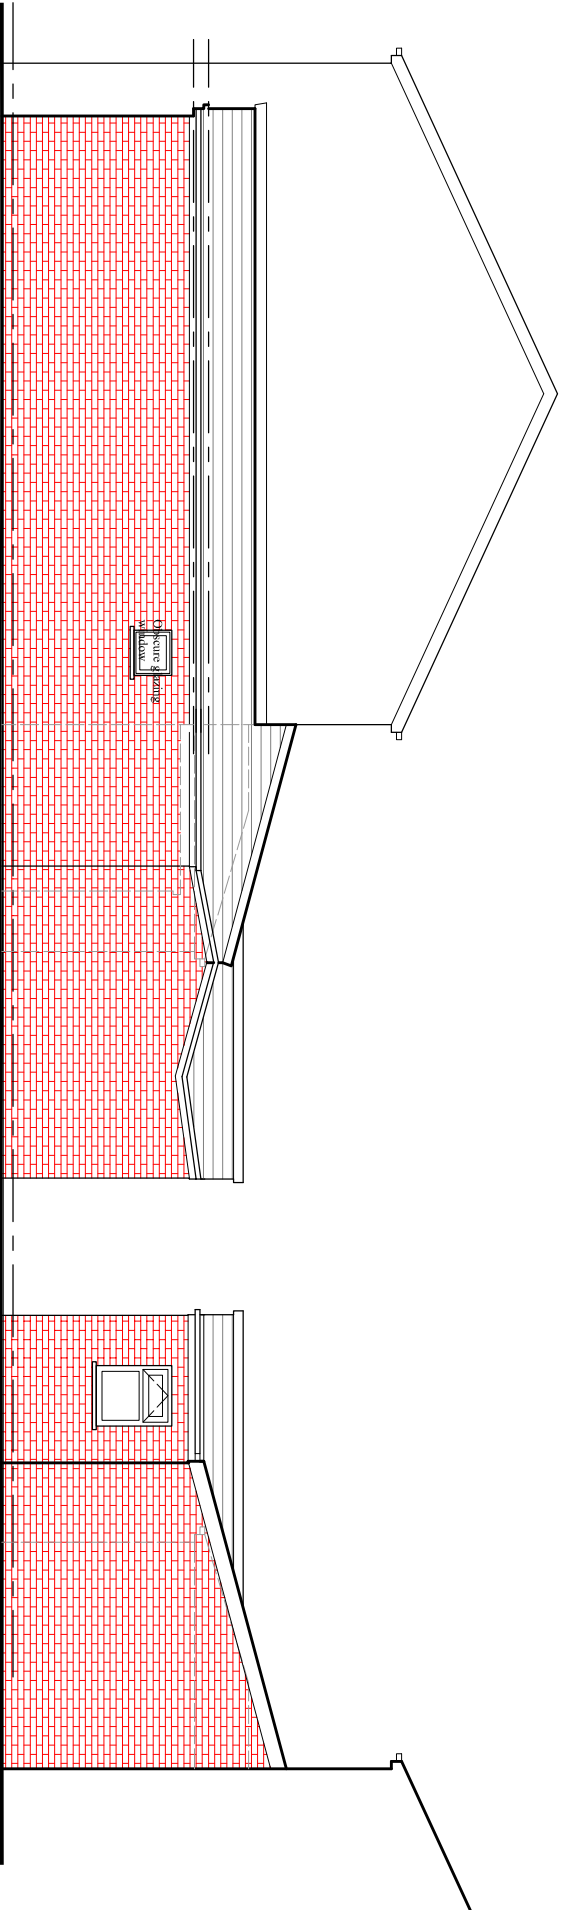

PROJECT
2 Lysander Close,
Fallowfield
CLIENT
Mr. Anil George
DRAWING TITLE
Proposed Plan

JOB No. DRAWING No.
NA-P02

SCALE DATE REVISION
1:100@A3 Jan. 2025 -
DRAWN CHECKED BY
NA

t: 0782 895 3405
e: nadesignandbuilds@gmail.com