


NOTES


The designs and details on this drawing are copyright and must not be reproduced without the written permission of the designer.

Contractors are to check all sizes and dimensions before setting out any site or shop work. Any errors or discrepancy to be reported to the designer.


REVISIONS	DATE
REV-A AMENDED NOTES	24.01.25 JAA

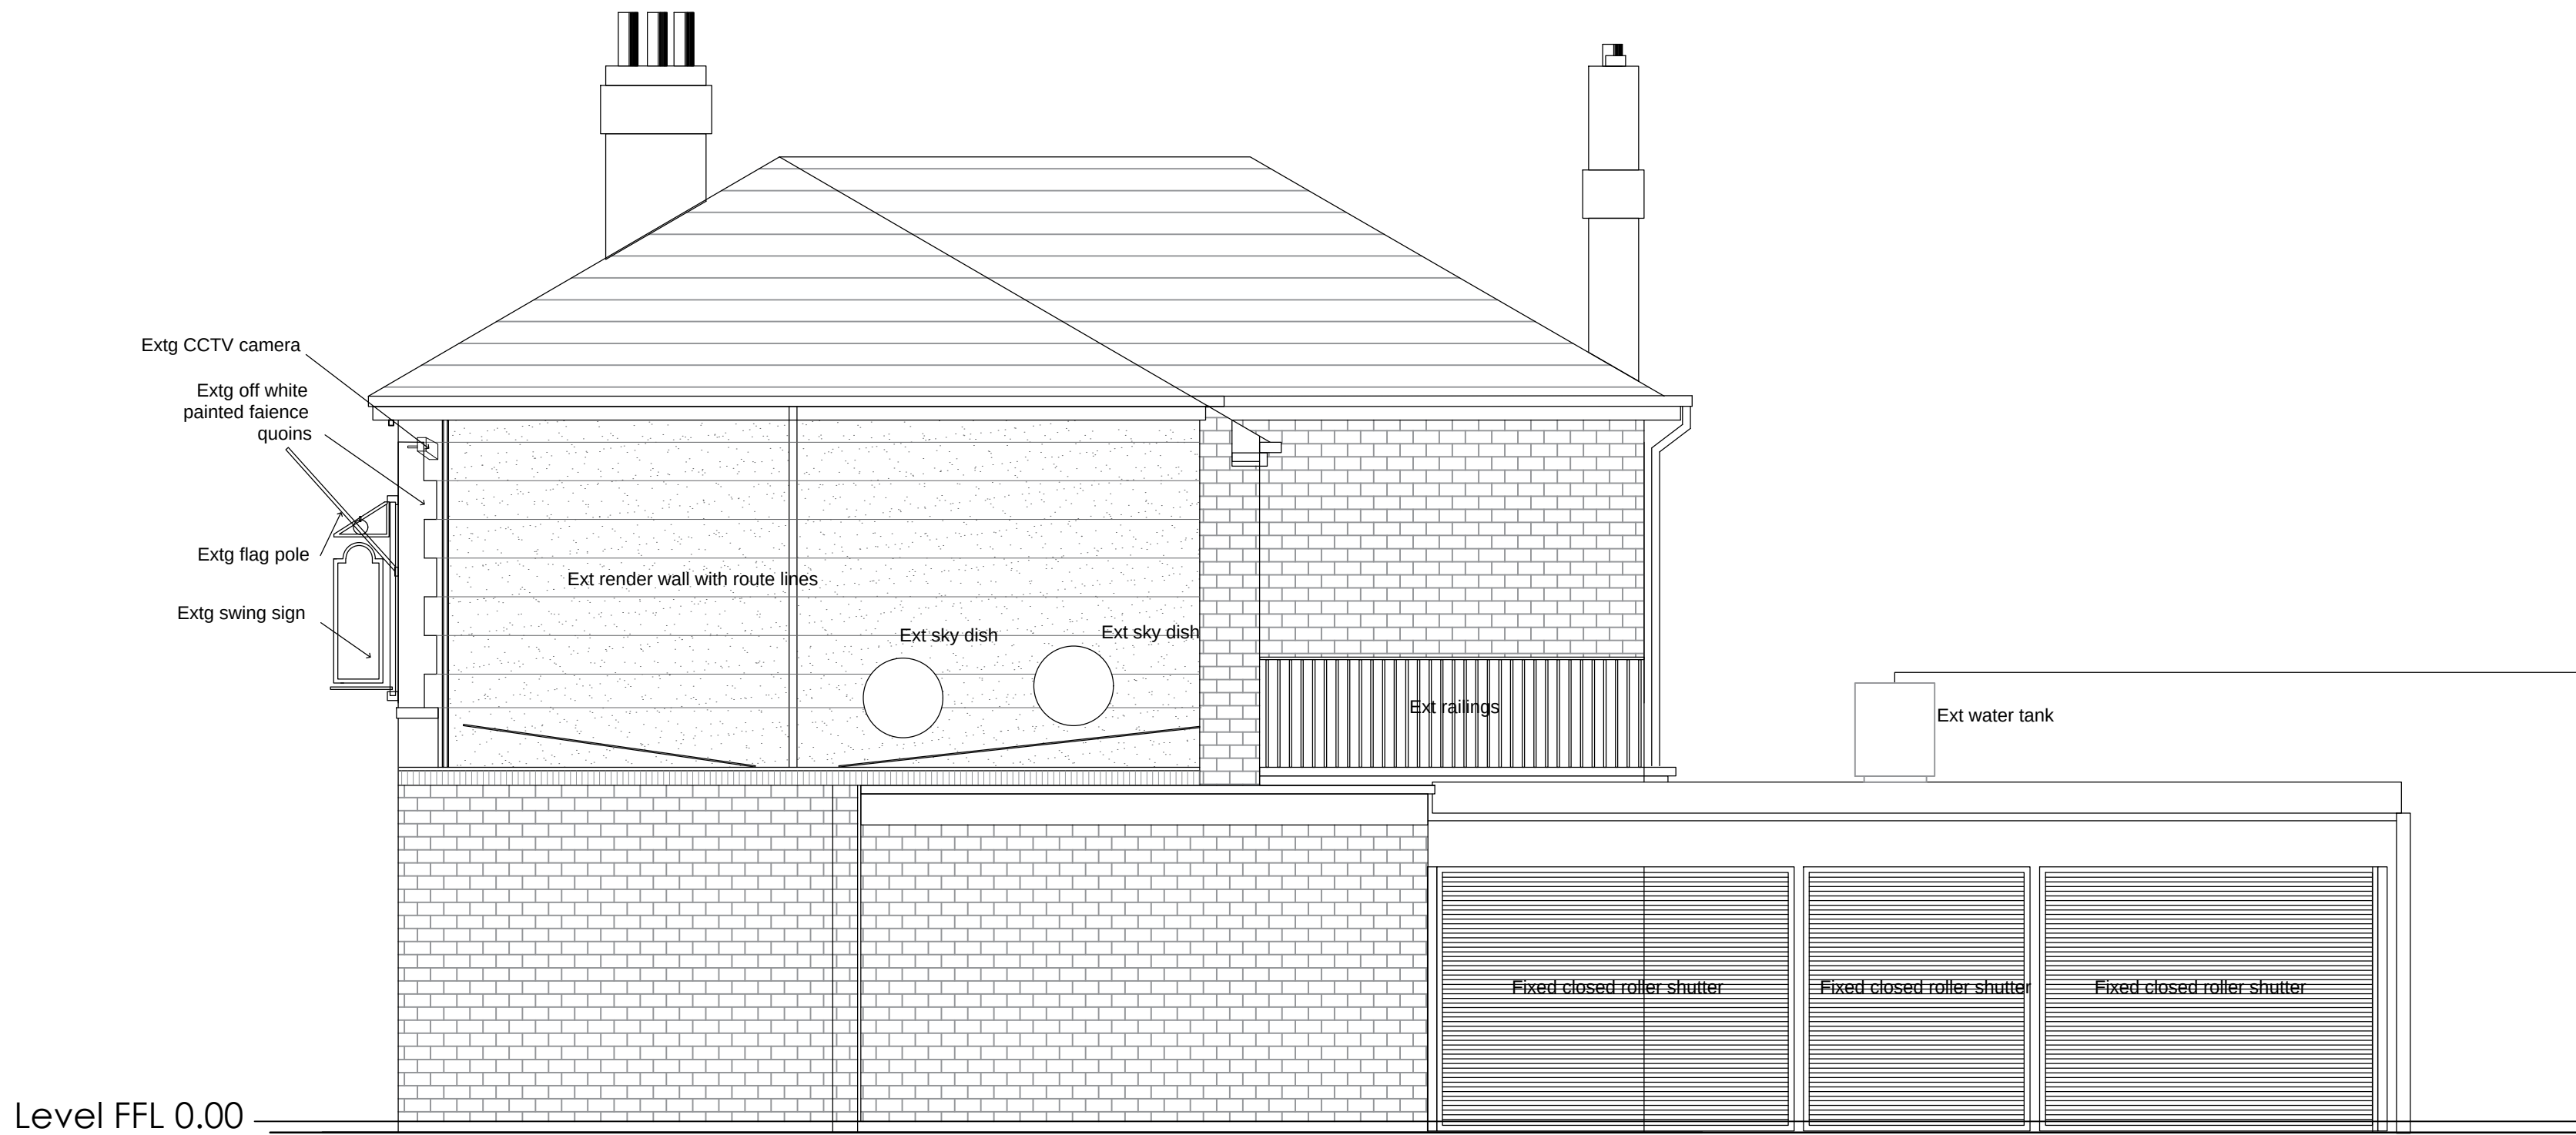

ELEVATION E - BEER GARDEN Scale 1:50 @ A1

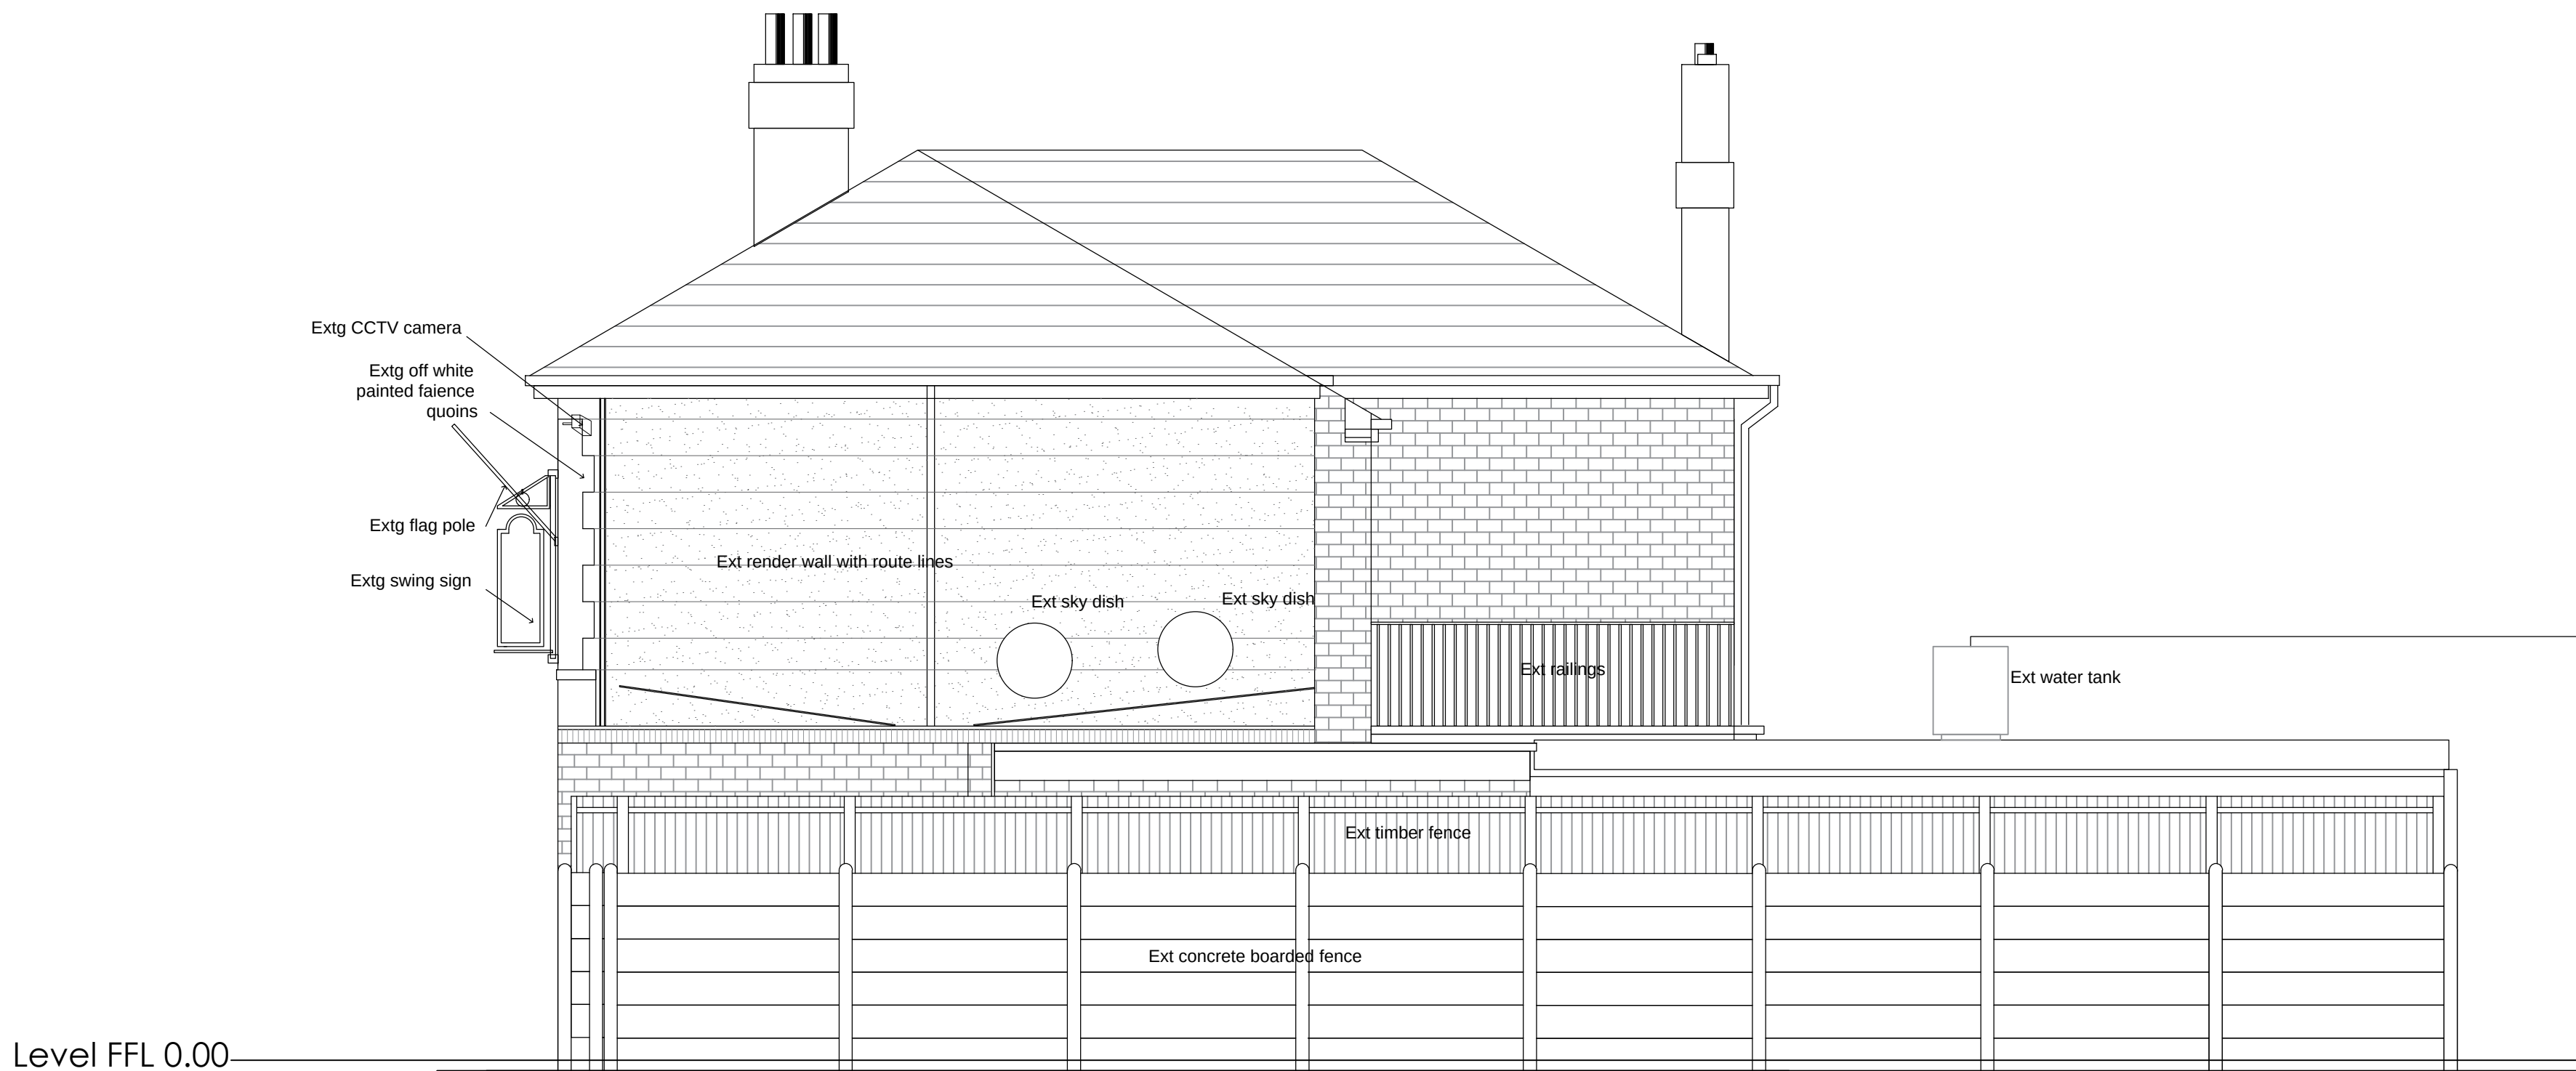

ELEVATION F - GEORGE LEIGH STREET Scale 1:50 @ A1

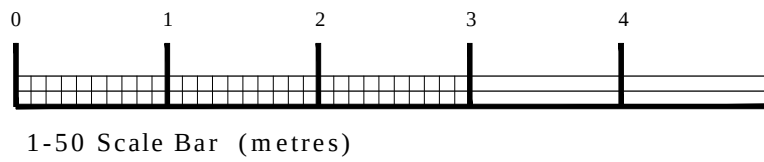

PLANNING

DRAWING DESCRIPTION

EXISTING EXTERNAL ELEVATIONS
SHEET 3-3

JOB TITLE

THE SHAMROCK
17 BENGAL STREET
MANCHESTER

CLIENT

JOSEPH HOLT

DRAWN BY JAA	SCALE 1:50 @ A1
DATE NOV 2024	DRAWING NO. 2021 - 206
CHECKED	REVISION A

John Dixon & Associates Ltd,
Unit 211
Chambers Business Centre,
Chapel Road,
Oldham,
OL8 4QQ.
TEL : 0161 682 0964
FAX : 0161 683 4106
E-MAIL : info@johndixon.co.uk
WEB : www.johndixon.co.uk

jda
architecture
interior design
project management