


ALL ABOUT FOOD | MANCHESTER


DEMISE AREA'S

1ST 377 sqm | 4057 sqft
4TH 231 sqm | 2486 sqft

BESPOKE METAL CAGE
PLAN

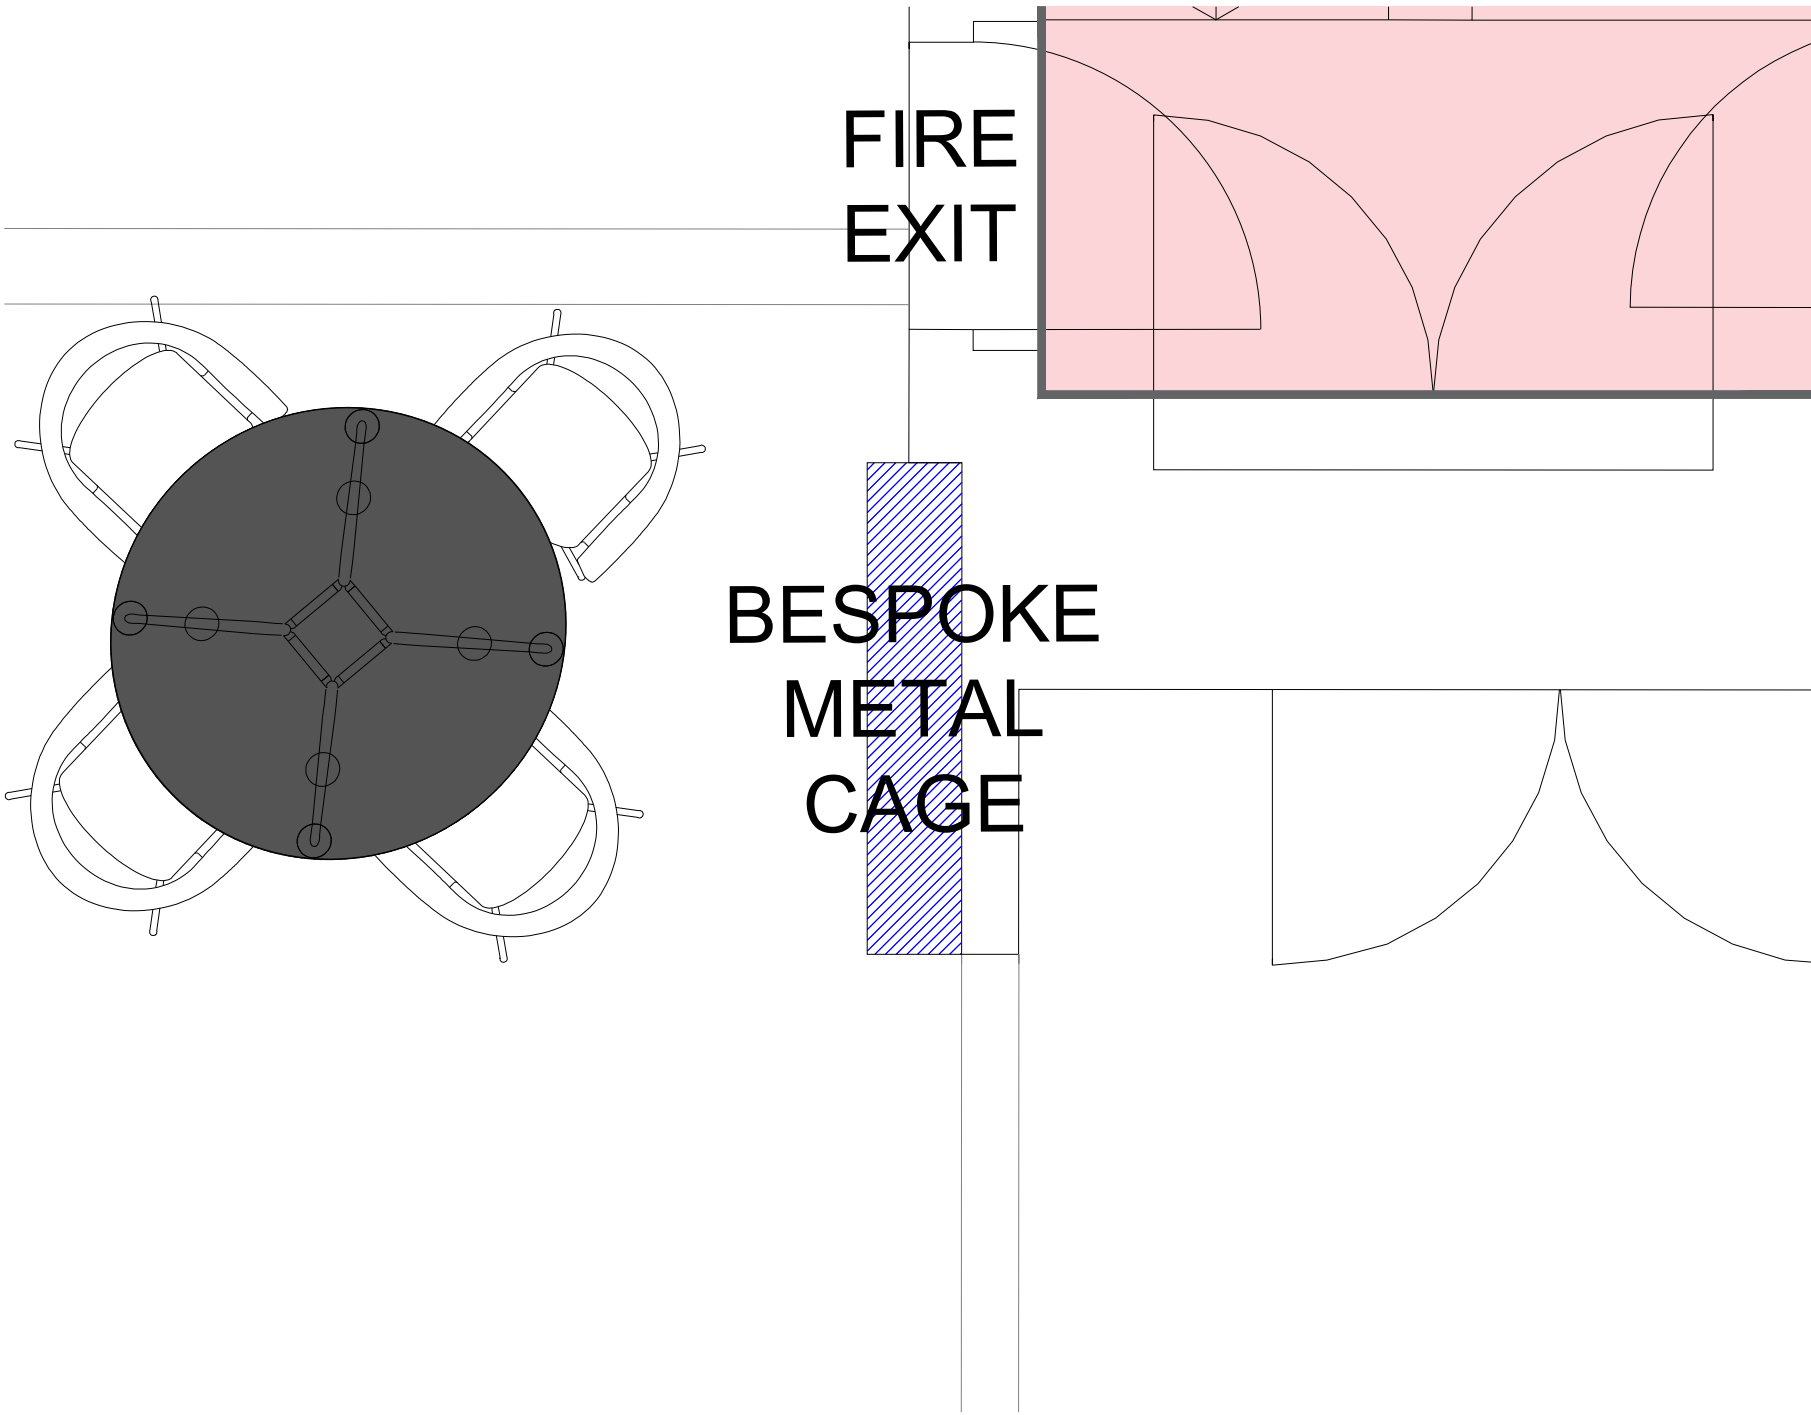

BESPOKE METAL CAGE
ELEVATIONS

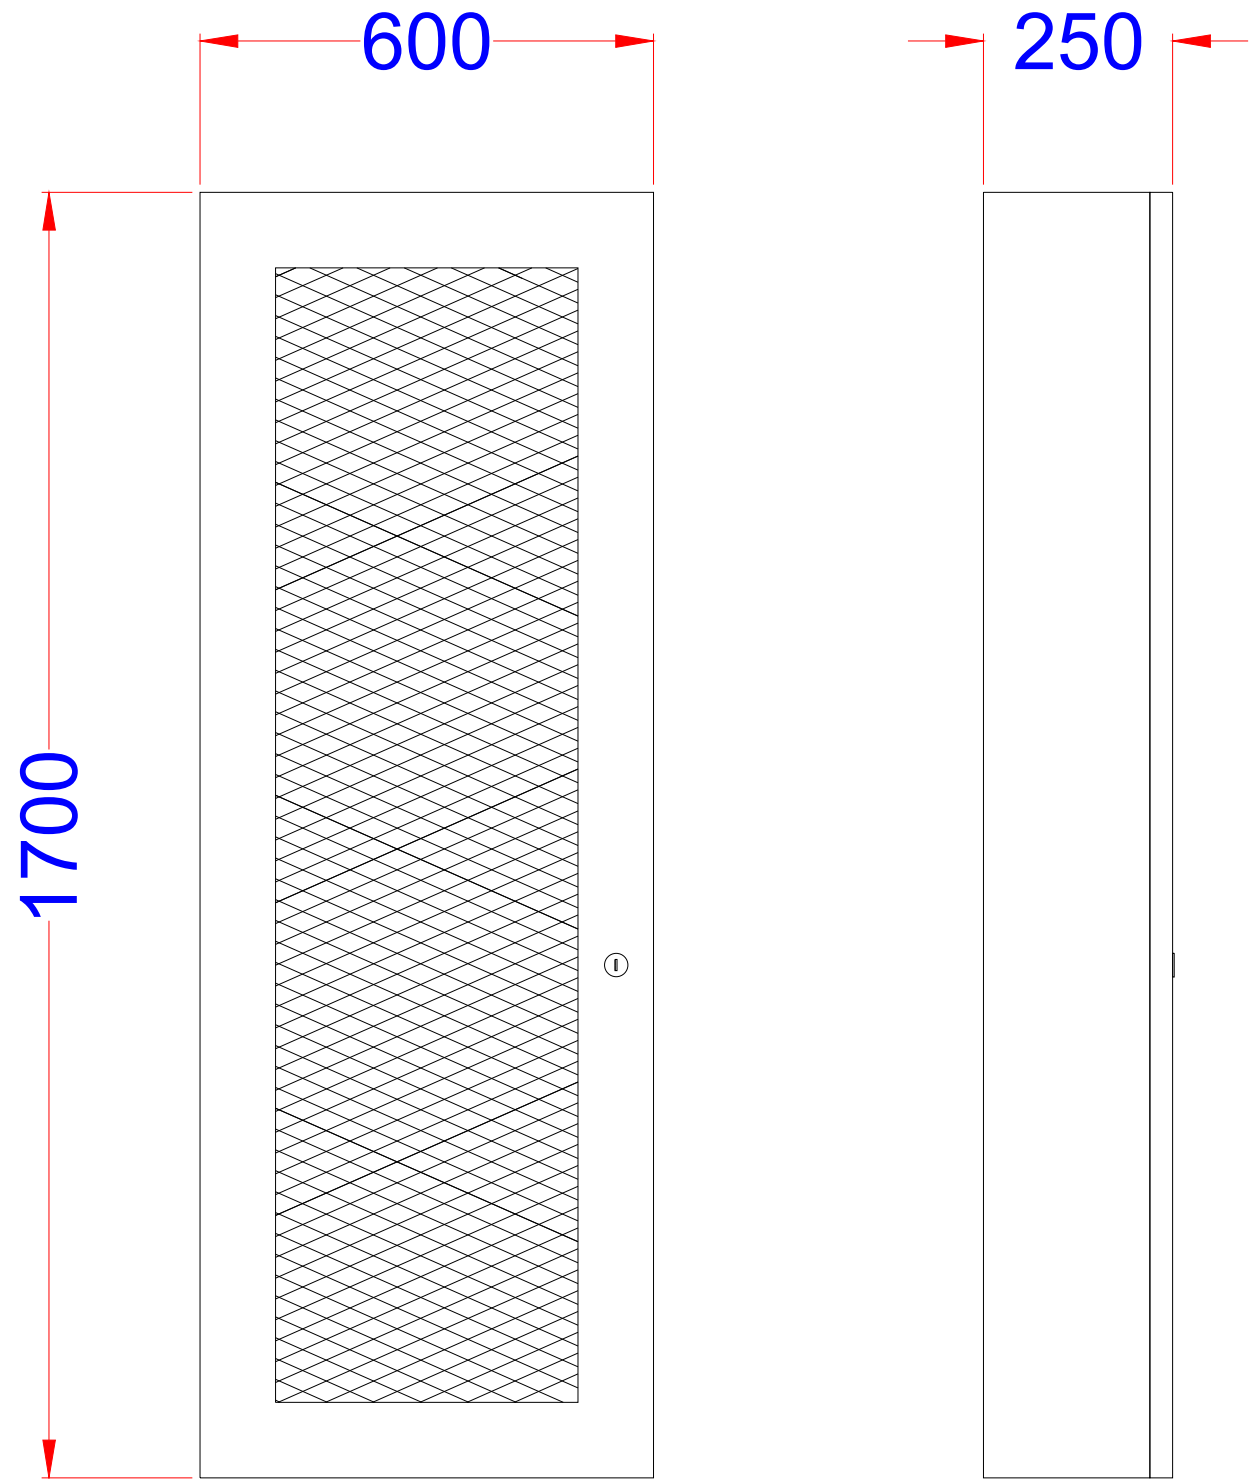

PROPOSED FIRST & FOURTH FLOOR - MISC

CHECKED		Date	By
NOTE:			
THIS DRAWING IS THE COPYRIGHT OF CLAREMONT GROUP INTERIORS LTD. AND MAY NOT BE REPRODUCED IN ANY FORM WITHOUT PRIOR WRITTEN CONSENT.			
DO NOT SCALE FROM THIS DRAWING ALL DIMENSIONS ARE TO BE CHECKED ON SITE ALL DIMENSIONS ARE SHOWN IN MILLIMETERS (SCALING BY LOCAL AUTHORITIES IS PERMITTED)			
			
CLIENT ALL ABOUT FOOD			
PROJECT TITLE & SITE ADDRESS Founways House, 57 Hilton Street, Manchester, M1 2EJ			
DRAWING TITLE PROPOSED FIRST & FOURTH FLOOR MISC			
DRAWING NO E013981 1&4F 302		REVISION -	
LEAD DESIGNER FB		DRAWN BY SW	
DATE 08.01.25	SCALE N/A	PAPER SIZE A1	
DRAWING STATUS PLANNING			