


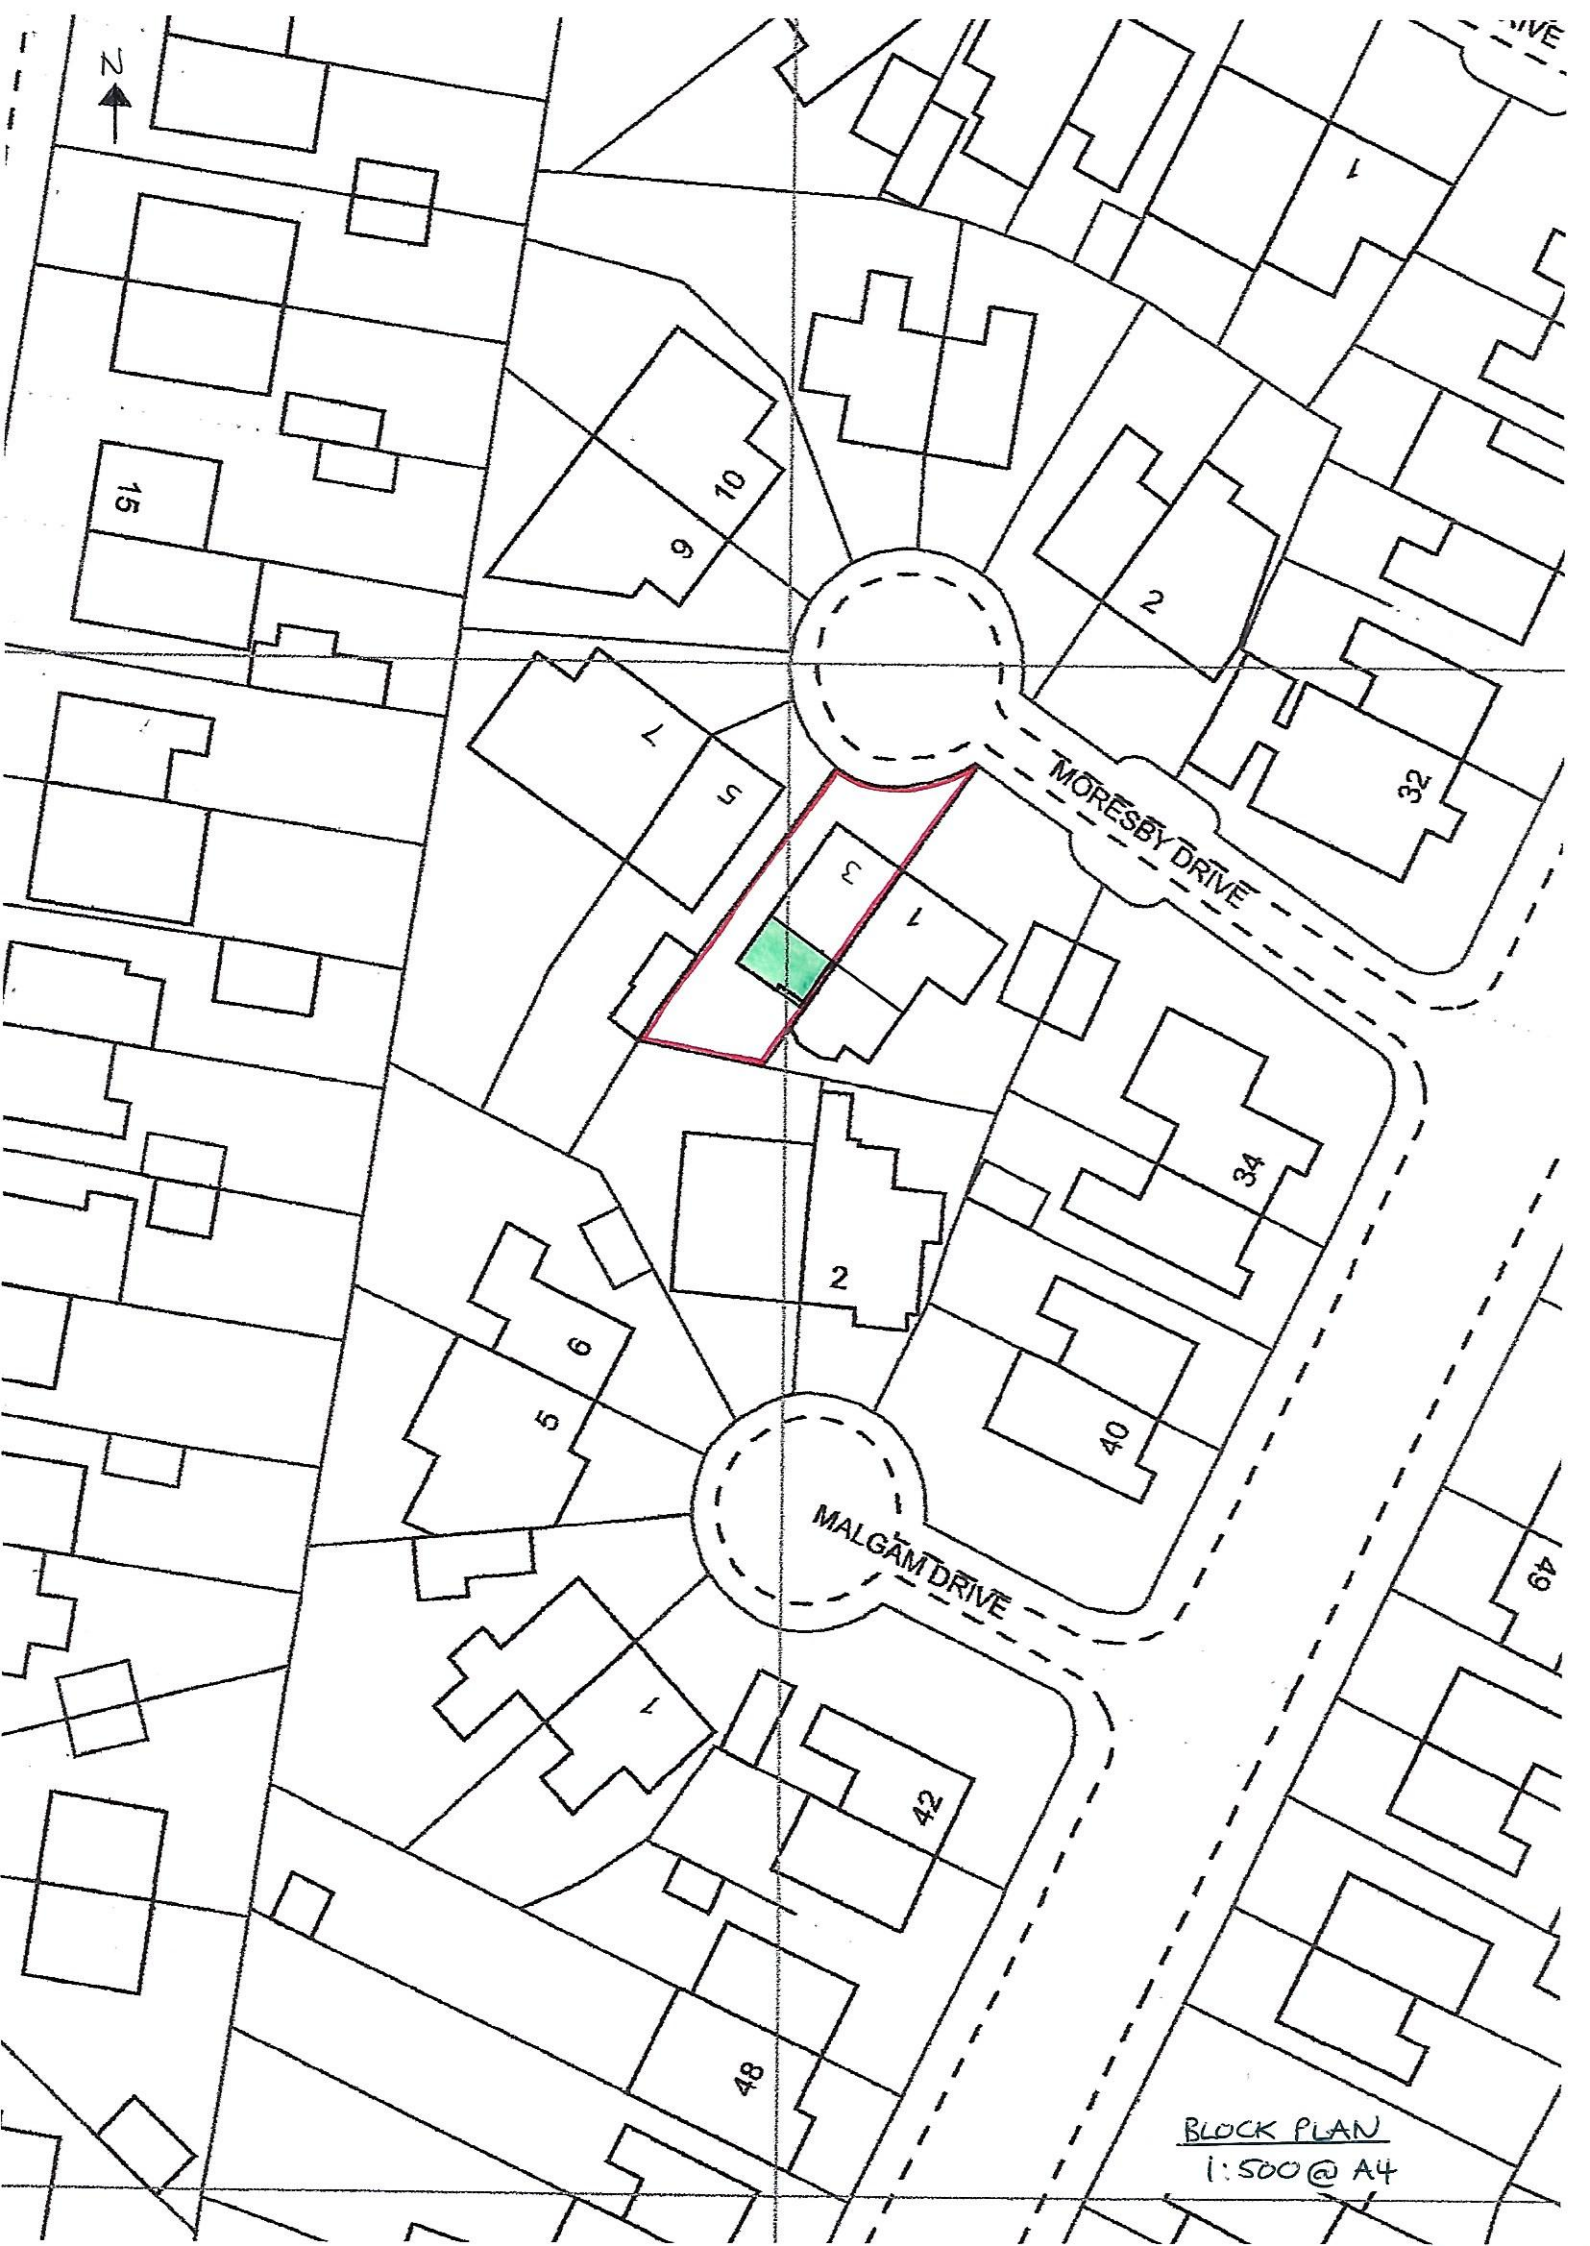

BLOCK PLAN
1:500 @ A4