


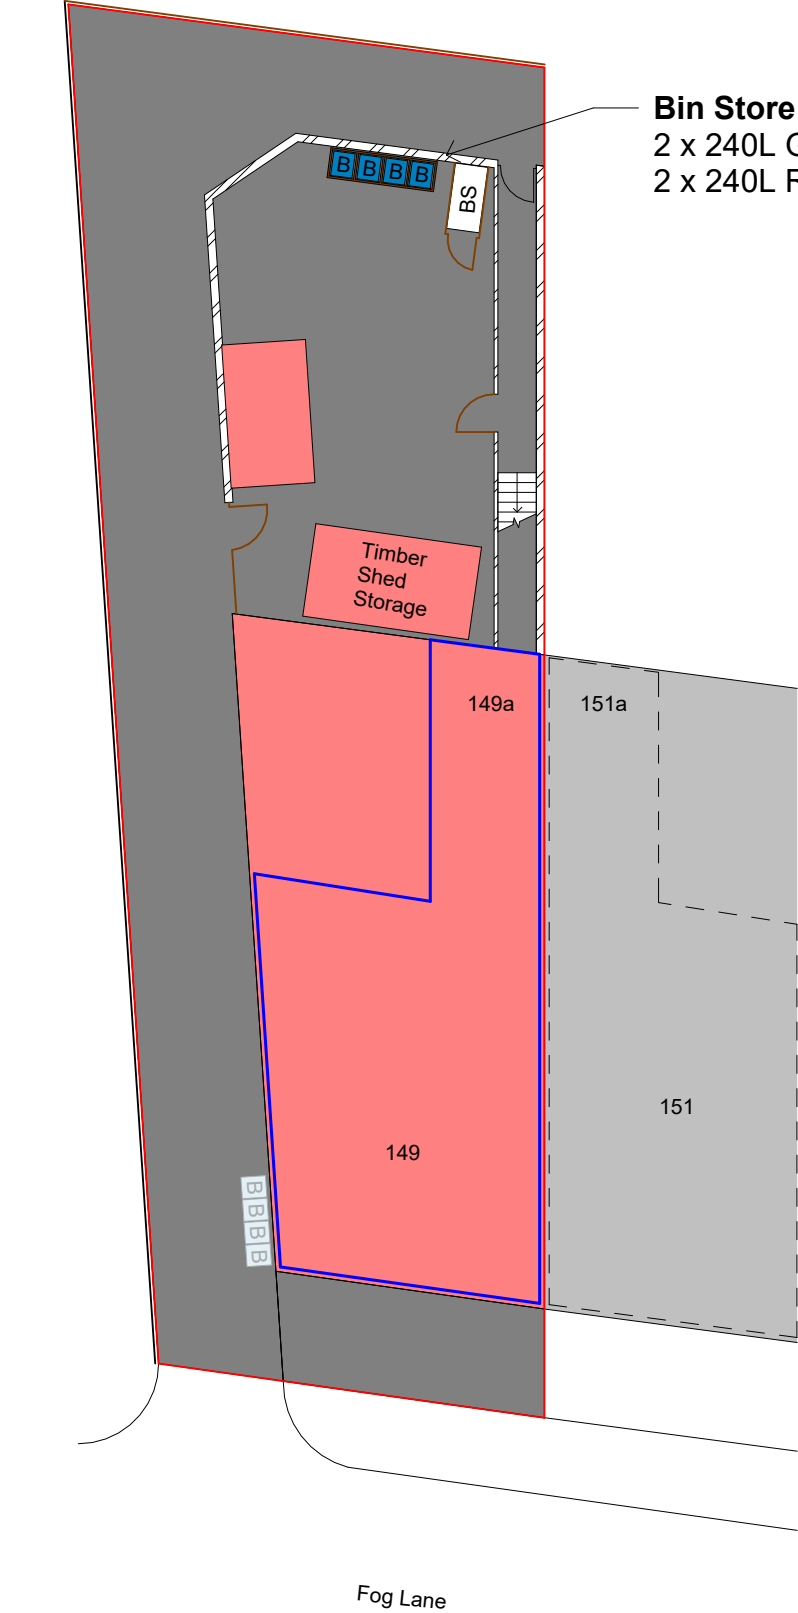

1 Site - Proposed Bin Store
1 : 200

Site Key



Hard Landscaping



Timber Fencing



Concrete Panel Fencing



Brickwork



Existing Building



First floor footprint



First floor footprint




240L Bin (2 Per Flat) General and Recycle (See image above for reference)



Bin Collection Point



Secure timber bike store for two bikes

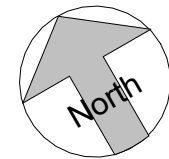

Bellus Quad Wheelie Bin Storage Chest

2 x 240L - General Refuse
2 x 240L - Recycling

Dimensions:

1200mm Height
2840mm Width
804mm Depth

Material:

Pressure-treated timber

Features:

Fully enclosed
Freestanding unit with four sides
Four opening doors and lids for easy access

1 : 200



PROJECT	149a Fog Lane	PROJECT NUMBER		DRAWING NUMBER		REV	GOLD SKETCH S T U D I O S www.goldsketch.co.ukinfo@goldsketch.co.uk0161 792 9595 NOTES © COPYRIGHT : ALL RIGHTS RESERVED. THIS DRAWING MUST NOT BE REPRODUCED WITHOUT PRIOR WRITTEN CONSENT. DRAWING TO BE USED FOR THE STATUS INDICATED ONLY. ALL DIMENSIONS AND SETTING OUT SHALL BE CHECKED AND CONFIRMED ON SITE. ANY DISCREPANCIES TO BE REPORTED TO THE DESIGNER PRIOR TO THE COMMENCEMENT OF ANY WORK. ALL WORK AND MATERIALS TO BE IN ACCORDANCE WITH CURRENT STATUTORY LEGISLATION, RELEVANT CODES OF PRACTICE AND BRITISH STANDARDS. ALL DIMENSIONS ON THIS DRAWING ARE IN MILLIMETRES (UNLESS OTHERWISE STATED).
TITLE	Proposed Bin Store	GSS24115		503			
STATUS	PLANNING	DRAWN BY	CHECKED BY	DATE	SCALE (@ A1)	No. Description Date Initial	
		JB	SG	11/03/2025	As indicated		