


Notes
Do not scale off this drawing. If in doubt please ask.
Dimensions must be checked on site where possible

©This drawing must not be reproduced in whole or part without written consent

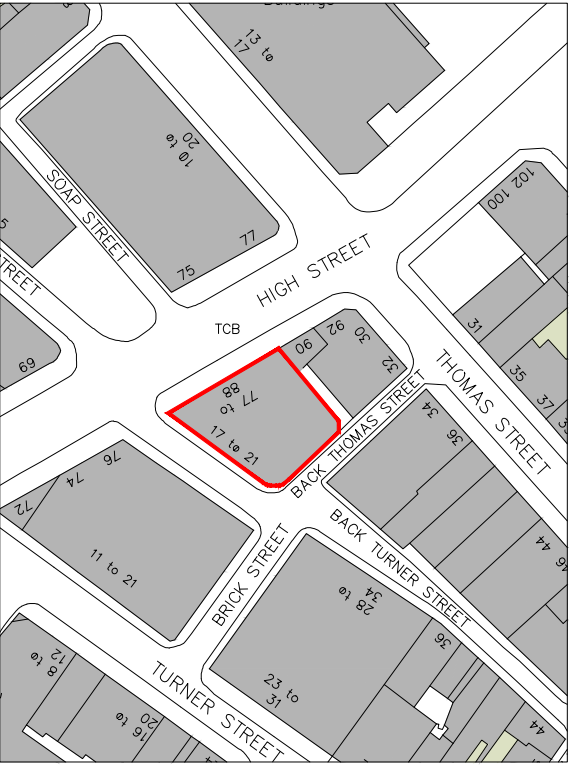

LOCATION PLAN
Scale 1:1250 @ A3

Revisions

HMia

Horne McIntosh interior architects

Client	MAKI & RAMEN		
Project	New Restaurant 78-88 High Street Manchester, M4 1ES		
Title	Location Plan		
Dwg. no	4595-(MancNQ)-L-1		
Drawn		Date	14.1.25
Scale	1:1250 @ A3	Rev	
Dewlon House, Cannon Way, Dewsbury WF13 1XL			
E mail: admin@Hmia.com Web Site: www.Hmia.com			