

Railway Protection Plan – Storage World – Phase 1 (demolition)

Key


- Railway Zone
- Site Vehicle Management Zone
- Start of 10m Management Zone
- Site Boundary


Notes:


The adjacent mark up show the position of the railway against the development location along with the 10m vehicle management zone.

Author: D. Ford
Revision: A
Date: 12/02/25

Ambrose Street, Gorton,
Manchester, M12 5DD

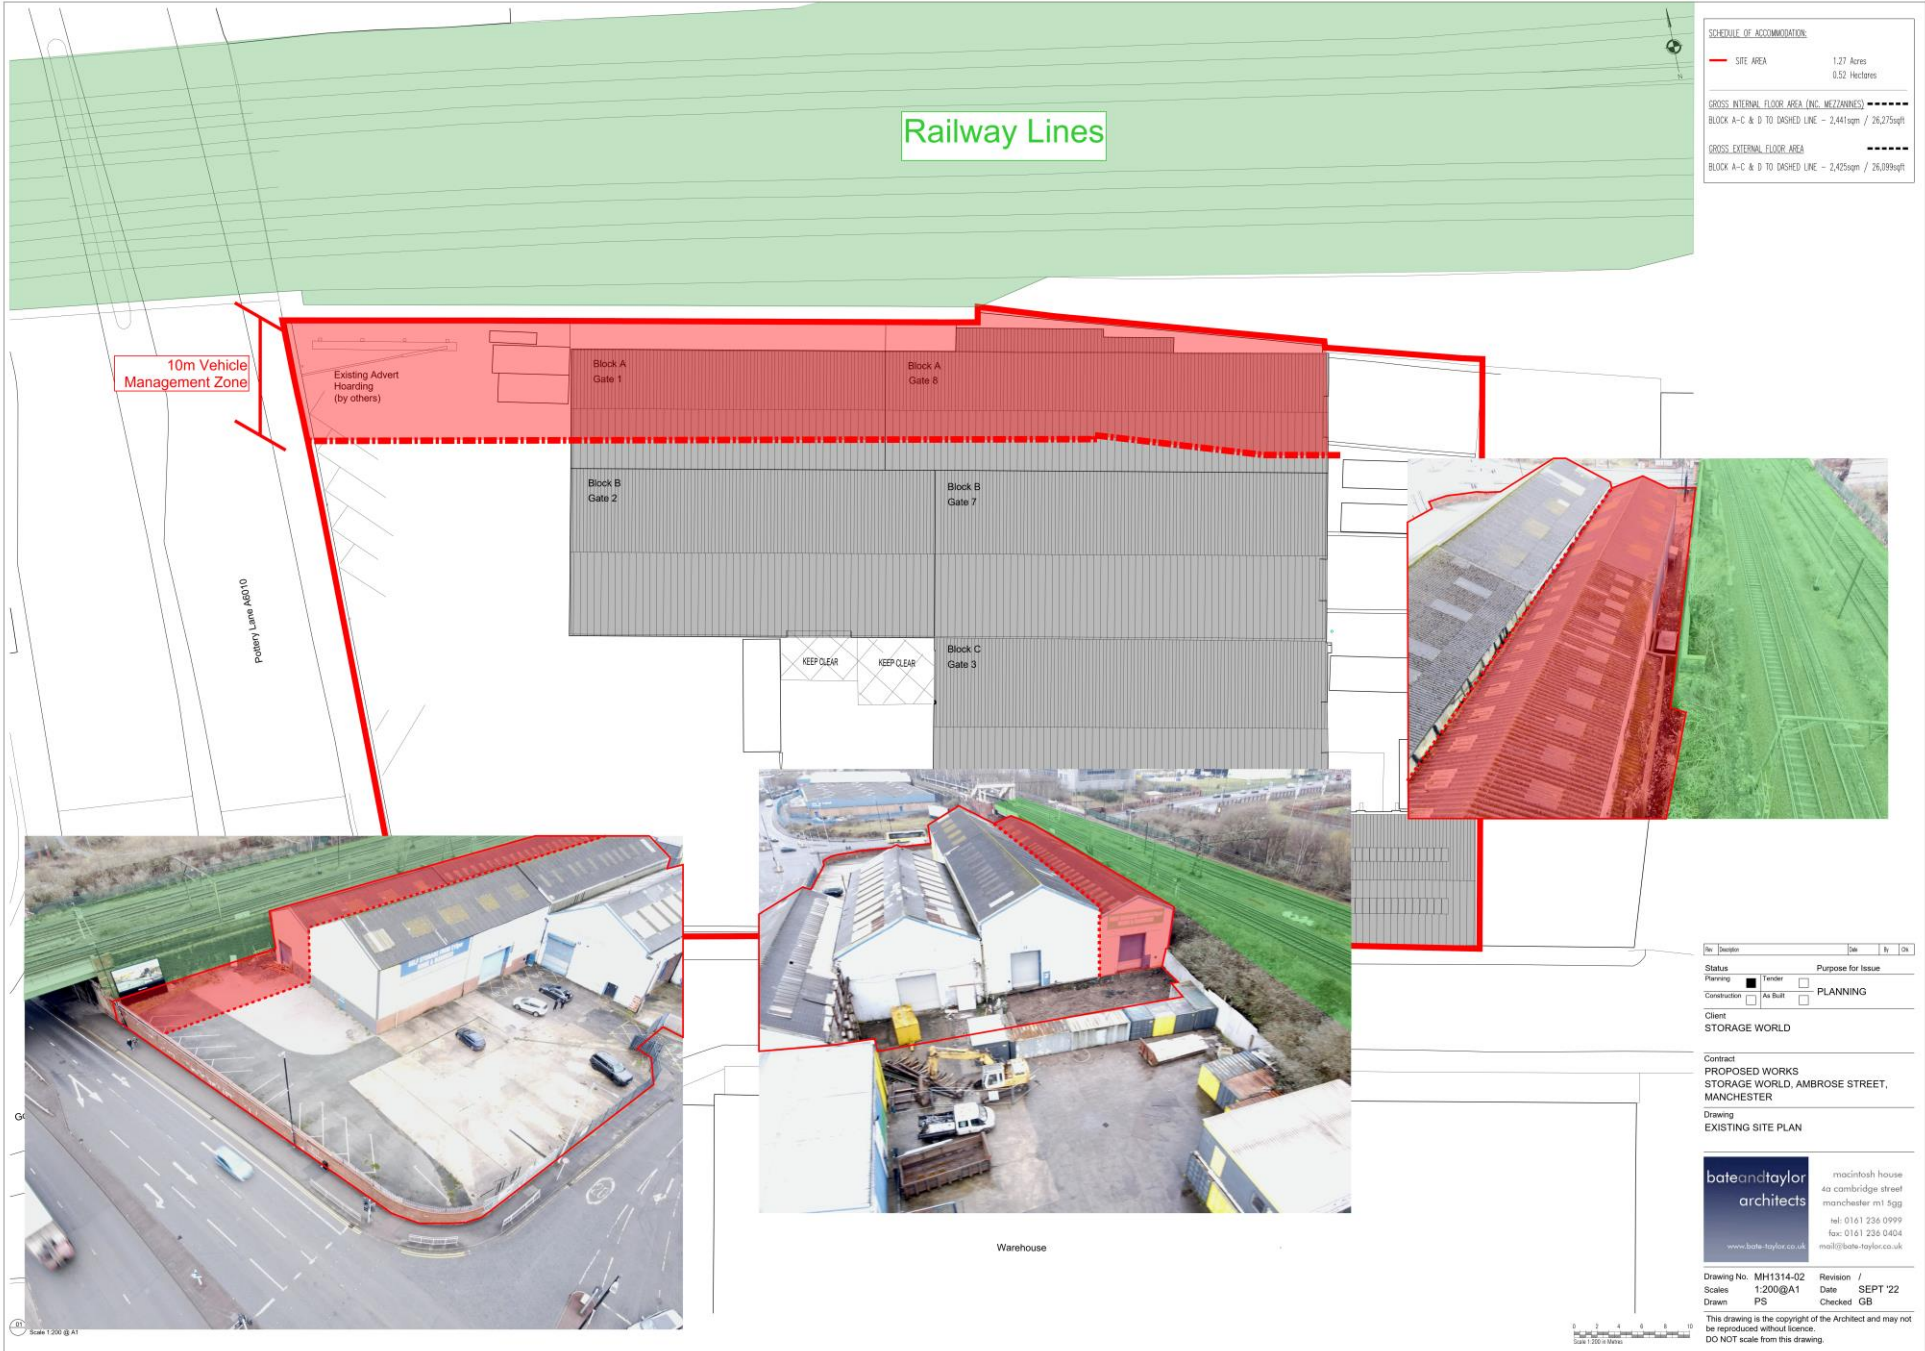

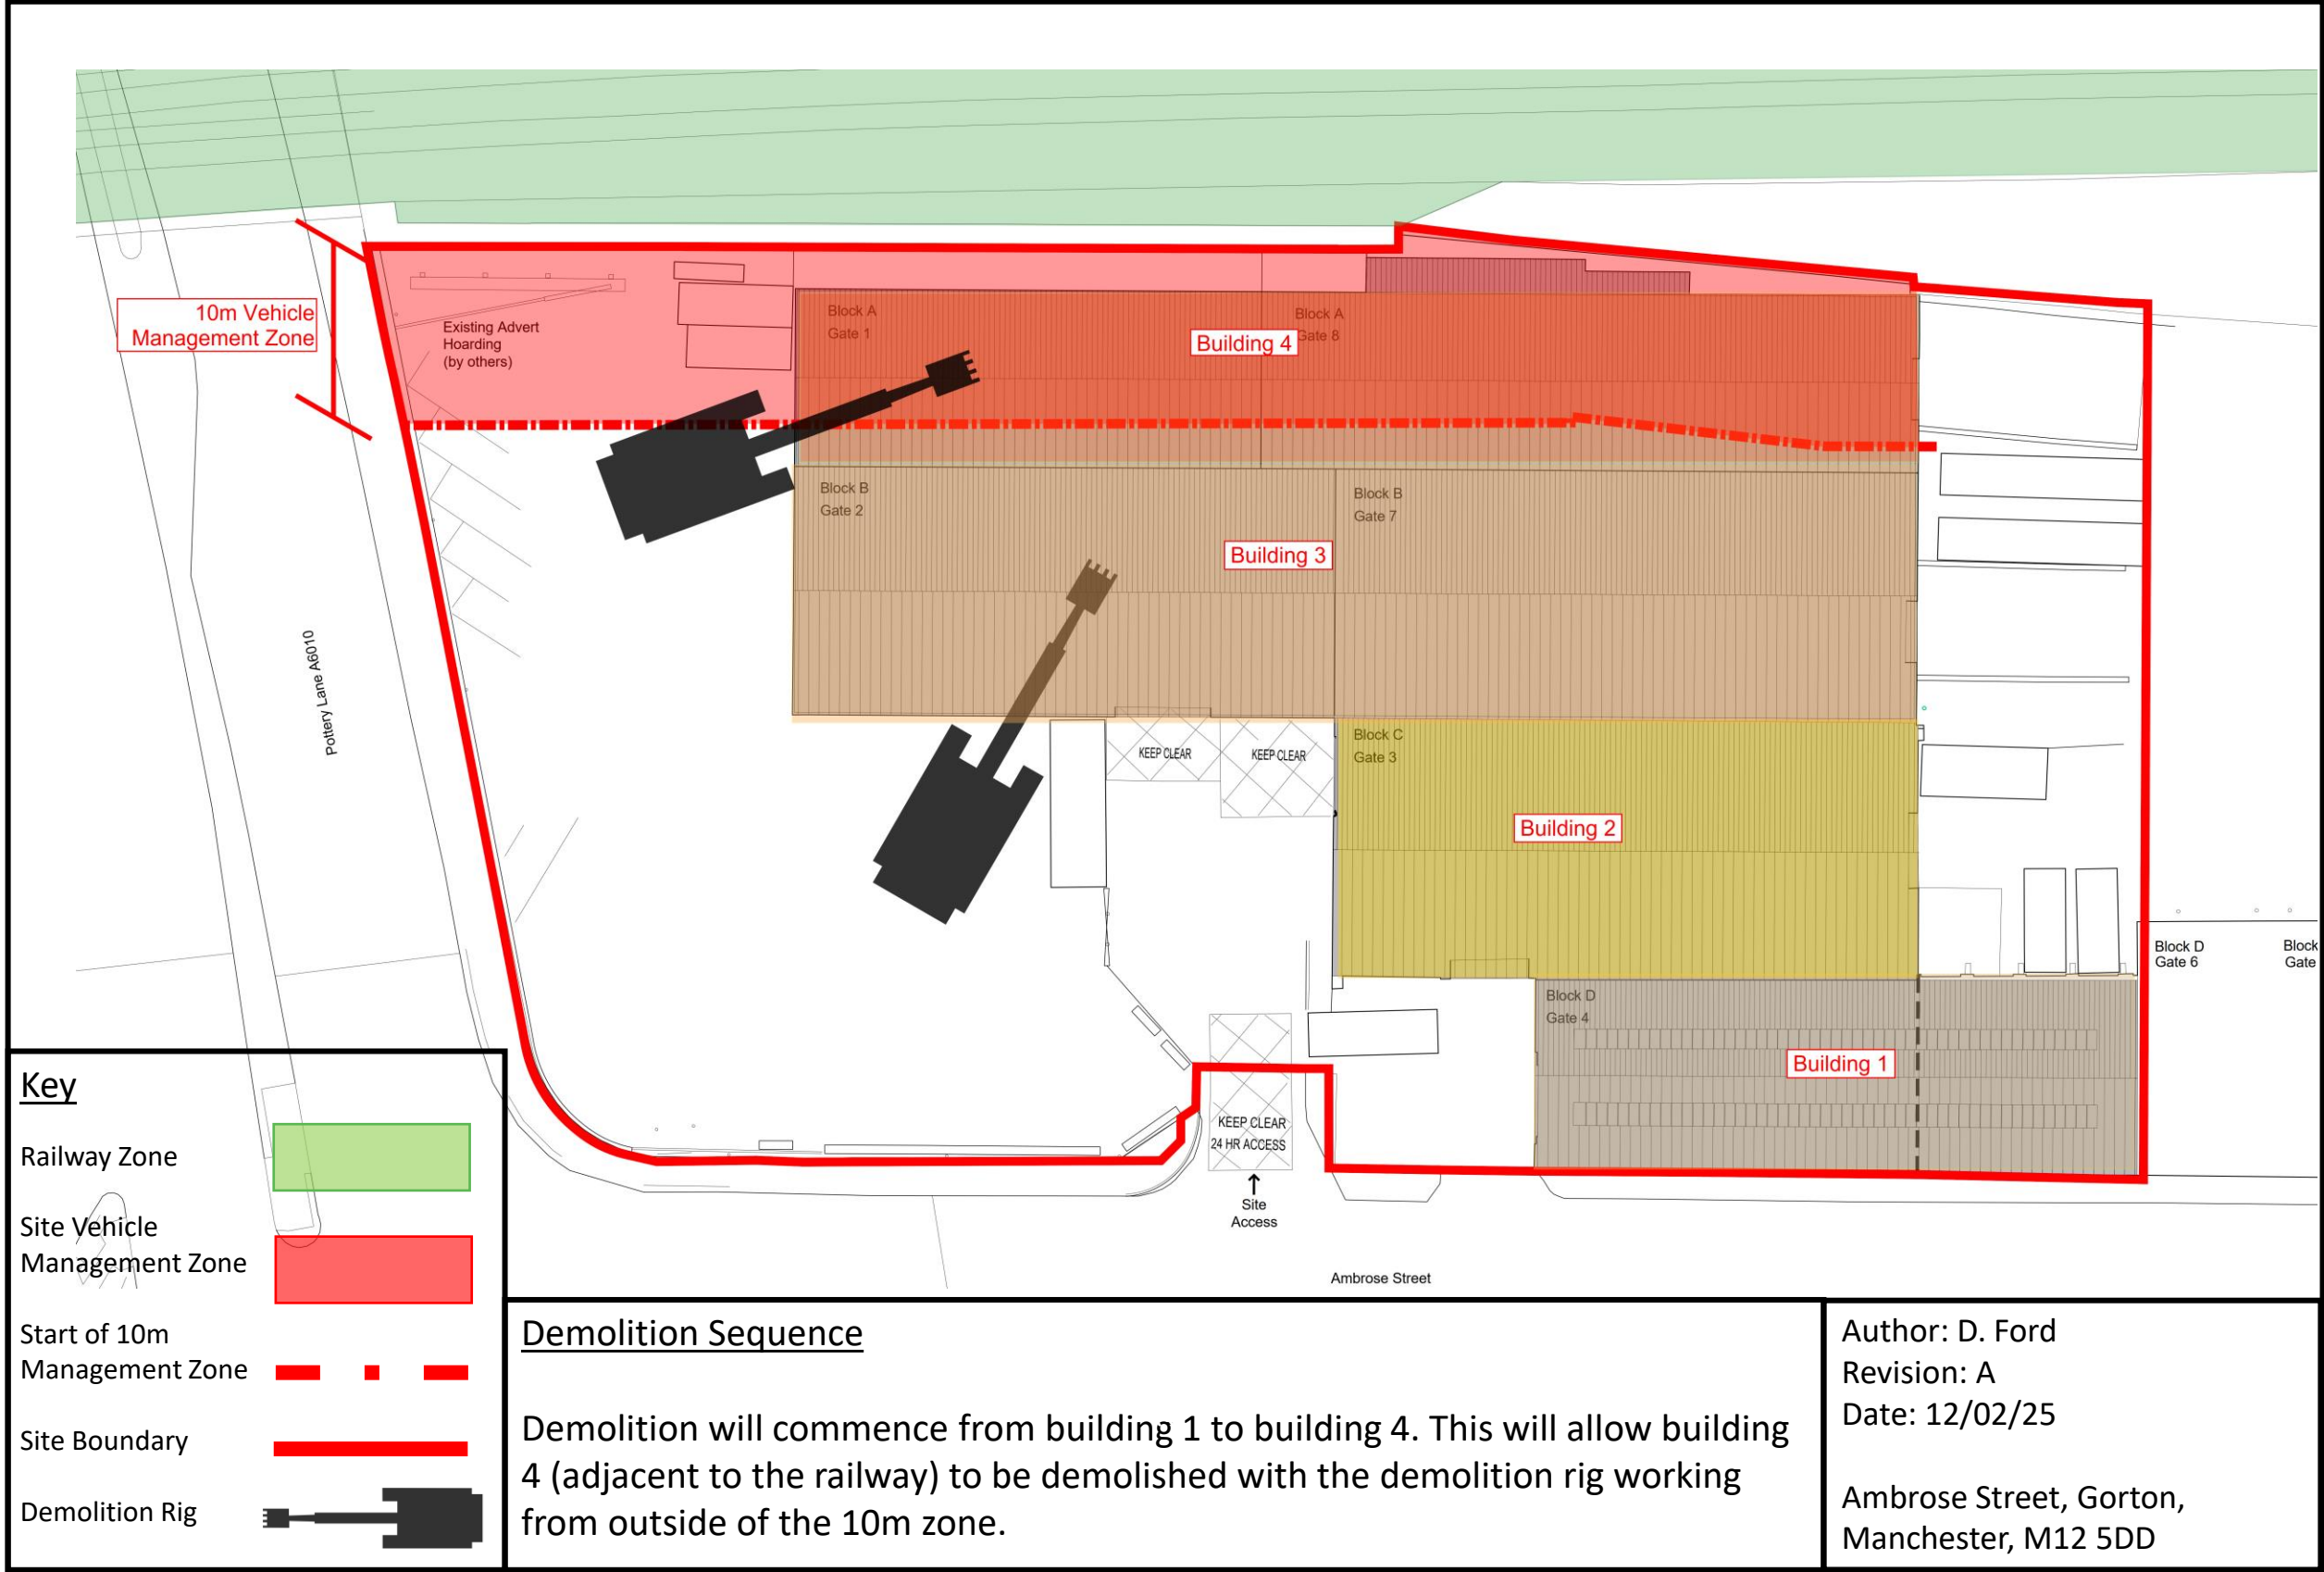

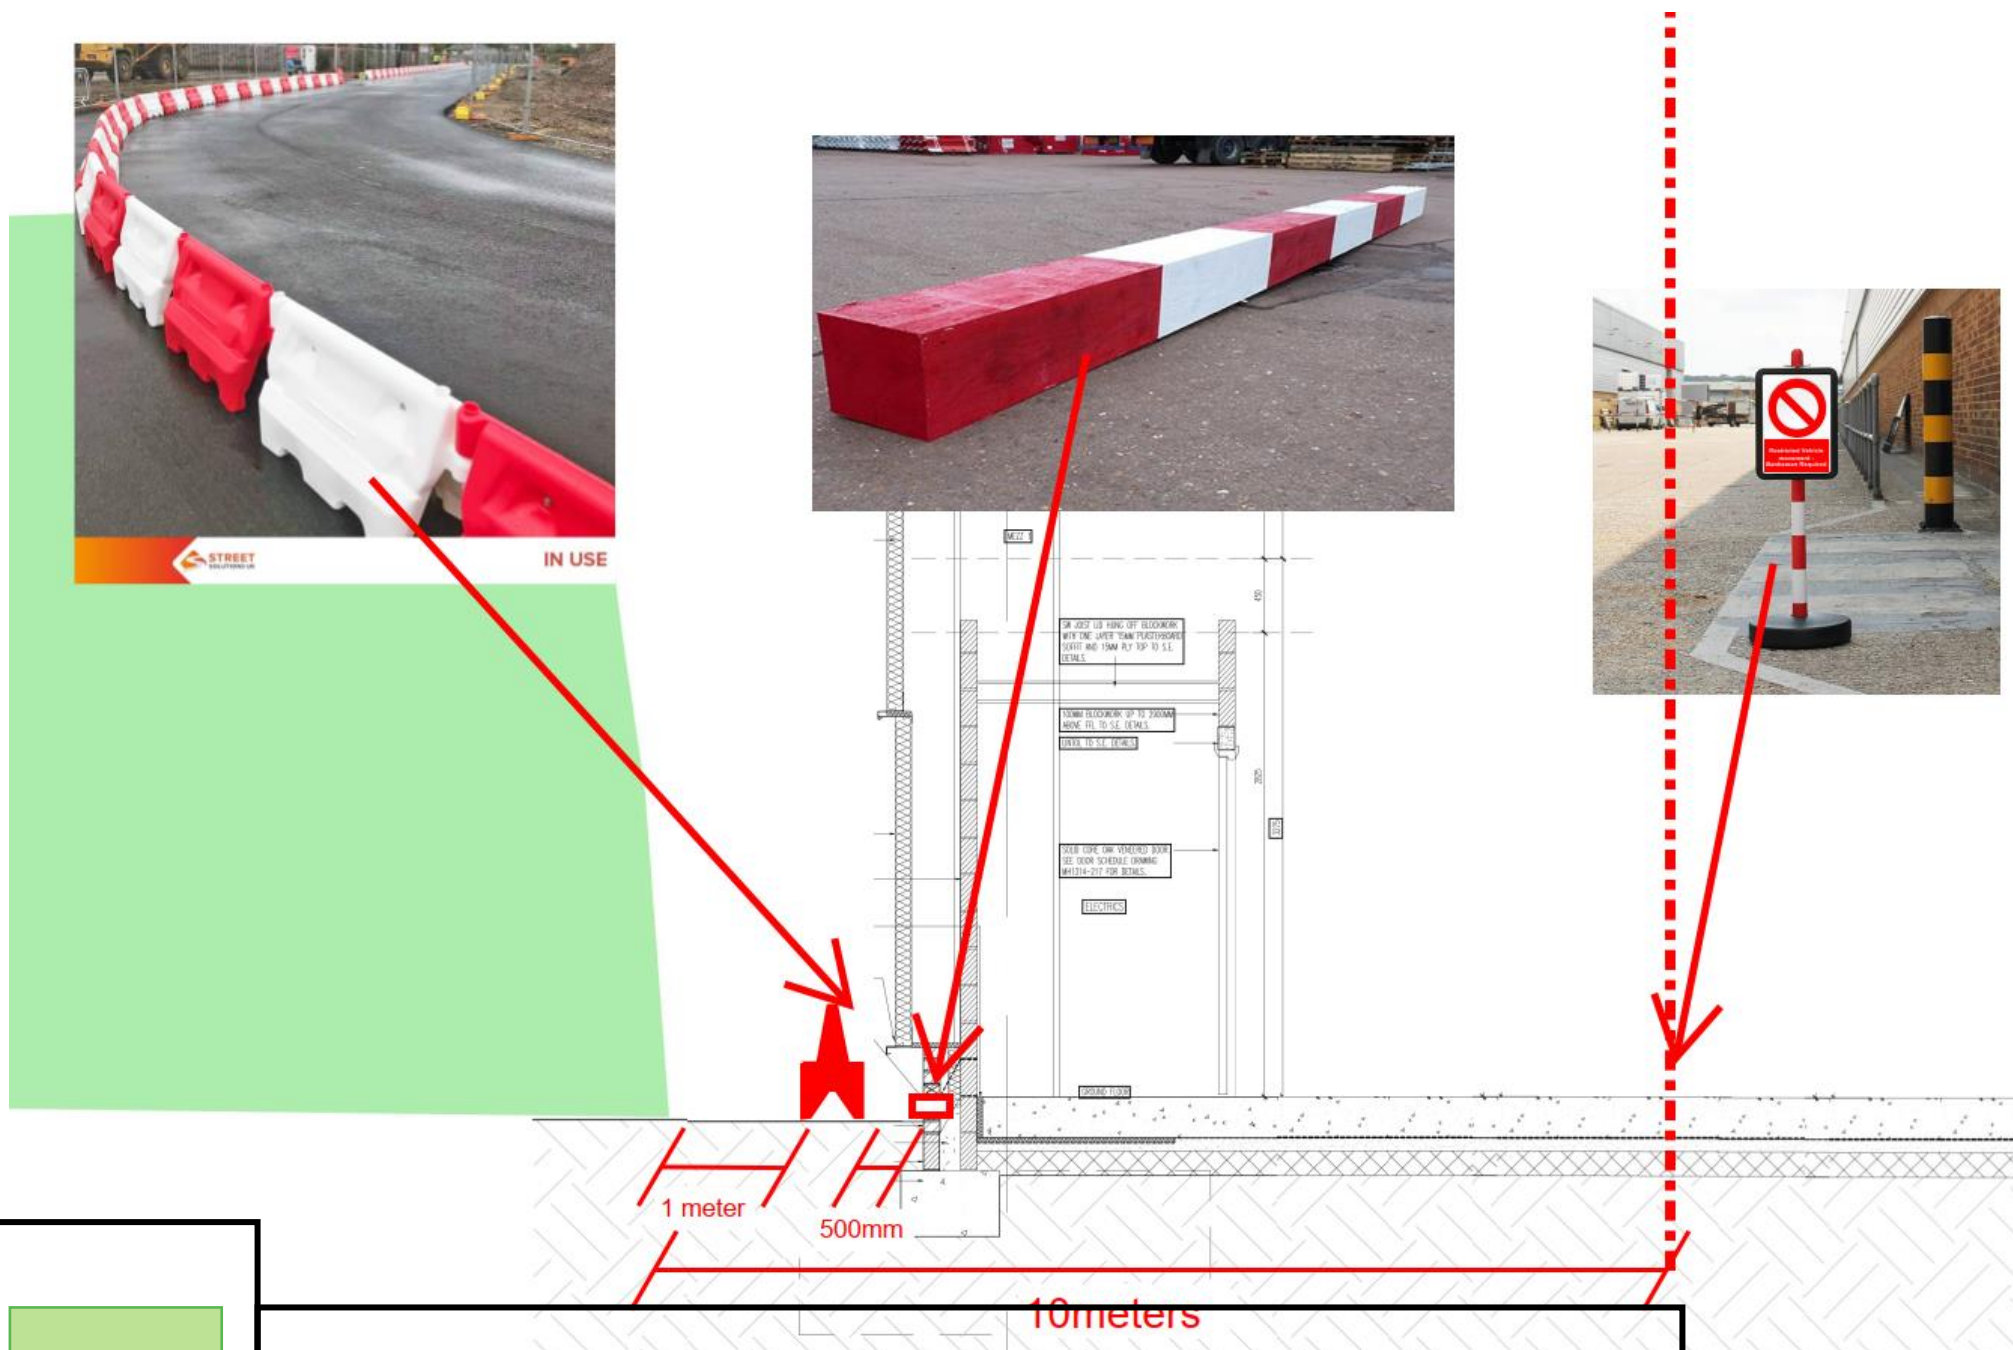

Key

Railway Zone



Start of 10m
Management Zone



Water filled barriers



Vehicle stop blocks



Protective Measures - Section


1meter off the railway boundary wall – Red and White water filled barriers will be utilised. 500mm off that we will also include a Red and White Vehicle stop blocks. 10meters off the railway boundary wall we will place warning markers highlighting the vehicle control zones indicating that no vehicle will pass this point without a qualified banksman.

Author: D. Ford

Revision: A

Date: 12/02/25

Ambrose Street, Gorton,
Manchester, M12 5DD

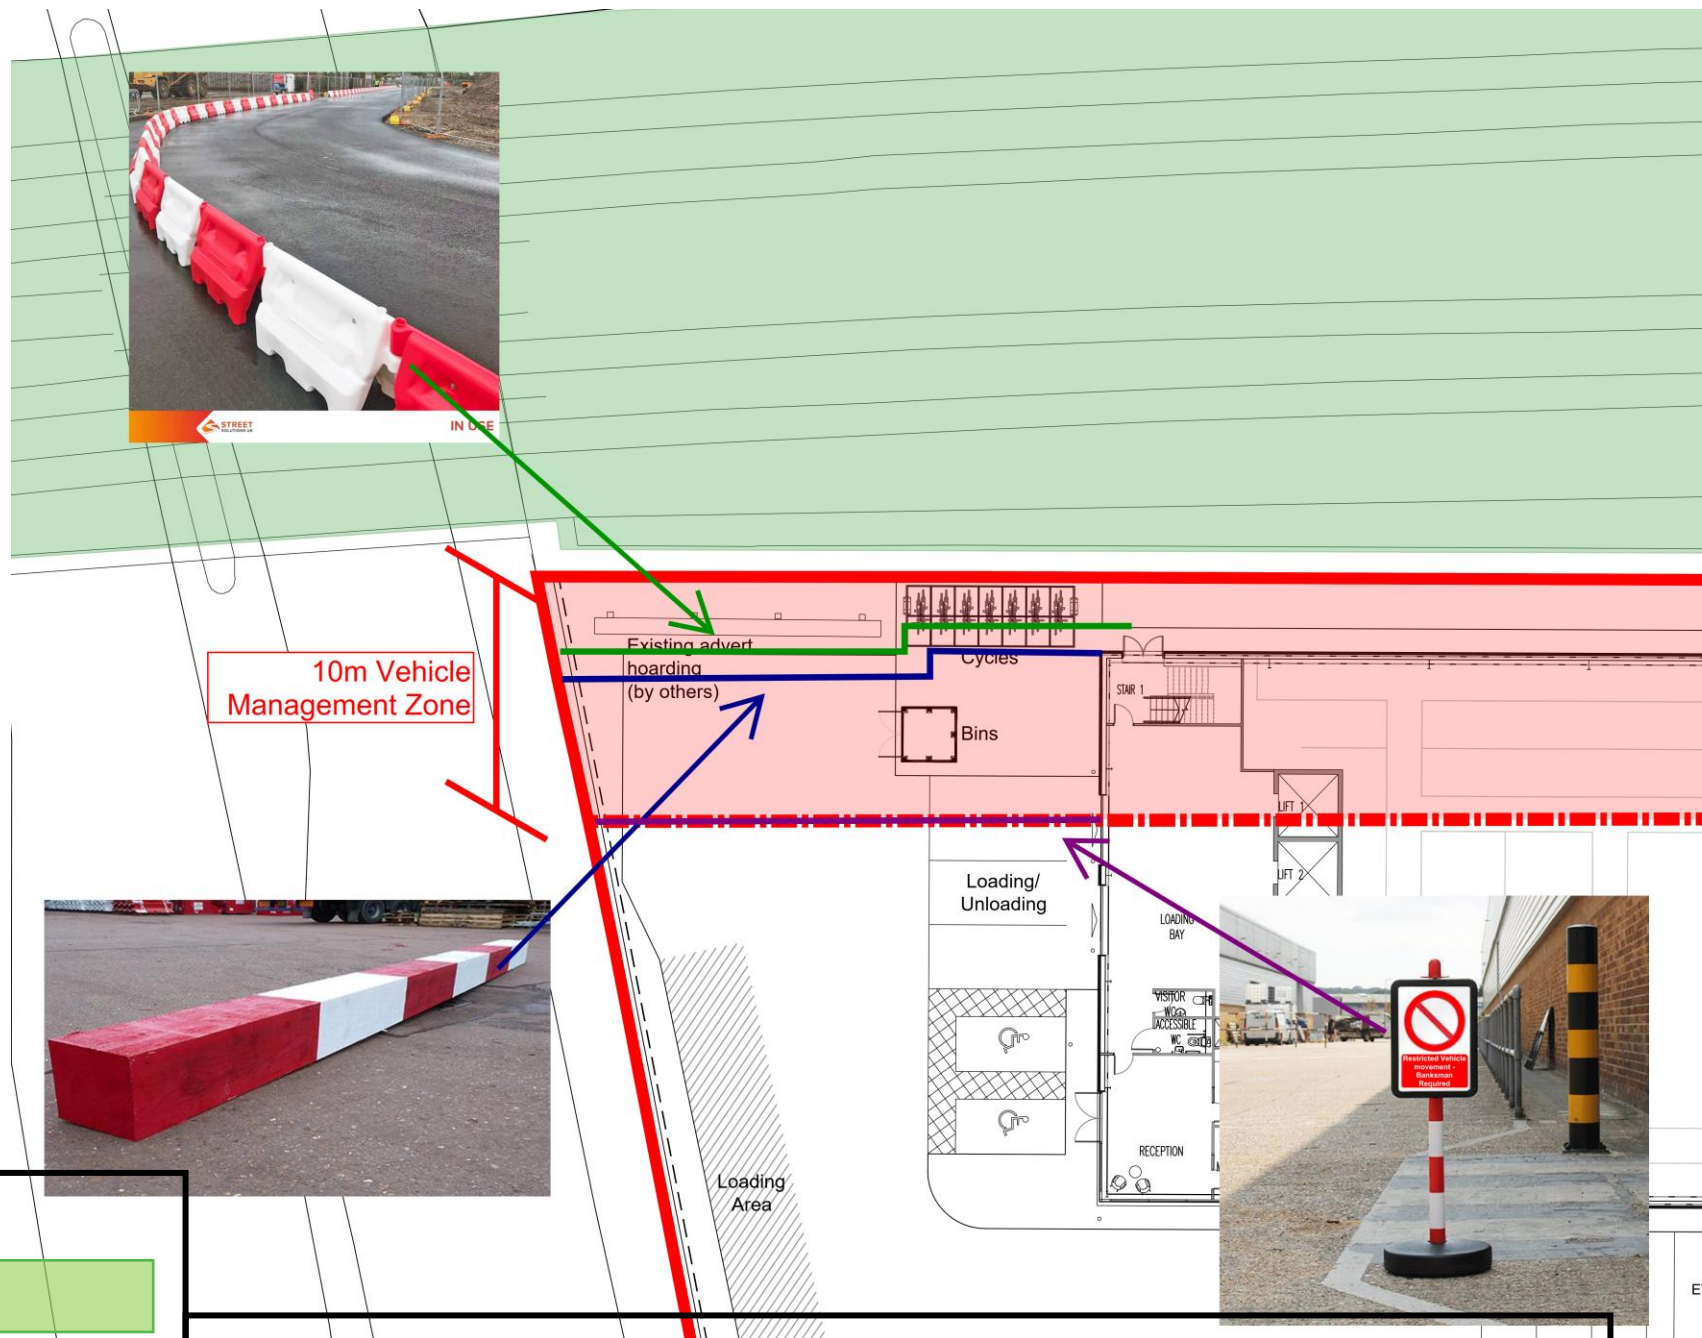

Key

Railway Zone	
Start of 10m Management Zone	
Water filled barriers	
Vehicle stop blocks	
Marker Post	

Protective Measures - Plan

1meter off the railway boundary wall – Red and White water filled barriers will be utilised. 500mm off that we will also include a Red and White Vehicle stop blocks. 10meters off the railway boundary wall we will place warning markers highlighting the vehicle control zones indicating that no vehicle will pass this point without a qualified banksman.

Author: D. Ford

Revision: A

Date: 12/02/25

Ambrose Street, Gorton,
Manchester, M12 5DD