


EXISTING SITE AREA
(INCLUSIVE OF ACCESS & EGRESS)
3834.1 SQFT
365.2 SQM


EXISTING SITE AREA DEMISE
(INCLUSIVE OF ACCESS & EGRESS)

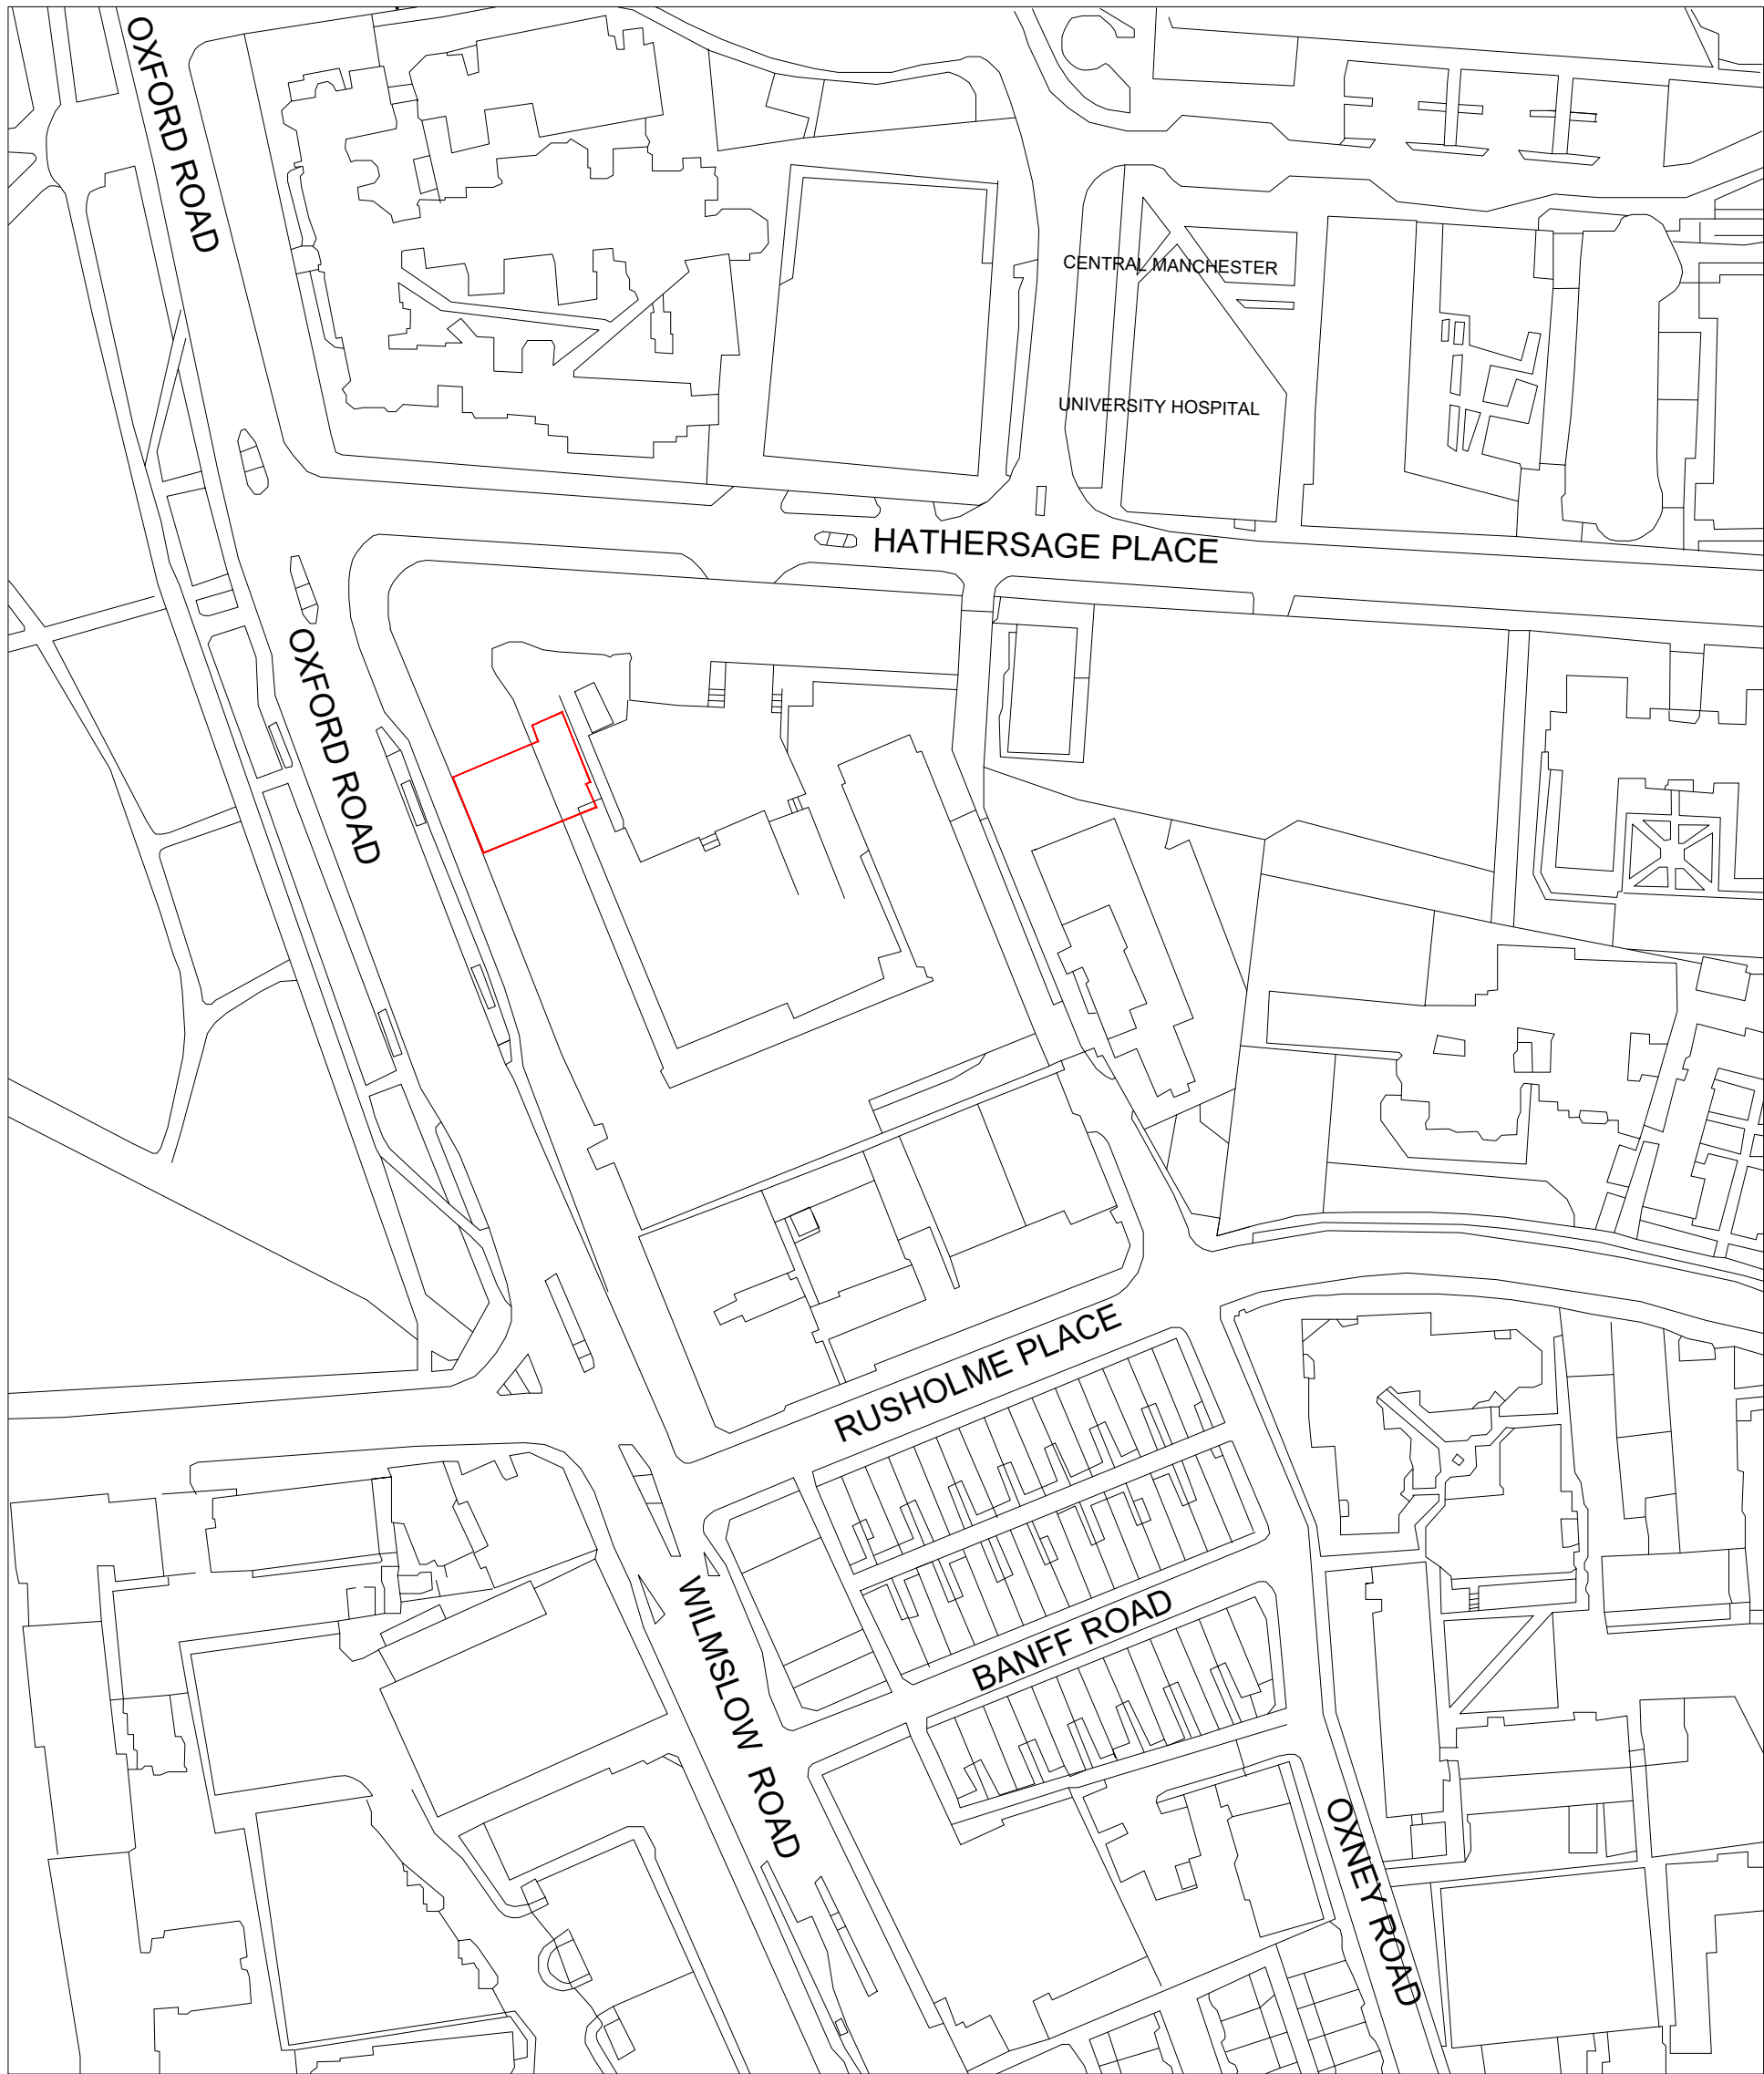

EXISTING SITE LOCATION PLAN

SCALE 1:1250

0m 10 20 50 100

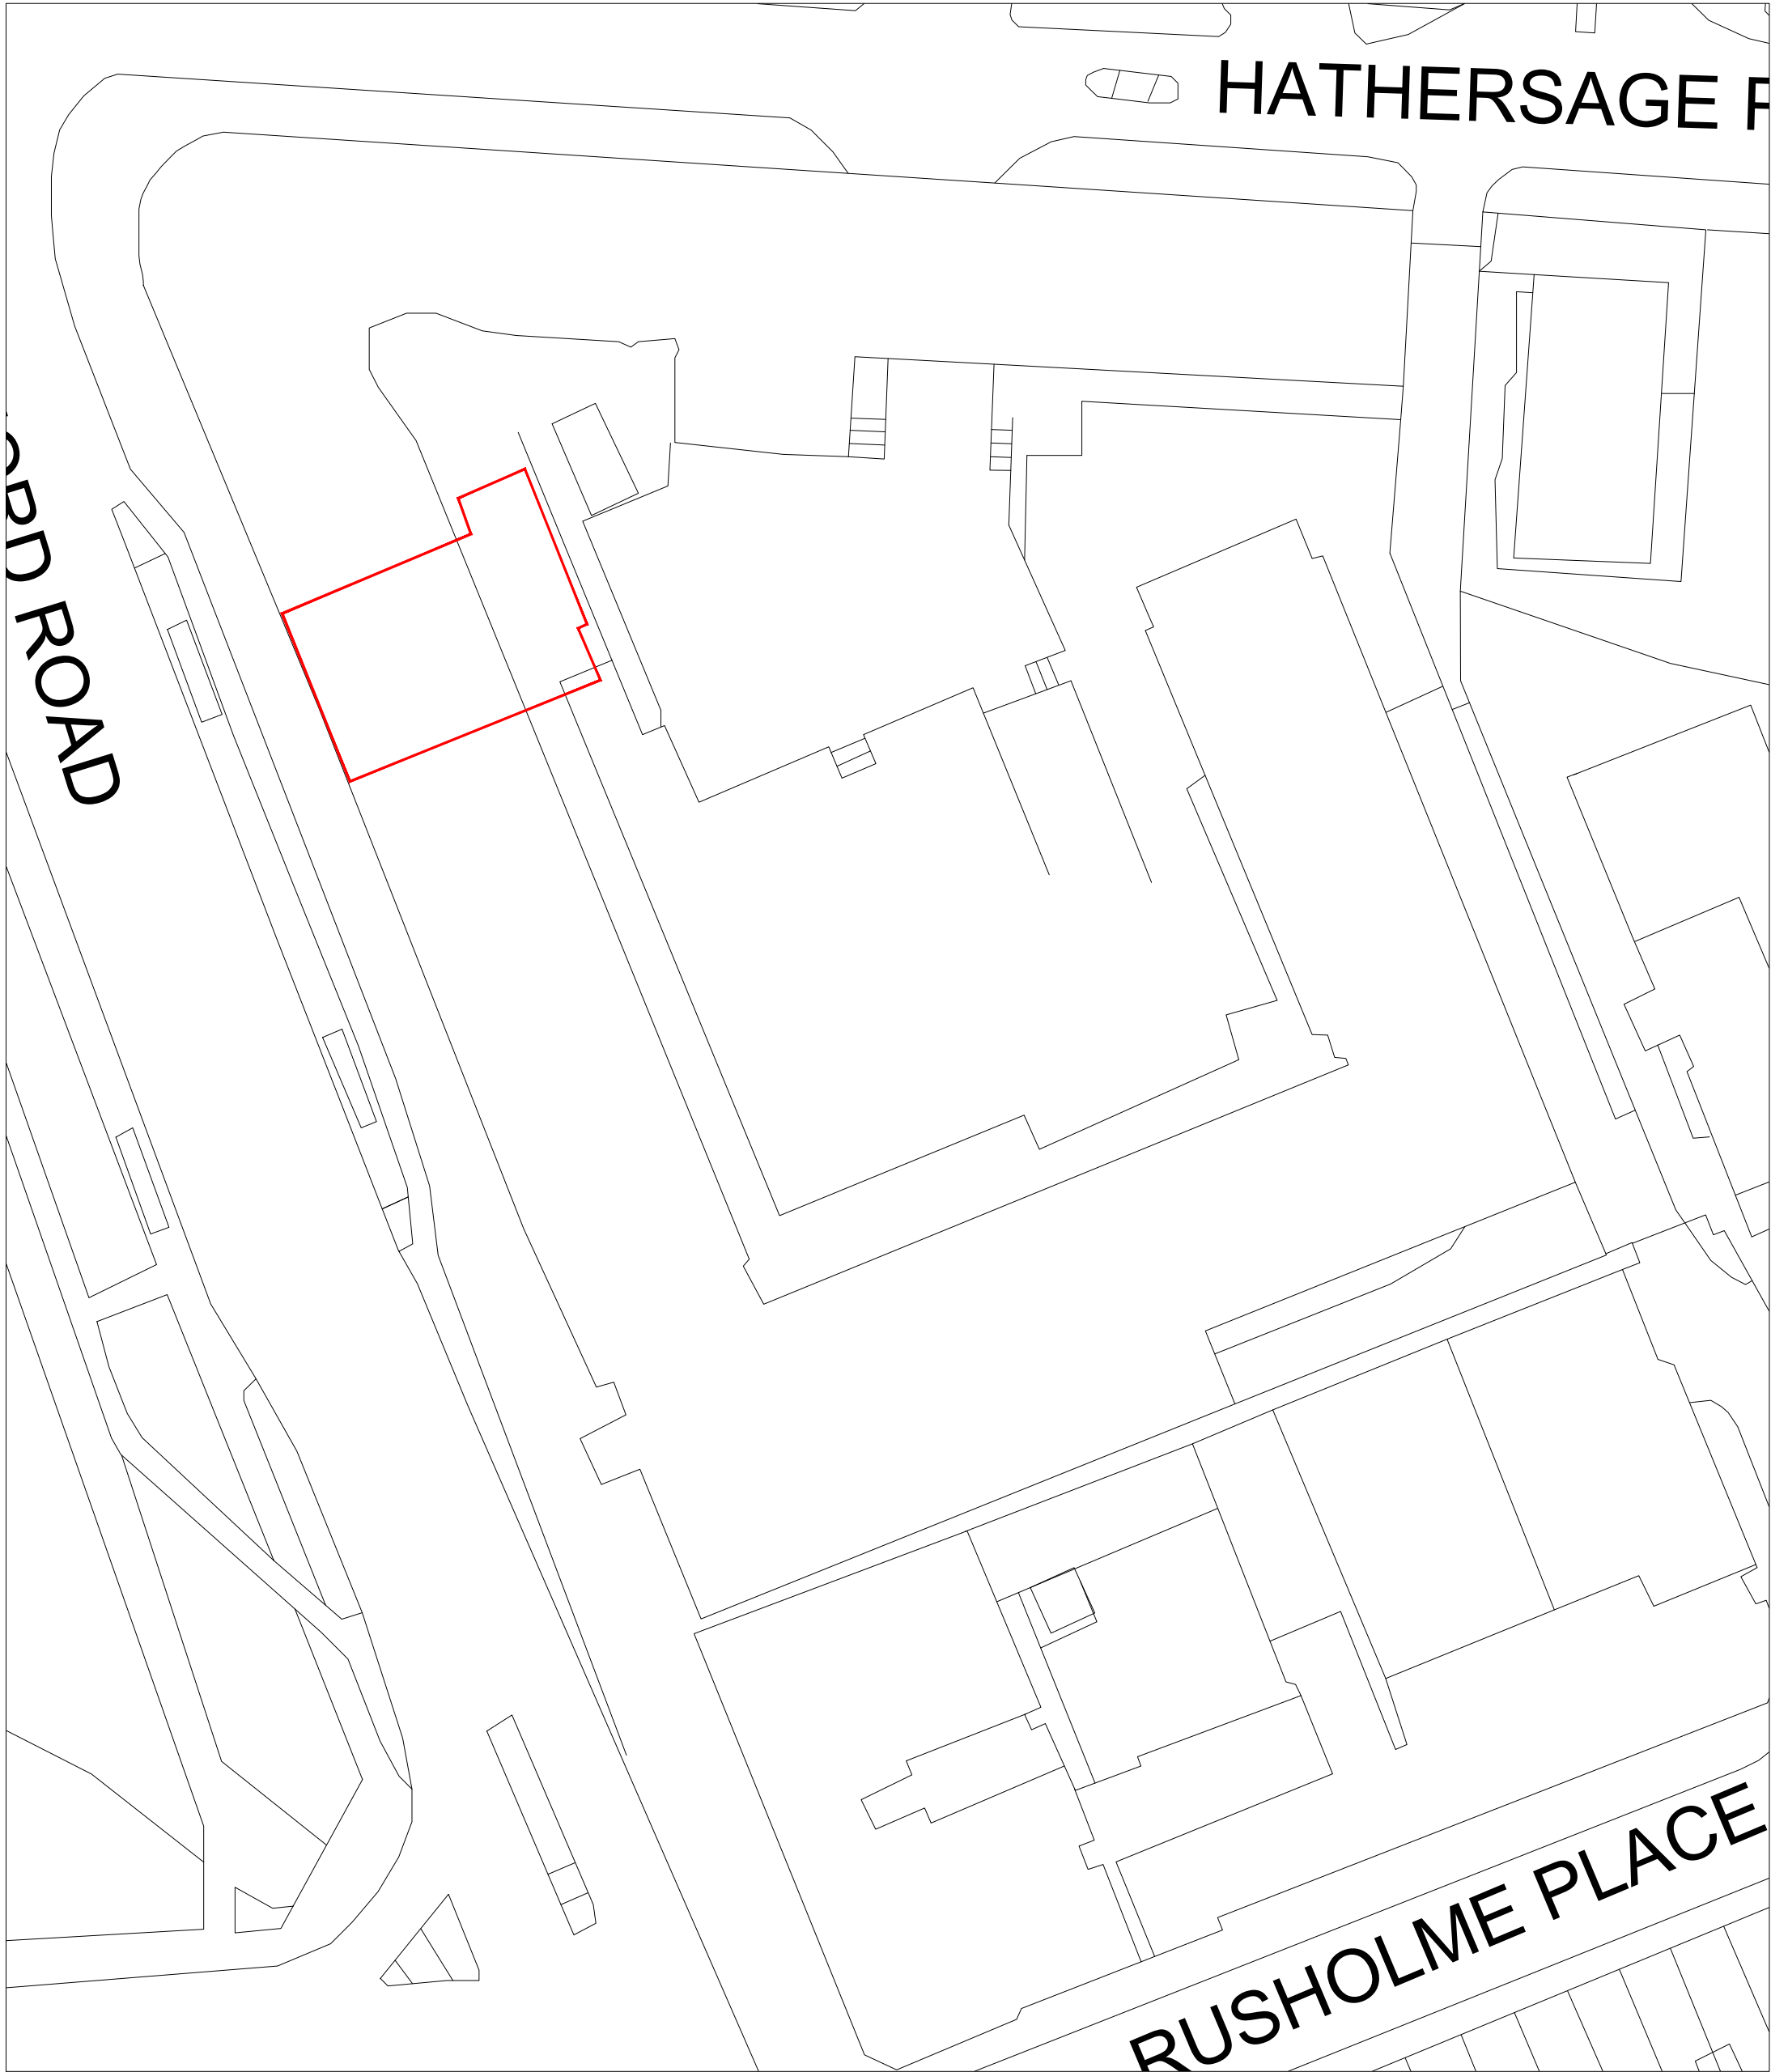


EXISTING BLOCK PLAN

SCALE 1:500

0m 5 10 25 50

- NOTES**
1. ALL DIMENSIONS IN MILLIMETRES (mm) AND LEVELS IN METRES (m) ABOVE NATIONAL DATUM. ALL DIMENSIONS TO BE CHECKED ON SITE AND AGREED ON SITE WITH APPOINTED BUILDING CONTRACTOR/SHOPFITTER.
 2. THIS DRAWING IS TO BE READ IN CONJUNCTION WITH ALL RELEVANT ARCHITECTURAL DRAWINGS AND SPECIFICATIONS AS WELL AS ALL RELEVANT INFORMATION FROM THE STRUCTURAL, MEP AND CIVIL ENGINEERS.
 3. THIS DRAWING HAS BEEN PREPARED IN ACCORDANCE WITH THE SCOPE OF APPOINTMENT WITH THE CLIENT AND IS SUBJECT TO THE TERMS OF THAT APPOINTMENT AND SHOULD ONLY BE USED FOR THE PURPOSE FOR WHICH IT IS INTENDED.
 4. ALL NEW CONSTRUCTION AND MATERIALS ARE TO CONFORM TO LOCAL BY LAWS, CURRENT BUILDING REGULATIONS AND BRITISH STANDARDS.
 5. THIS DRAWING AND ALL OF THE INFORMATION SHOWN IS THE PROPERTY OF @ ARCHITECT (UK) LTD AND SHALL NOT BE COPIED WHOLE, OR IN ANY PART, OR USED FOR ANY OTHER PURPOSE WITHOUT WRITTEN PERMISSION OF THE COMPANY.

REV.	DATE	DESCRIPTION	BY
PURPOSE OF ISSUE PLANNING			STATUS SO

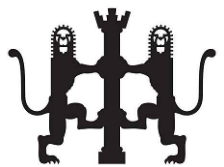

@ Architect (UK) Ltd
Suite 2, Clocktower
House, Station Road
West Horndon, Essex
CM13 3XL

01708 477899
office@architect.ltd.uk
www.architect.ltd.uk

CLIENT
UNIT 7

PROJECT
MANCHESTER

WIMSLow PARK, UNIT 7
WIMSLow ROAD
MANCHESTER, M13 0JN

DRAWING TITLE
EXISTING
SITE LOCATION & BLOCK PLAN

SCALE @ A1
1:1250/ 1:500

DRAWN
MA

CHECKED
@

DRAWING No
24.0038-A-DR-PL-01-600

REV
-