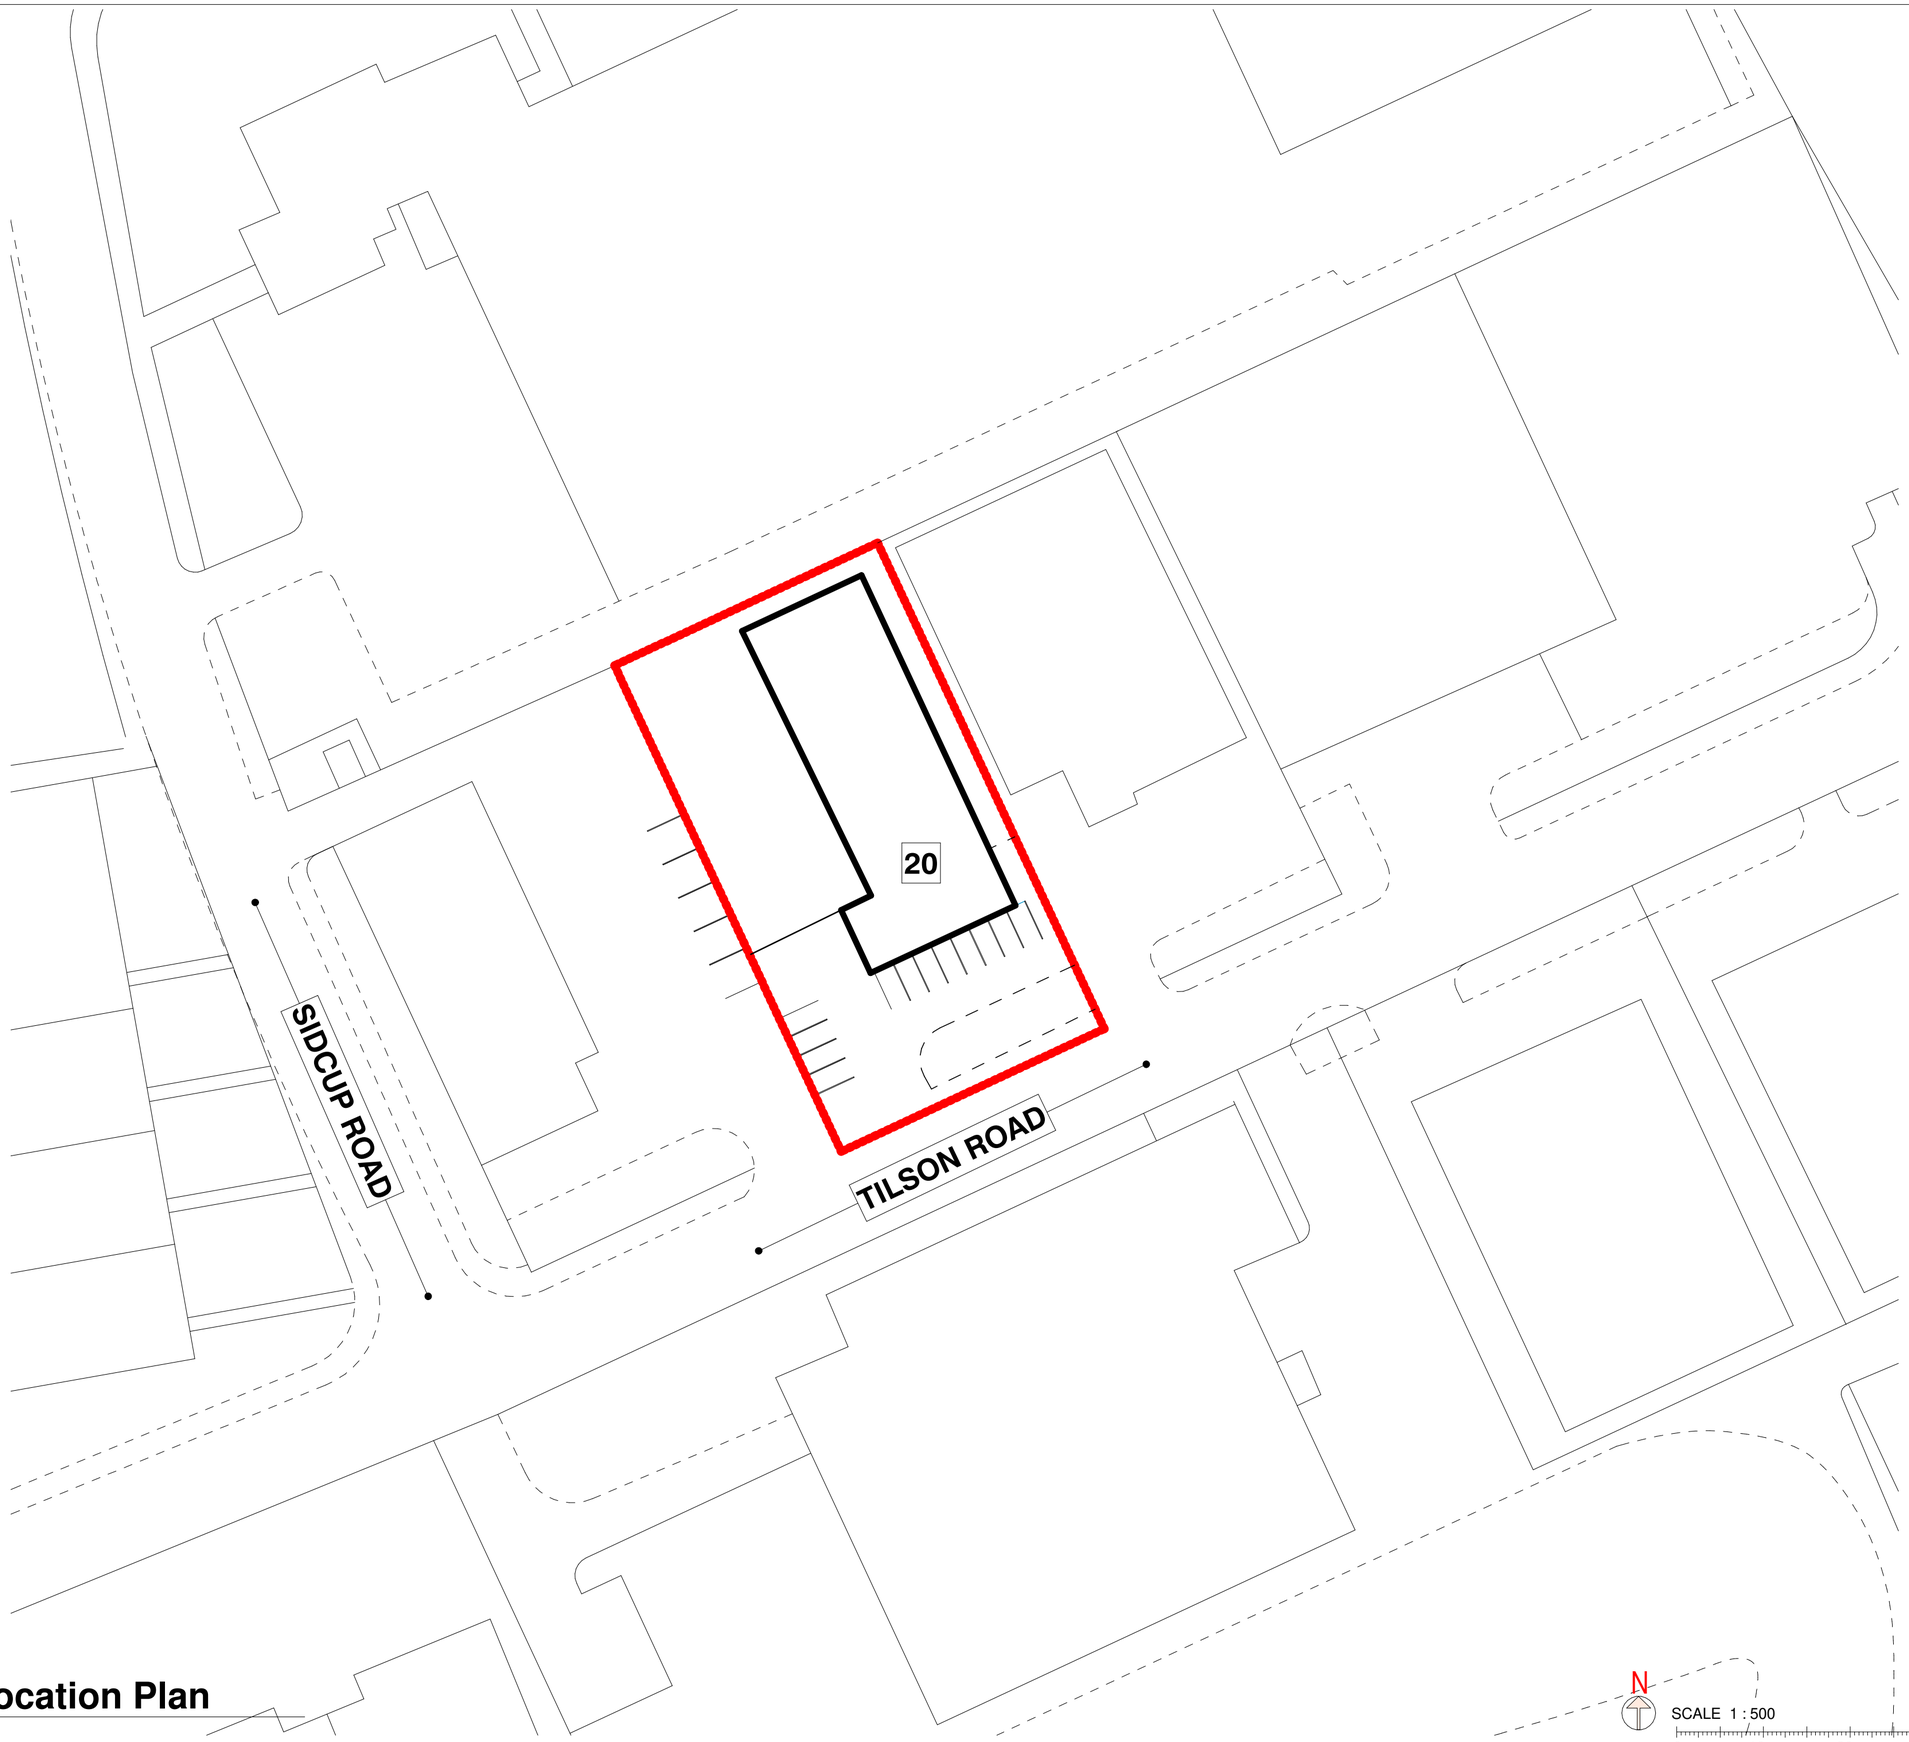


1 **0- GA_ Location Plan**
1 : 500

Rev	Description	By	Date
P1	Planning Issue		02/04/25

MUSE Architects

PROJECT: Project Name

Proposed Site Location & Plan

DRAWING: Planning

DRAW	IU	CHECKE	MM
APPROVE	MM	DAT	31-03-25

SCAL 1 : 500 | DRAWING 180_00_002 | RE P1

(A2)