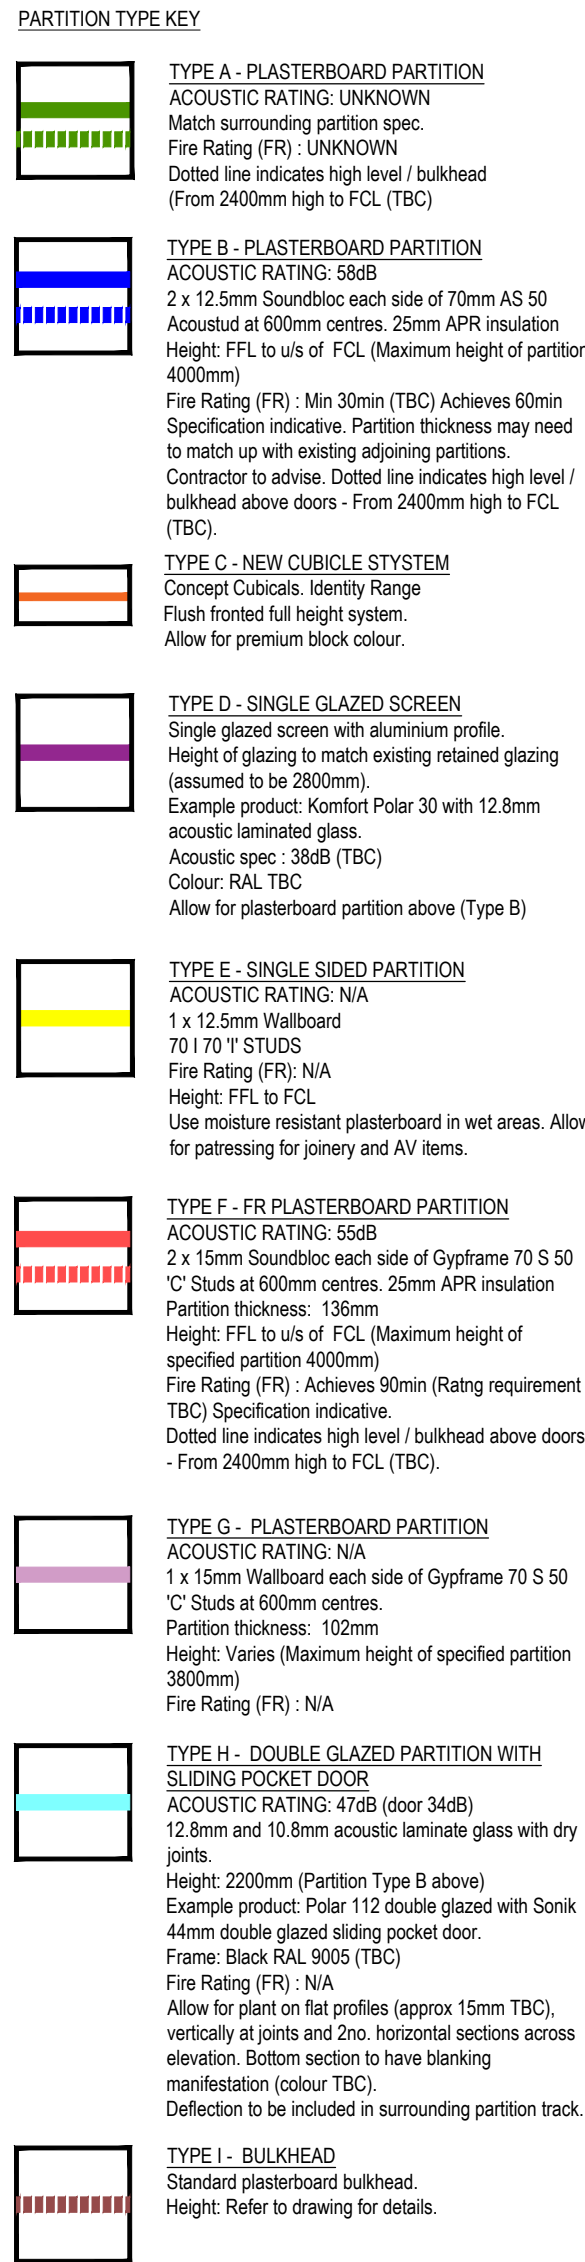


[illegible]

PROJECT NAME
101 PRINCESS STREET
Manchester
CLIENT
YAKEL
DOCUMENT TITLE
First Floor Partitions Type Plan
DOCUMENT REFERENCE
2431-INC-FO-01-DR-I-22-1001_FIRST FLOOR PARTITIONS

REVISION T1	SCALE 1:50
PRODUCTION DATE 09.12.24	AUTHOR LW
ISSUE TYPE STG 3	CHECKED BY HP

INCOGNITO MANCHESTER LTD
2ND FLOOR
THE OLD LAW LIBRARY
14 KENNEDY ST
MANCHESTER
M2 4BY

0161 711 0765

WWW.WEAREINCOGNITO.CO.UK

