



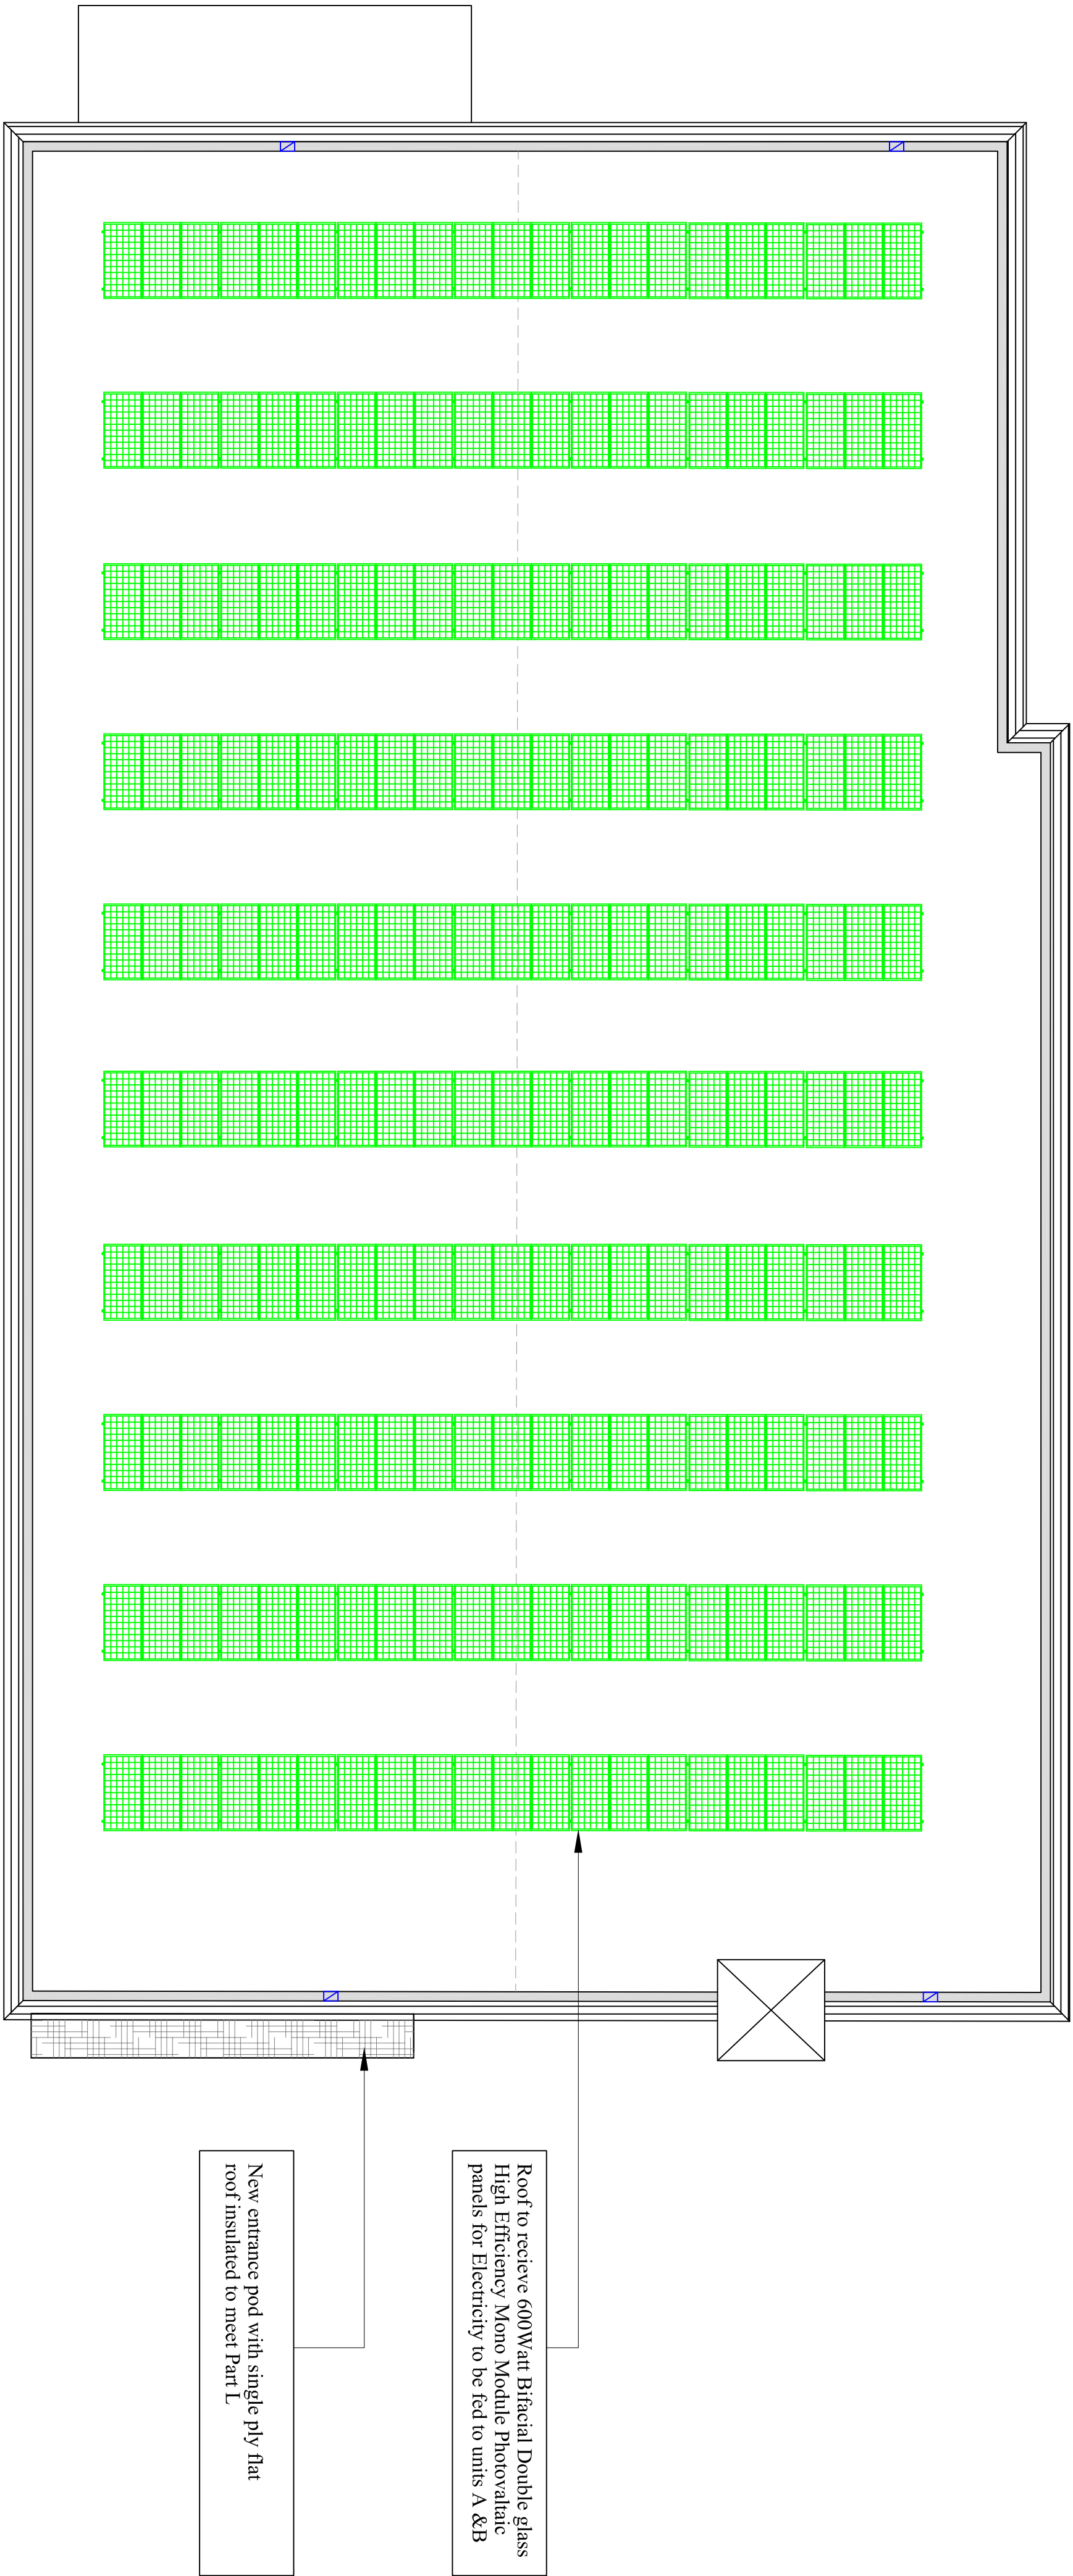

PROPOSED ROOF ARRANGMENT

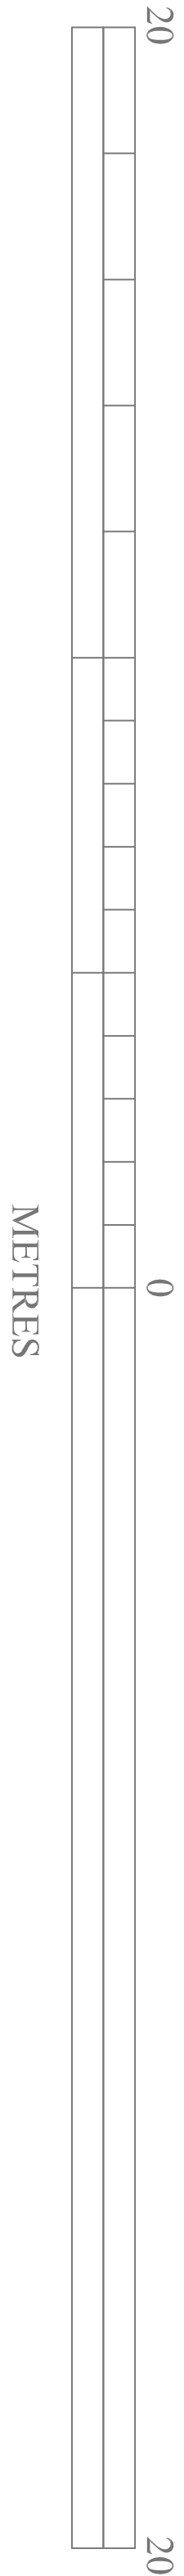

Notes

Rev	Date	Drawn	Description	Rev	Date	Drawn	Description	Rev	Date
0	29.02.25	rk	Original Drawing	rk				rk	

Knowles & Co.
Town Planning & Building Consultants
Suite 4, 1 Bridewater Road,
MANCHESTER, M20 3JE.
TEL: 0161 790 0577
E-MAIL: robert.knowles@robertknowles.co.uk

Client's Name and Address:
STARCHESTER PROPERTIES
12 VAUGHAN STREET,
MANCHESTER
M12 5TQ

Project Name & Address:
PROPOSED RECONFIGURATION
35 COPSON STREET
WIDNINGTON
MANCHESTER
M20 3JE

Job No.:	Dwg. No.:	Date:	Drawn:	Rev:
52978	P11	28.02.25	rk	"0"
Scale:	1:100 @ A1 @ 1:200 @ A3			
Drawing Title:	PROPOSED ROOF ARRANGEMENT			