
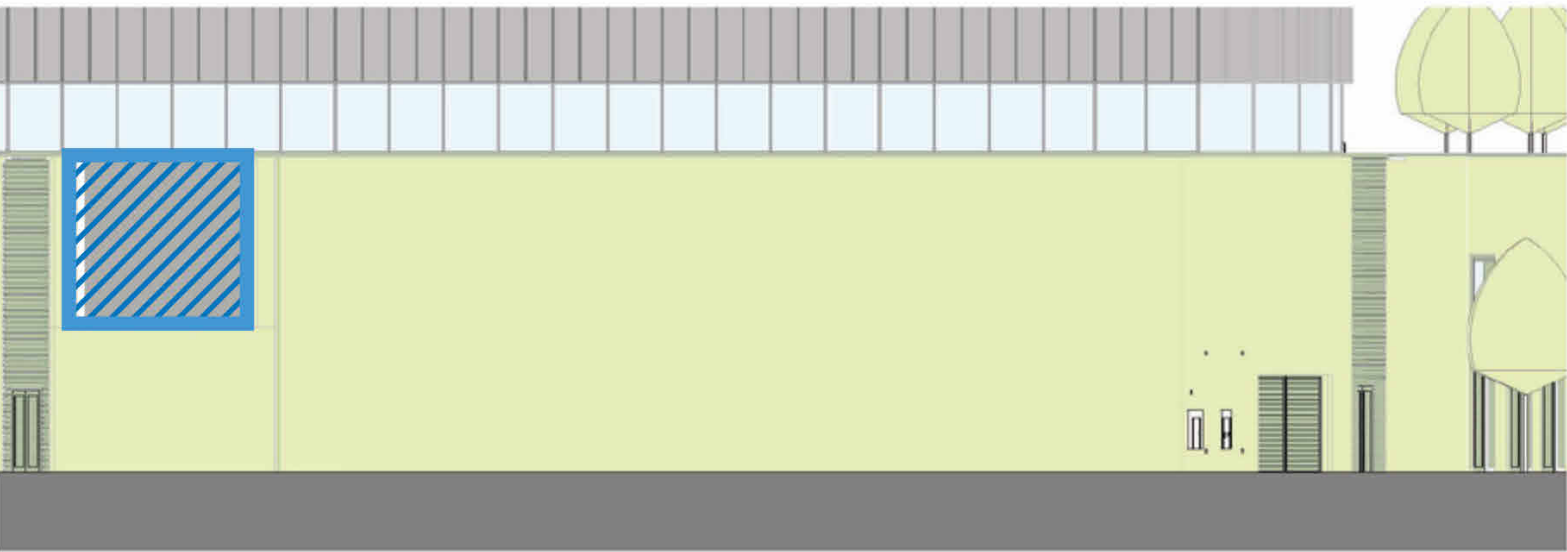
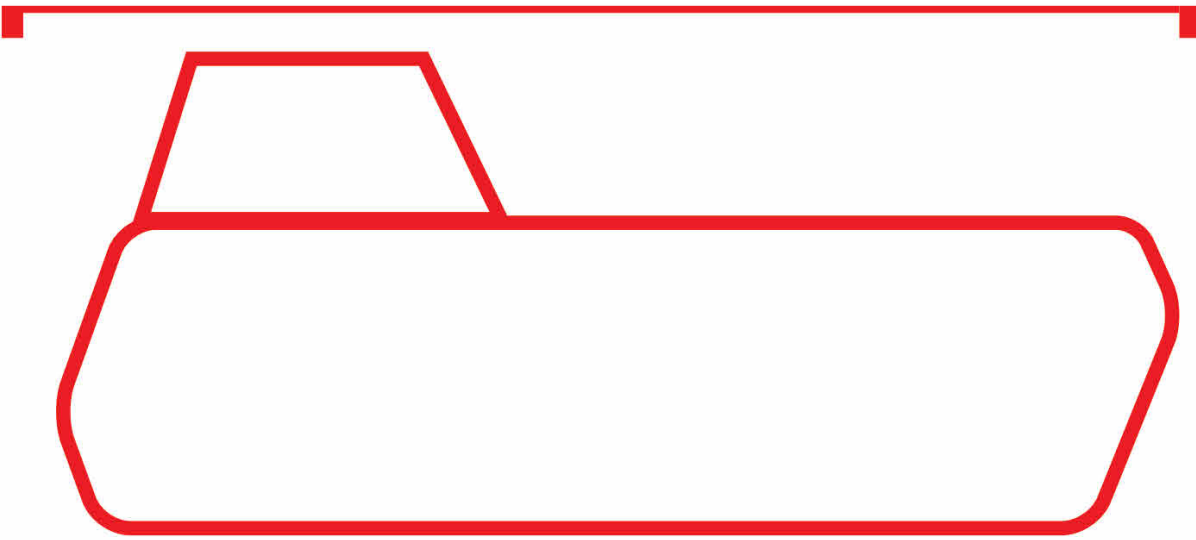


North Elevation

- General Extract
- Specialist LEV Extract
- Exhaust Air System
- Fresh Air Intake System
- Perforated Louvre

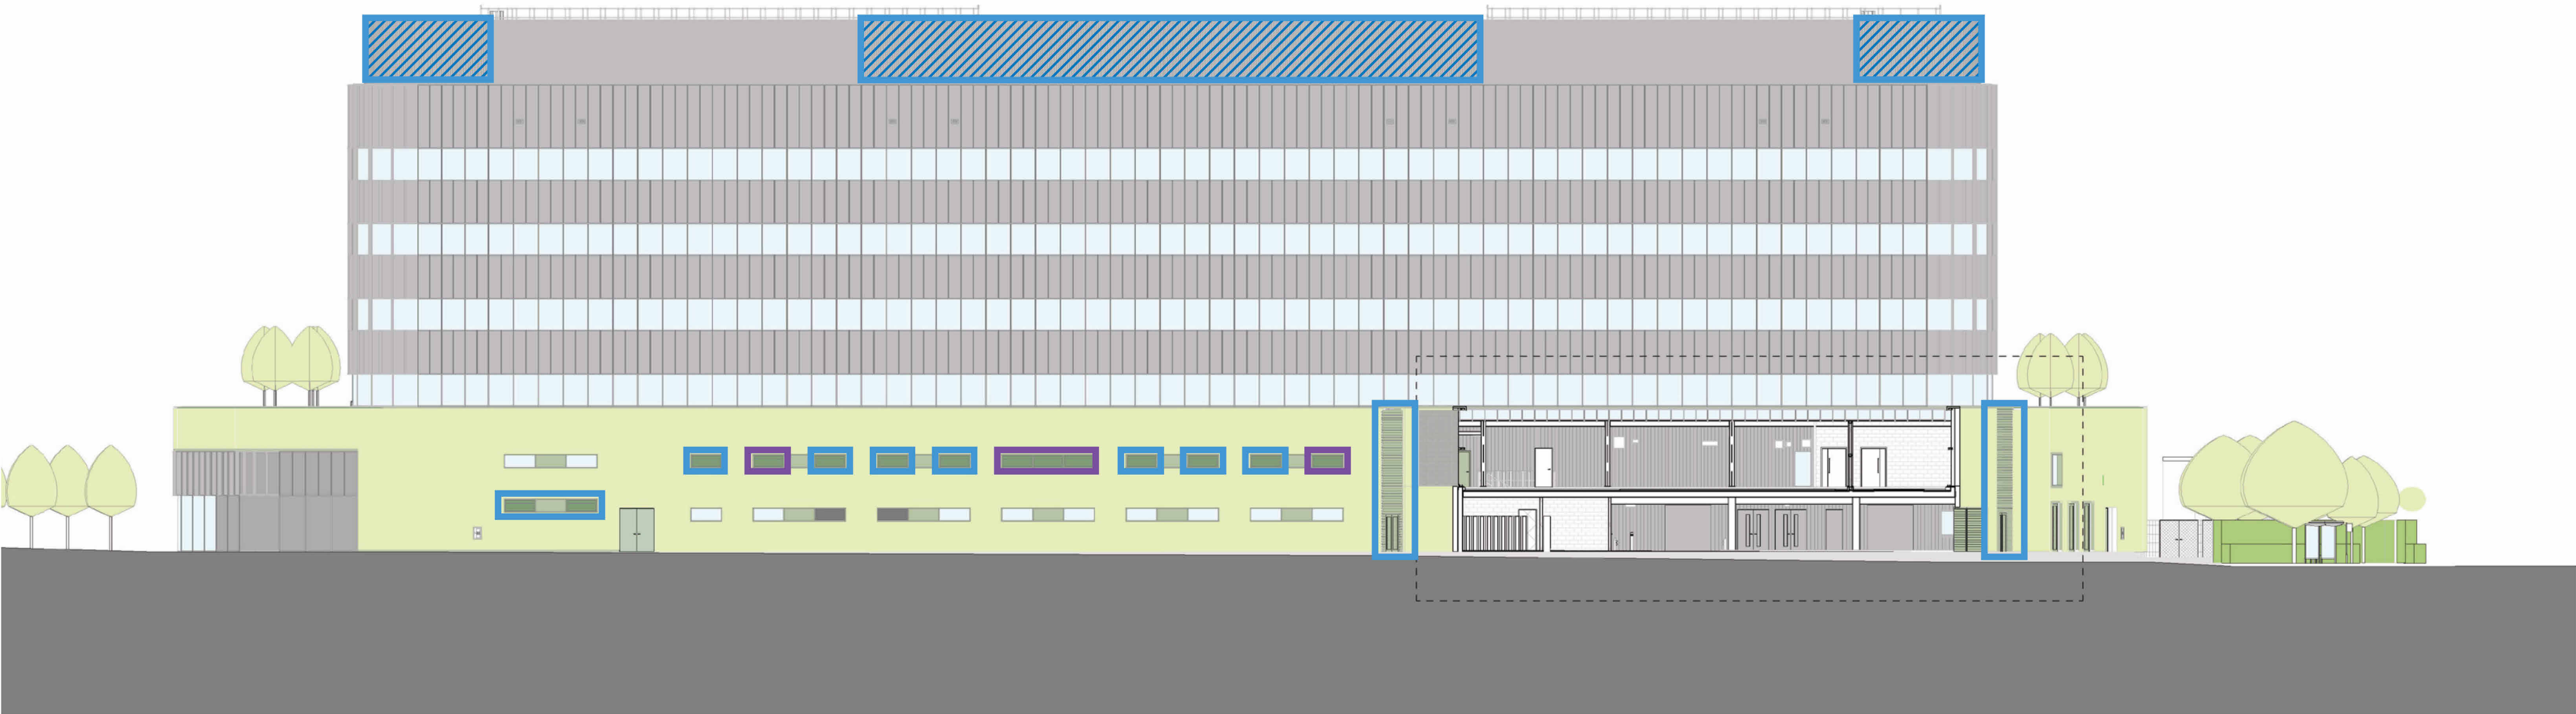

North Elevation B