


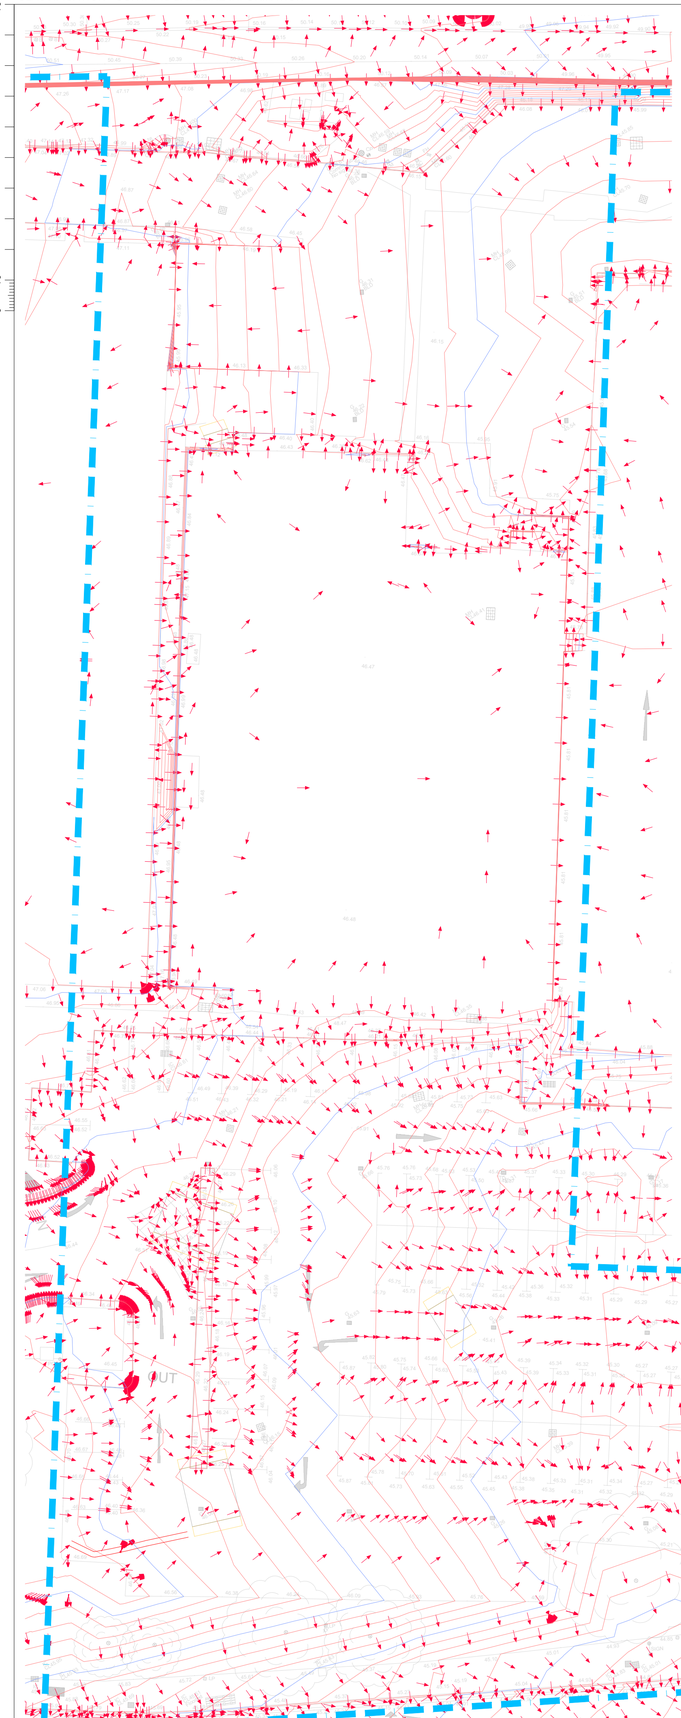


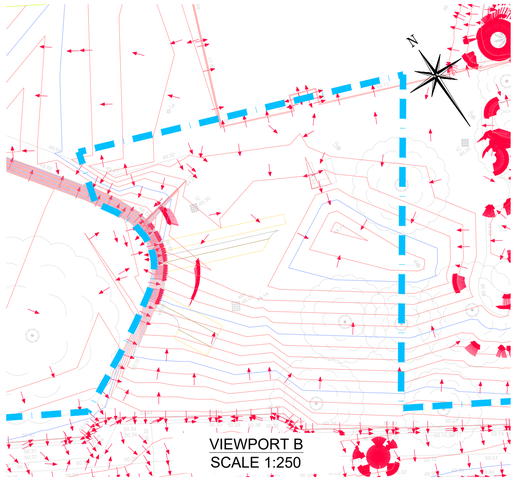

VIEWPORT B
SCALE 1:250

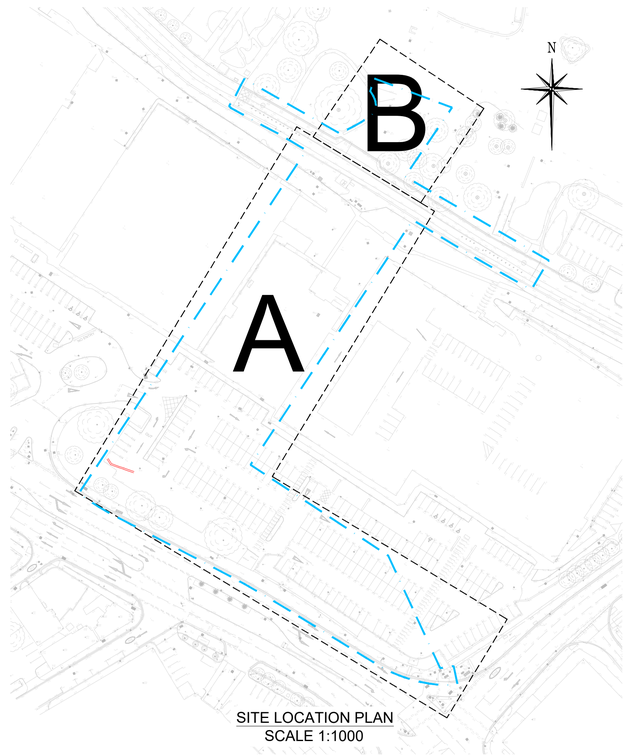

SITE LOCATION PLAN
SCALE 1:1000

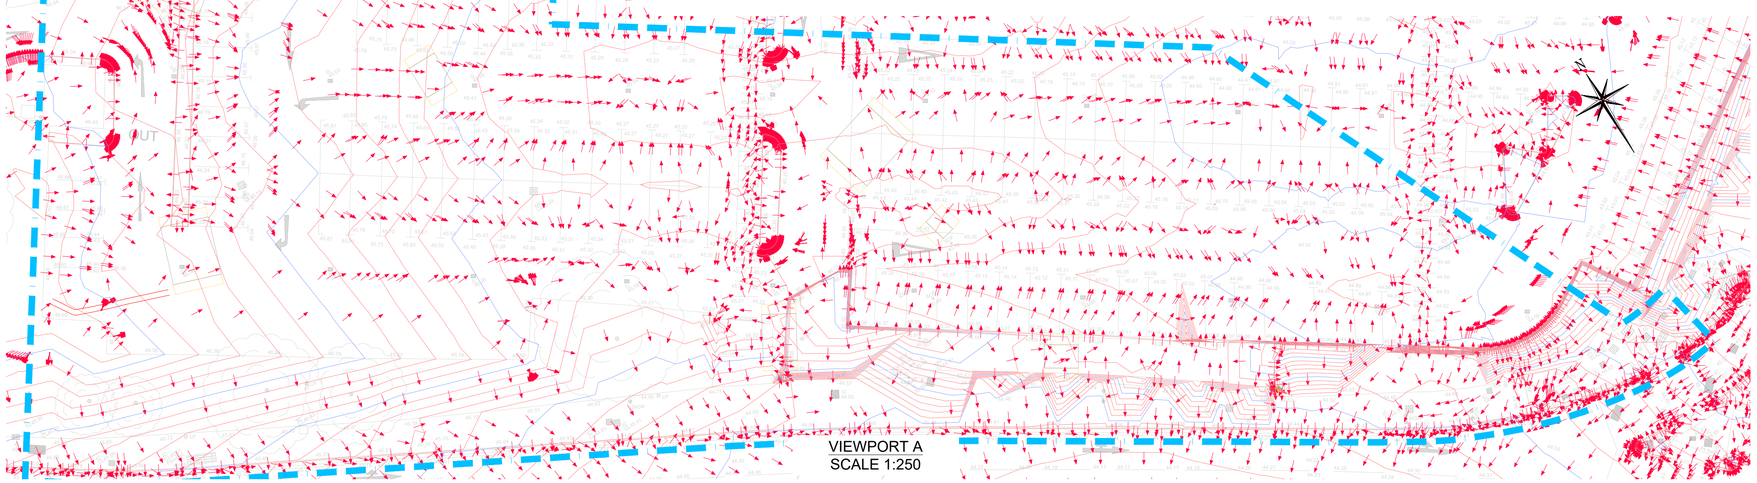

VIEWPORT A
SCALE 1:250

NOTES:

THIS DRAWING TO BE READ IN CONJUNCTION WITH ALL RELEVANT ARCHITECT AND ENGINEER DRAWINGS & SPECIFICATION NOTES.

DO NOT SCALE. USE FIGURED DIMENSIONS ONLY. ATKINSRÉALIS DRAWINGS ARE FOR CIVIL INFORMATION. FOR ALL SETTING OUT DIMENSIONS AND DETAILS REFER TO ARCHITECTS DRAWINGS.

SAFETY, HEALTH AND ENVIRONMENTAL INFORMATION

IN ADDITION TO THE HAZARDS/RISKS NORMALLY ASSOCIATED WITH THE TYPES OF WORK DETAILED ON THIS DRAWING, NOTE THE FOLLOWING:
CONSTRUCTION

IN ADDITION TO THE HAZARDS/RISKS NORMALLY ASSOCIATED WITH THE TYPES OF WORK DETAILED ON THIS DRAWING, NOTE THE FOLLOWING:
MAINTENANCE AND CLEANING

IN ADDITION TO THE HAZARDS/RISKS NORMALLY ASSOCIATED WITH THE TYPES OF WORK DETAILED ON THIS DRAWING, NOTE THE FOLLOWING:
DECOMMISSIONING AND DEMOLITION

IN ADDITION TO THE HAZARDS/RISKS NORMALLY ASSOCIATED WITH THE TYPES OF WORK DETAILED ON THIS DRAWING, NOTE THE FOLLOWING:

IT IS ASSUMED THAT ALL WORKS WILL BE CARRIED OUT BY A COMPETENT CONTRACTOR WORKING, WHERE APPROPRIATE, TO AN APPROVED METHOD STATEMENT.

LEGEND

- DENOTES RED LINE BOUNDARY
- DENOTES PROPOSED 0.5m CONTOUR
- DENOTES PROPOSED 0.1m CONTOUR

Rev	Description	By	Chk'd	App'd	Date
P01	FOR INFORMATION	CON	TT	CC	31/01/2025

Drawing Status: PLANNING
Suitability: S4

AtkinsRéalis
ATKINSRÉALIS
ATLANTIC SQUARE
31 YORK STREET
GLASGOW
G2 8NJ
Tel: +44 (0)141 220 2000
Fax: +44 (0)141 220 2001
www.atkinsrealis.com

Client: MANCHESTER CITY COUNCIL

Project Title: CENTRAL RETAIL PARK

Drawing Title: PRE CONSTRUCTION OVERLAND FLOWS

Scale	Designed	Drawn	Checked	Authorised
AS SHOWN	CON	CON	TT	CC
Original Size	**Date**	**Date**	**Date**	**Date**
A1	18/01/2024	31/01/2024	01/02/2024	01/02/2024

Drawing Number: 5224911-ATK-XX-DR-CE-411005
Revision: P01

ATKINSRÉALIS PROJECT NUMBER: 5211069