

This drawing is the Copyright of Saville Landscape Design Ltd & is not to be reproduced in any form without the written consent of the company.
It is to be used for the purpose of providing a guide only.
It is not to be used for any other purpose without the written consent of the company.
Any changes to the drawing must be made by the Contractor before the drawing is used.
Any changes to the drawing must be made by the Contractor before the drawing is used.
Any changes to the drawing must be made by the Contractor before the drawing is used.





KEY

- Existing boundary treatment to be retained
- Existing welded mesh fence to be removed, panels to be re-used as new boundary treatment
- Existing welded mesh fence panel new location
- Welded mesh security fence - 2.4m high NBS Clause C40 120
- Welded mesh fence panel Secure S1 Single layered mesh system (PS 1175 B3 (Issue 6) as supplied by CLD Fencing
- Panel Width: 2518mm
- Mesh & Wire: 76.2 x 12.5mm mesh; 4mm wire verticals, high aluminium content galvanised & polyester powder coated to minimum 80 microns
- Finish: Green RAL 6005
- Panel Installation: Bottom of panel max 50mm above ground level
- Support post 80mm x 50mm x 3200mm special hollow flanged section, hot dipped galvanised after manufacture & polyester powder coated Green RAL 6005
- Fixings: 120mm x 6mm full length clamp bar: M8 Stainless Steel cup square bolt (min 30mm)

G1

Automated vehicular/pedestrian gates
All gates to be security rated LPS 1175 Category 2
Conform to match adjacent fence panels
Bi-folding vehicular gates 7.5m wide x 2.4m high
Single leaf pedestrian gate 1.5m wide x 2.4m high as supplied by CLD or similar approved
Access control TBC
Locking mechanism TBC

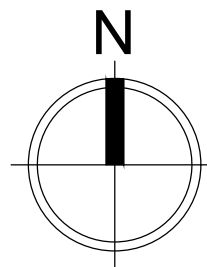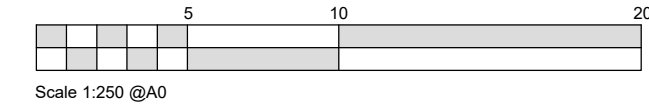

Rev	Description	Issue	Date
0	Project file updated	KAS	Nov 24
1	Final design approved	KAS	Nov 24
2	Final design approved	KAS	Nov 24
3	Final design approved	KAS	Nov 24
4	Final design approved	KAS	Nov 24

saville LANDSCAPE DESIGN
Hatherlow House Remley Stockport Cheshire SK6 3DY
T : 0161 499 7333 E : info@savillelandscape.co.uk
M : 07502 289163 W : www.savillelandscape.co.uk

CLIENT
MCFC

PROJECT TITLE
Women's First Team

DRAWING TITLE
Boundary Treatment


STATUS
STAGE 4

Scale: 1:250
Sheet: A0
Drawn: KAS
Date: Nov 24

PROJECT NO.
407
DRAWING NO.
73
REV.
D



B1 - Ashton New Road, existing welded mesh fence boundary retained, vehicular gates removed & replaced with fencing panels to match existing

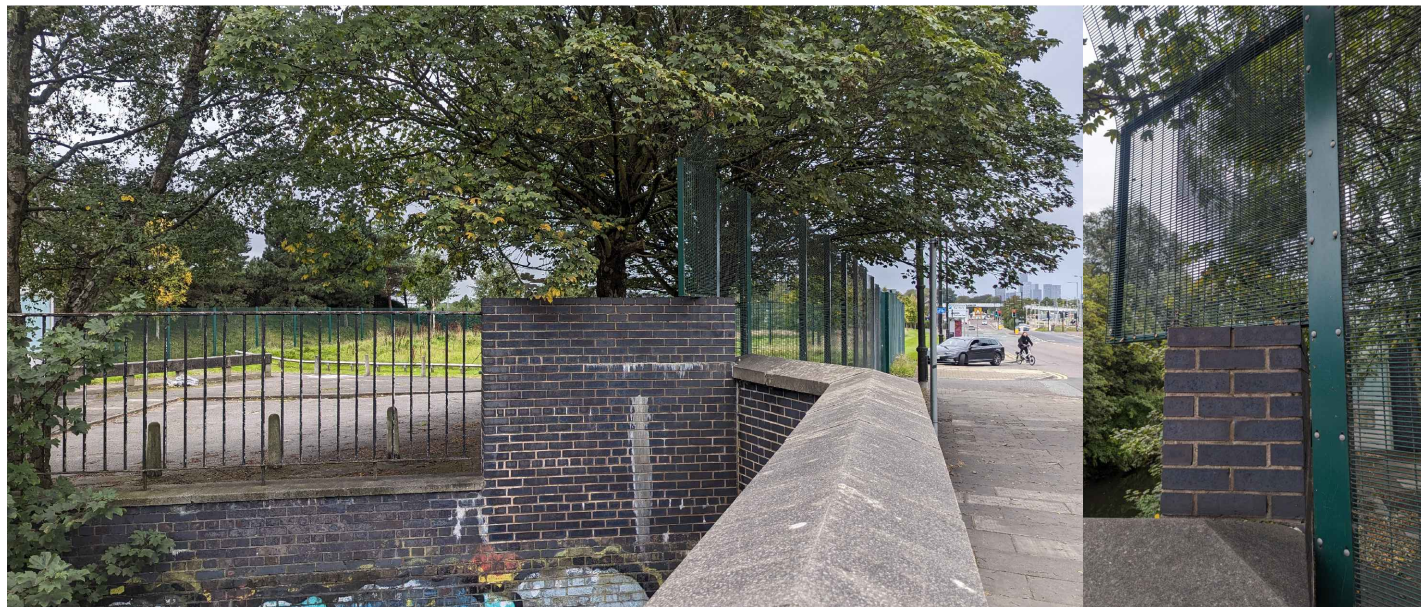

B2 - Ashton New Road Canal junction, existing brick wall & vertical bar railings retained



B3 - Surrounding welded mesh fence boundary retained



B4 - North car park existing welded mesh fence boundary relocated to new site entrance, new vehicular gates installed at site entrance



VEHICULAR GATE
Bi-folding tracks gates by Speedcorder as supplied by CLD



WELDMESH FENCING
2.4m high welded mesh fencing by Secure S1 as supplied by CLD