
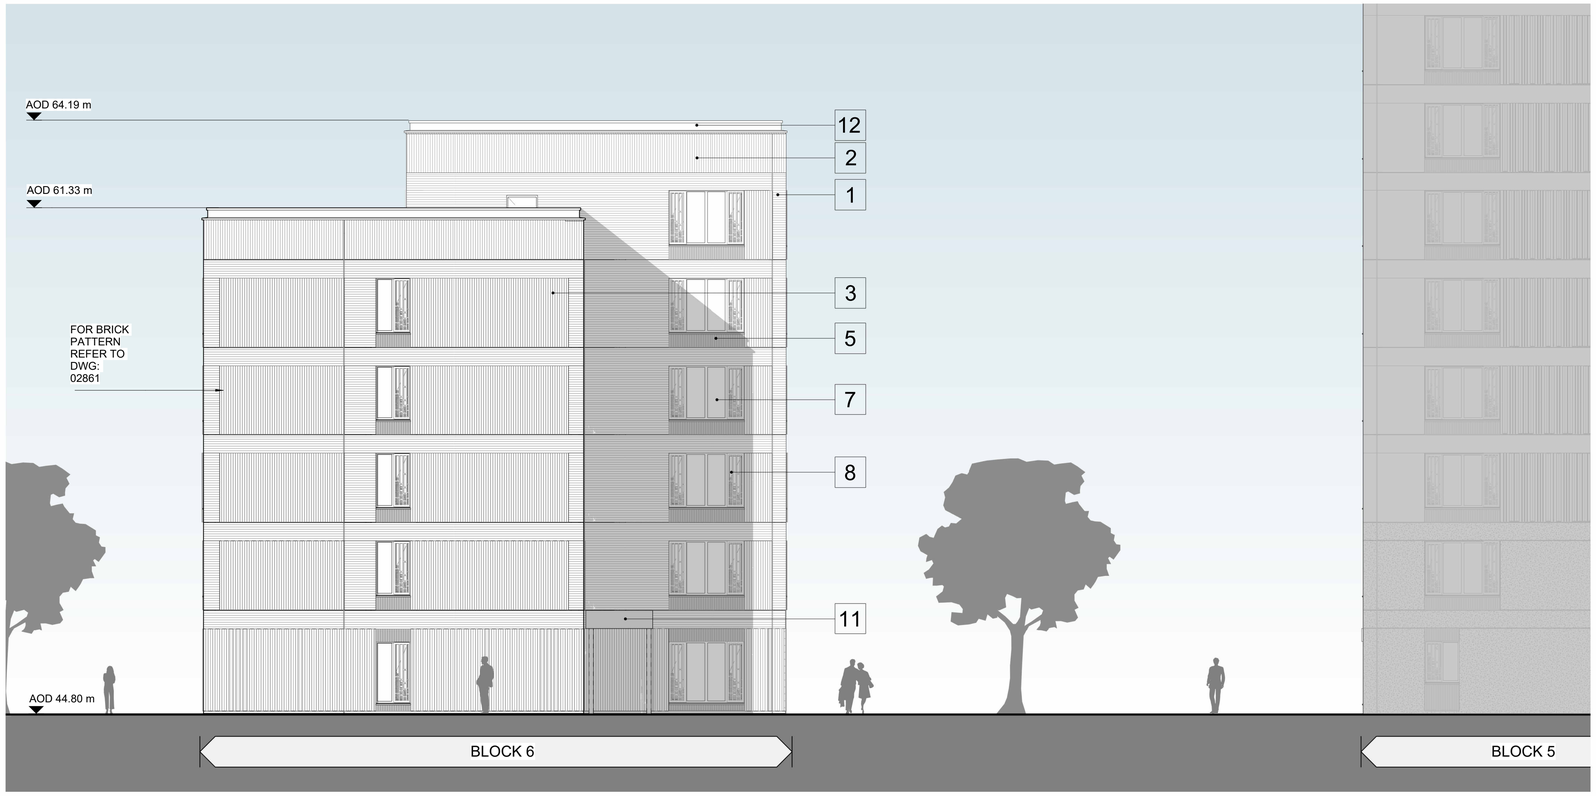


Elevation A
1 : 100

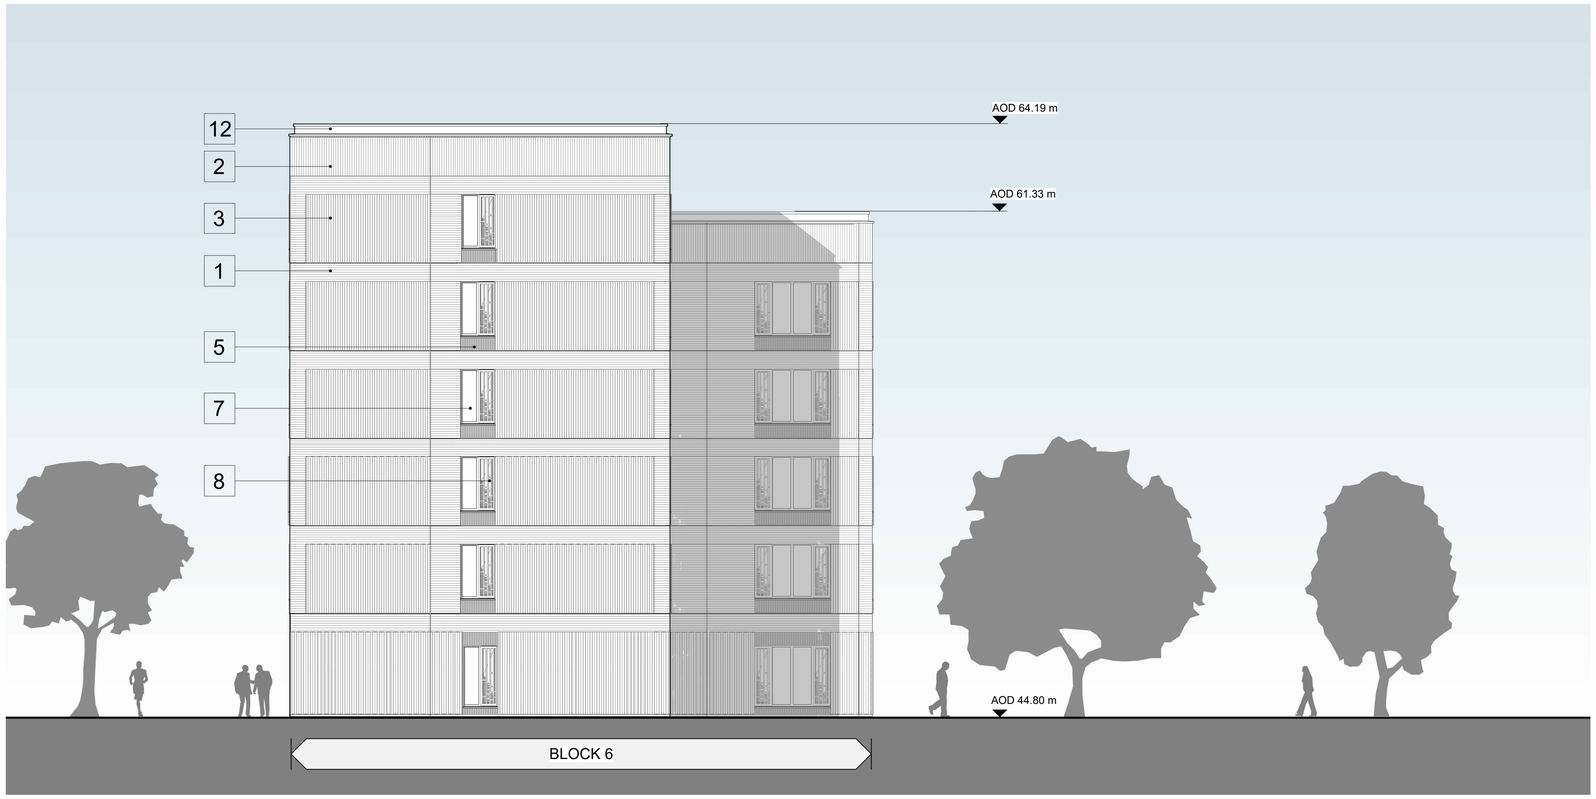

Elevation B
1 : 100

A1

© COPYRIGHT
The copyright in this drawing is vested in Sheppard Robson and no license or assignment of any kind has been, or is, granted to any third party whether by provision of copies or originals or otherwise unless agreed in writing.


DO NOT SCALE FROM THIS DRAWING
The contractor shall check and verify all dimensions on site and report any discrepancies in writing to Sheppard Robson before proceeding work

FOR ELECTRONIC DATA ISSUE
Electronic Data / drawings are issued as "read only" and should not be interrogated for measurement. All dimensions and levels should read, only from those values stated in text on the drawing.

NOTES

Materials	
1	Stringer course Light Red Tone TBC
2	Soldier course Light Red Tone TBC
3	Projecting Brick Pattern Type 01 (see dwg 02861)
4	Projecting Brick Pattern Type 02 (see dwg 02863)
5	Type 01 Glazed Brick beneath window
6	Polished Reconstituted Stone Entrance walls in Feature Colour
7	PPC Aluminium window frame with clear glazing RAL TBC
8	Decorative Screen in PPC Aluminium RAL to match window frame
9	Glazed Entrance door with PPC Aluminium frame RAL to match windows
10	Louvered Metal Plant room door RAL to match window
11	Lightweight Metal Entrance Canopy RAL TBC
12	Profiled Metal Coping RAL TBC
13	Aluminium Louvered Plant Screen RAL TBC

KEYPLAN

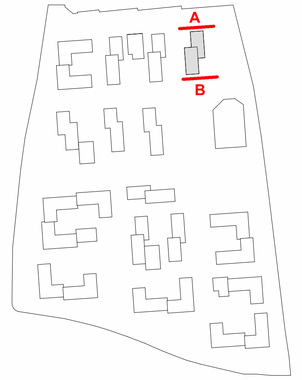

REVISIONS

REV.	DATE	AMENDMENT
P01	13/12/24	Draft Planning Issue
P02	20/02/25	FINAL PLANNING ISSUE

CLIENT

GRAHAM

SHEPPARD ROBSON

77 Parkway Camden Town London NW1 7PU
T: +44 (0)20 7504 1700 E: enquiries@sheppardrobson.co.uk

PROJECT
UoM Residences DBFO

SCALE@A1	DATE	ORIGINATOR	CHECKED	AUTHORISED
1 : 100	20/02/25	SA	MM	NM

DESCRIPTION
Zone D - Block 06
General Arrangement
Elevations Sheet 1

STAGE
Stage 3

STATUS	PURPOSE FOR ISSUE	SR NO.
S2	Planning	7172

DRAWING NO.	REV.
UMRF-SRA-ZD00-XX-DR-A-02821	P02