

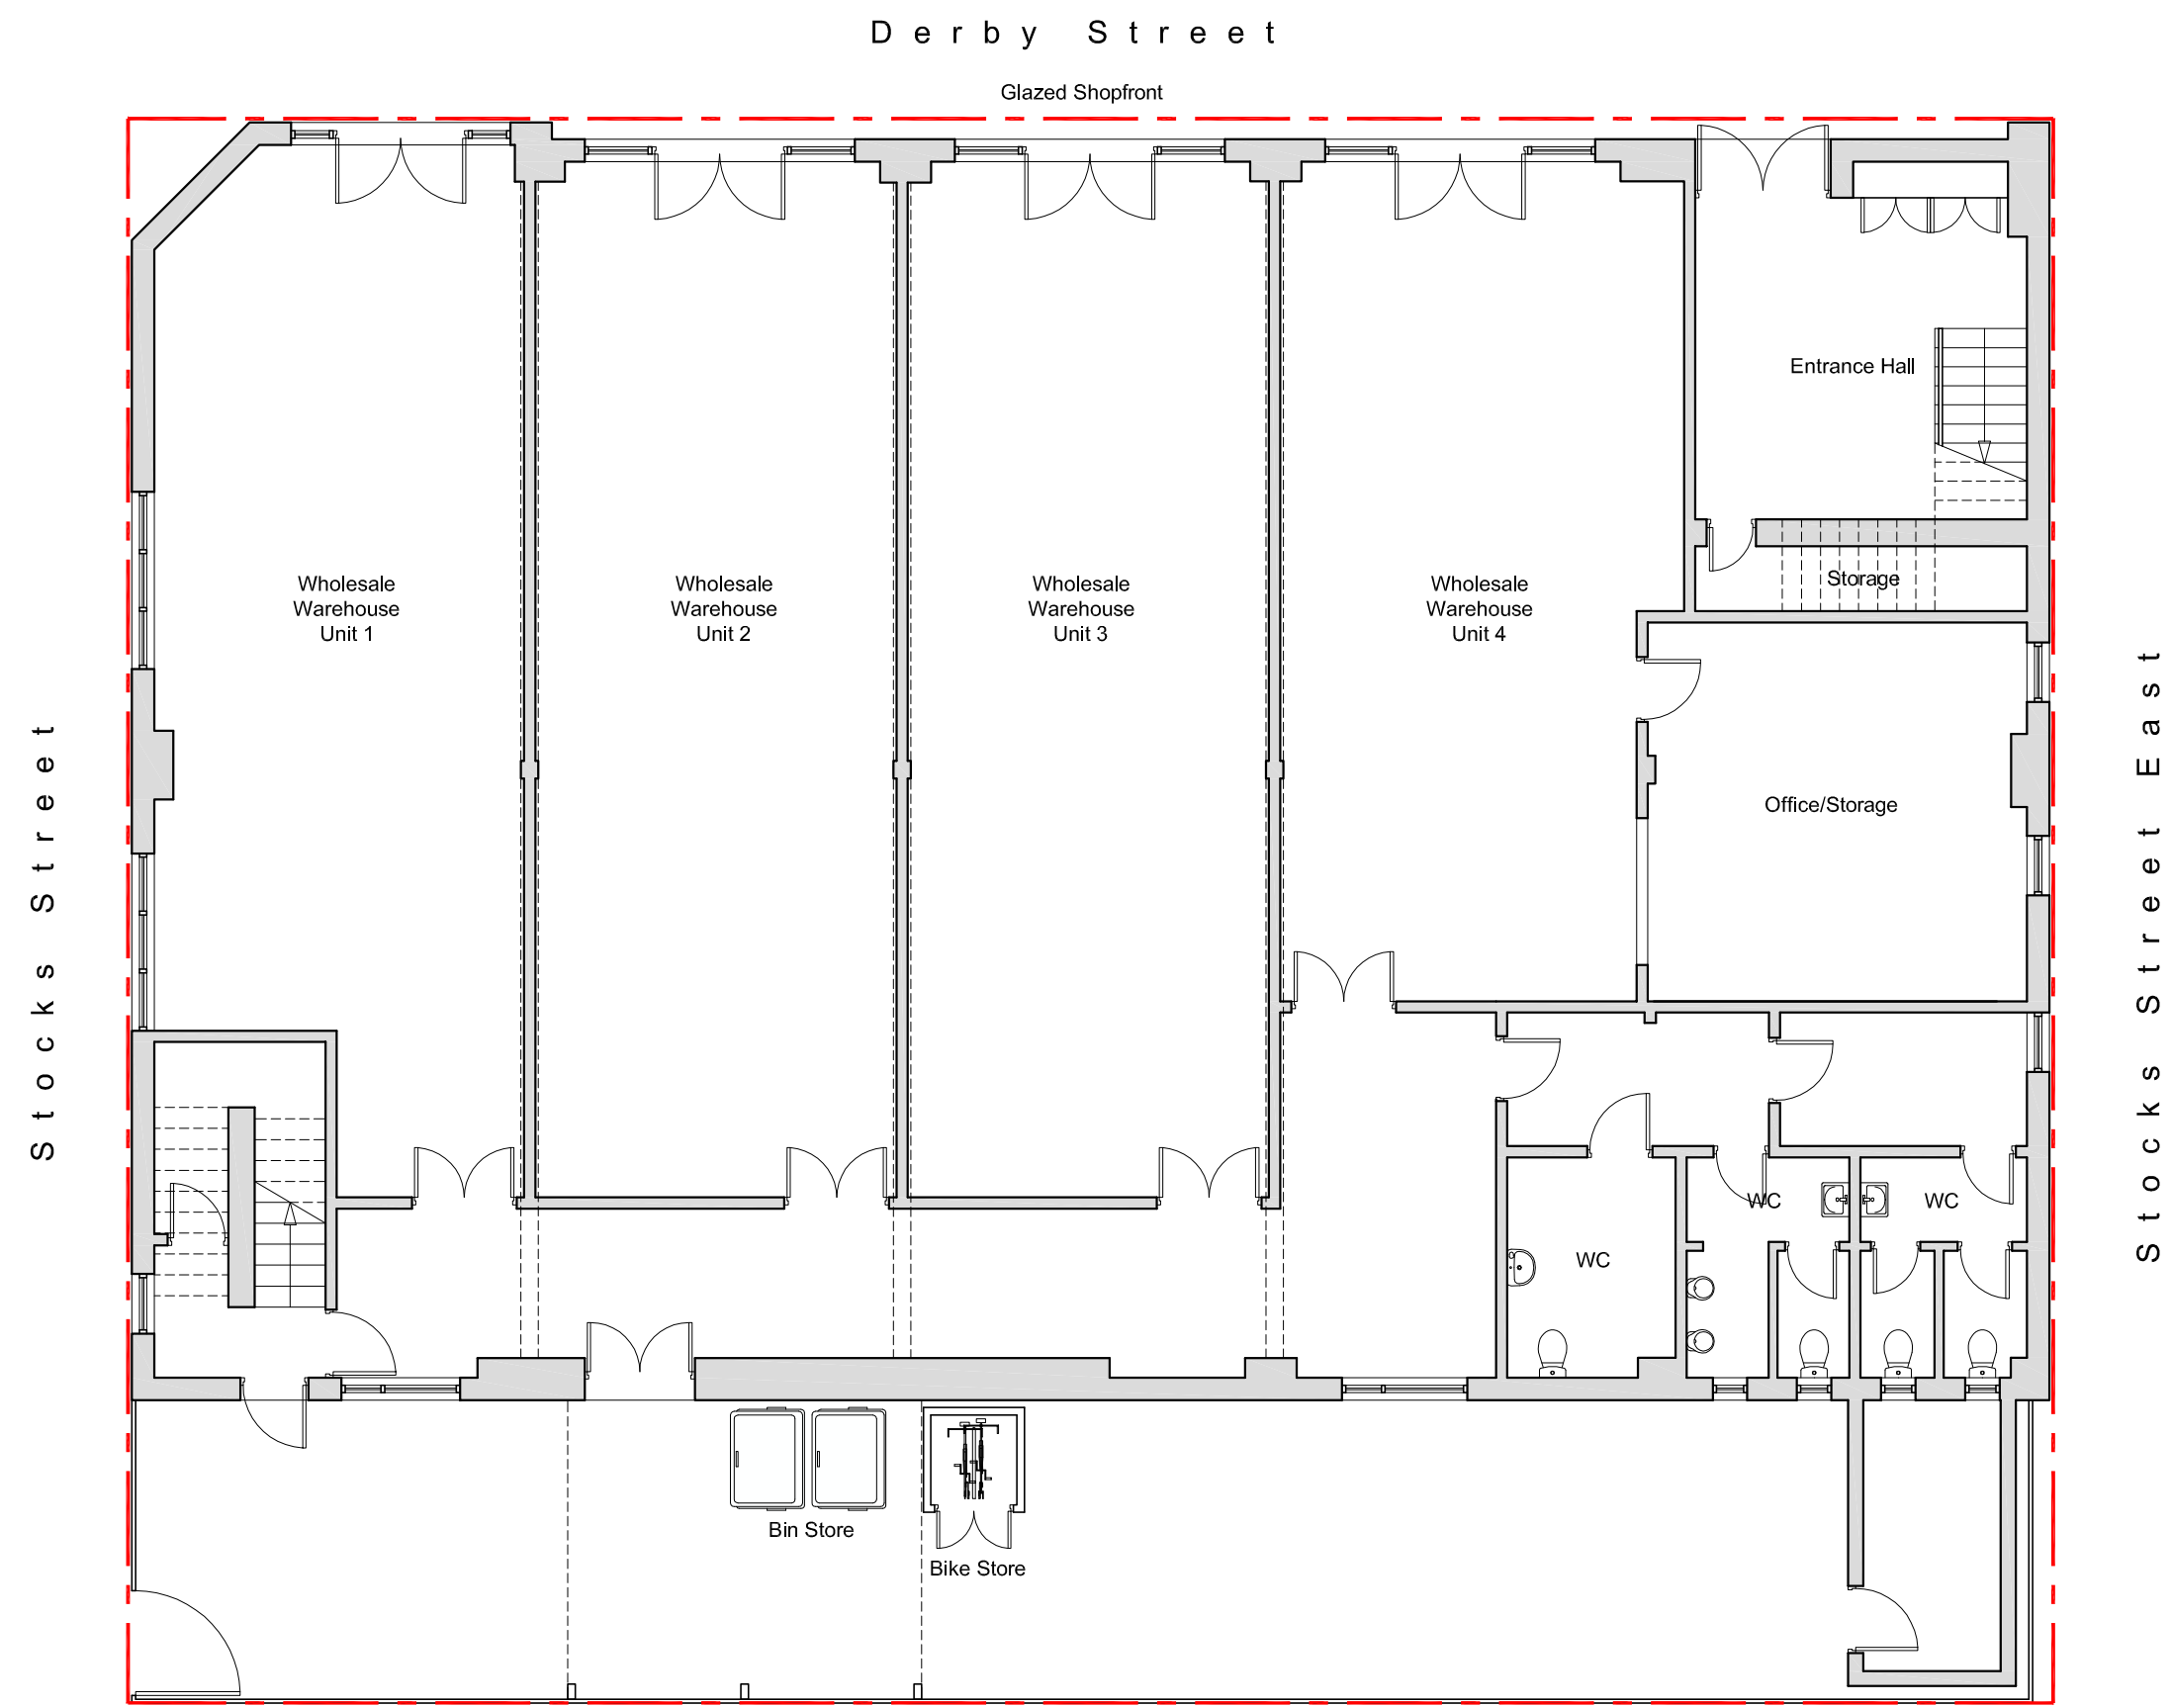


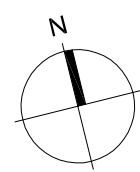


Proposed G/F Plan 1:100

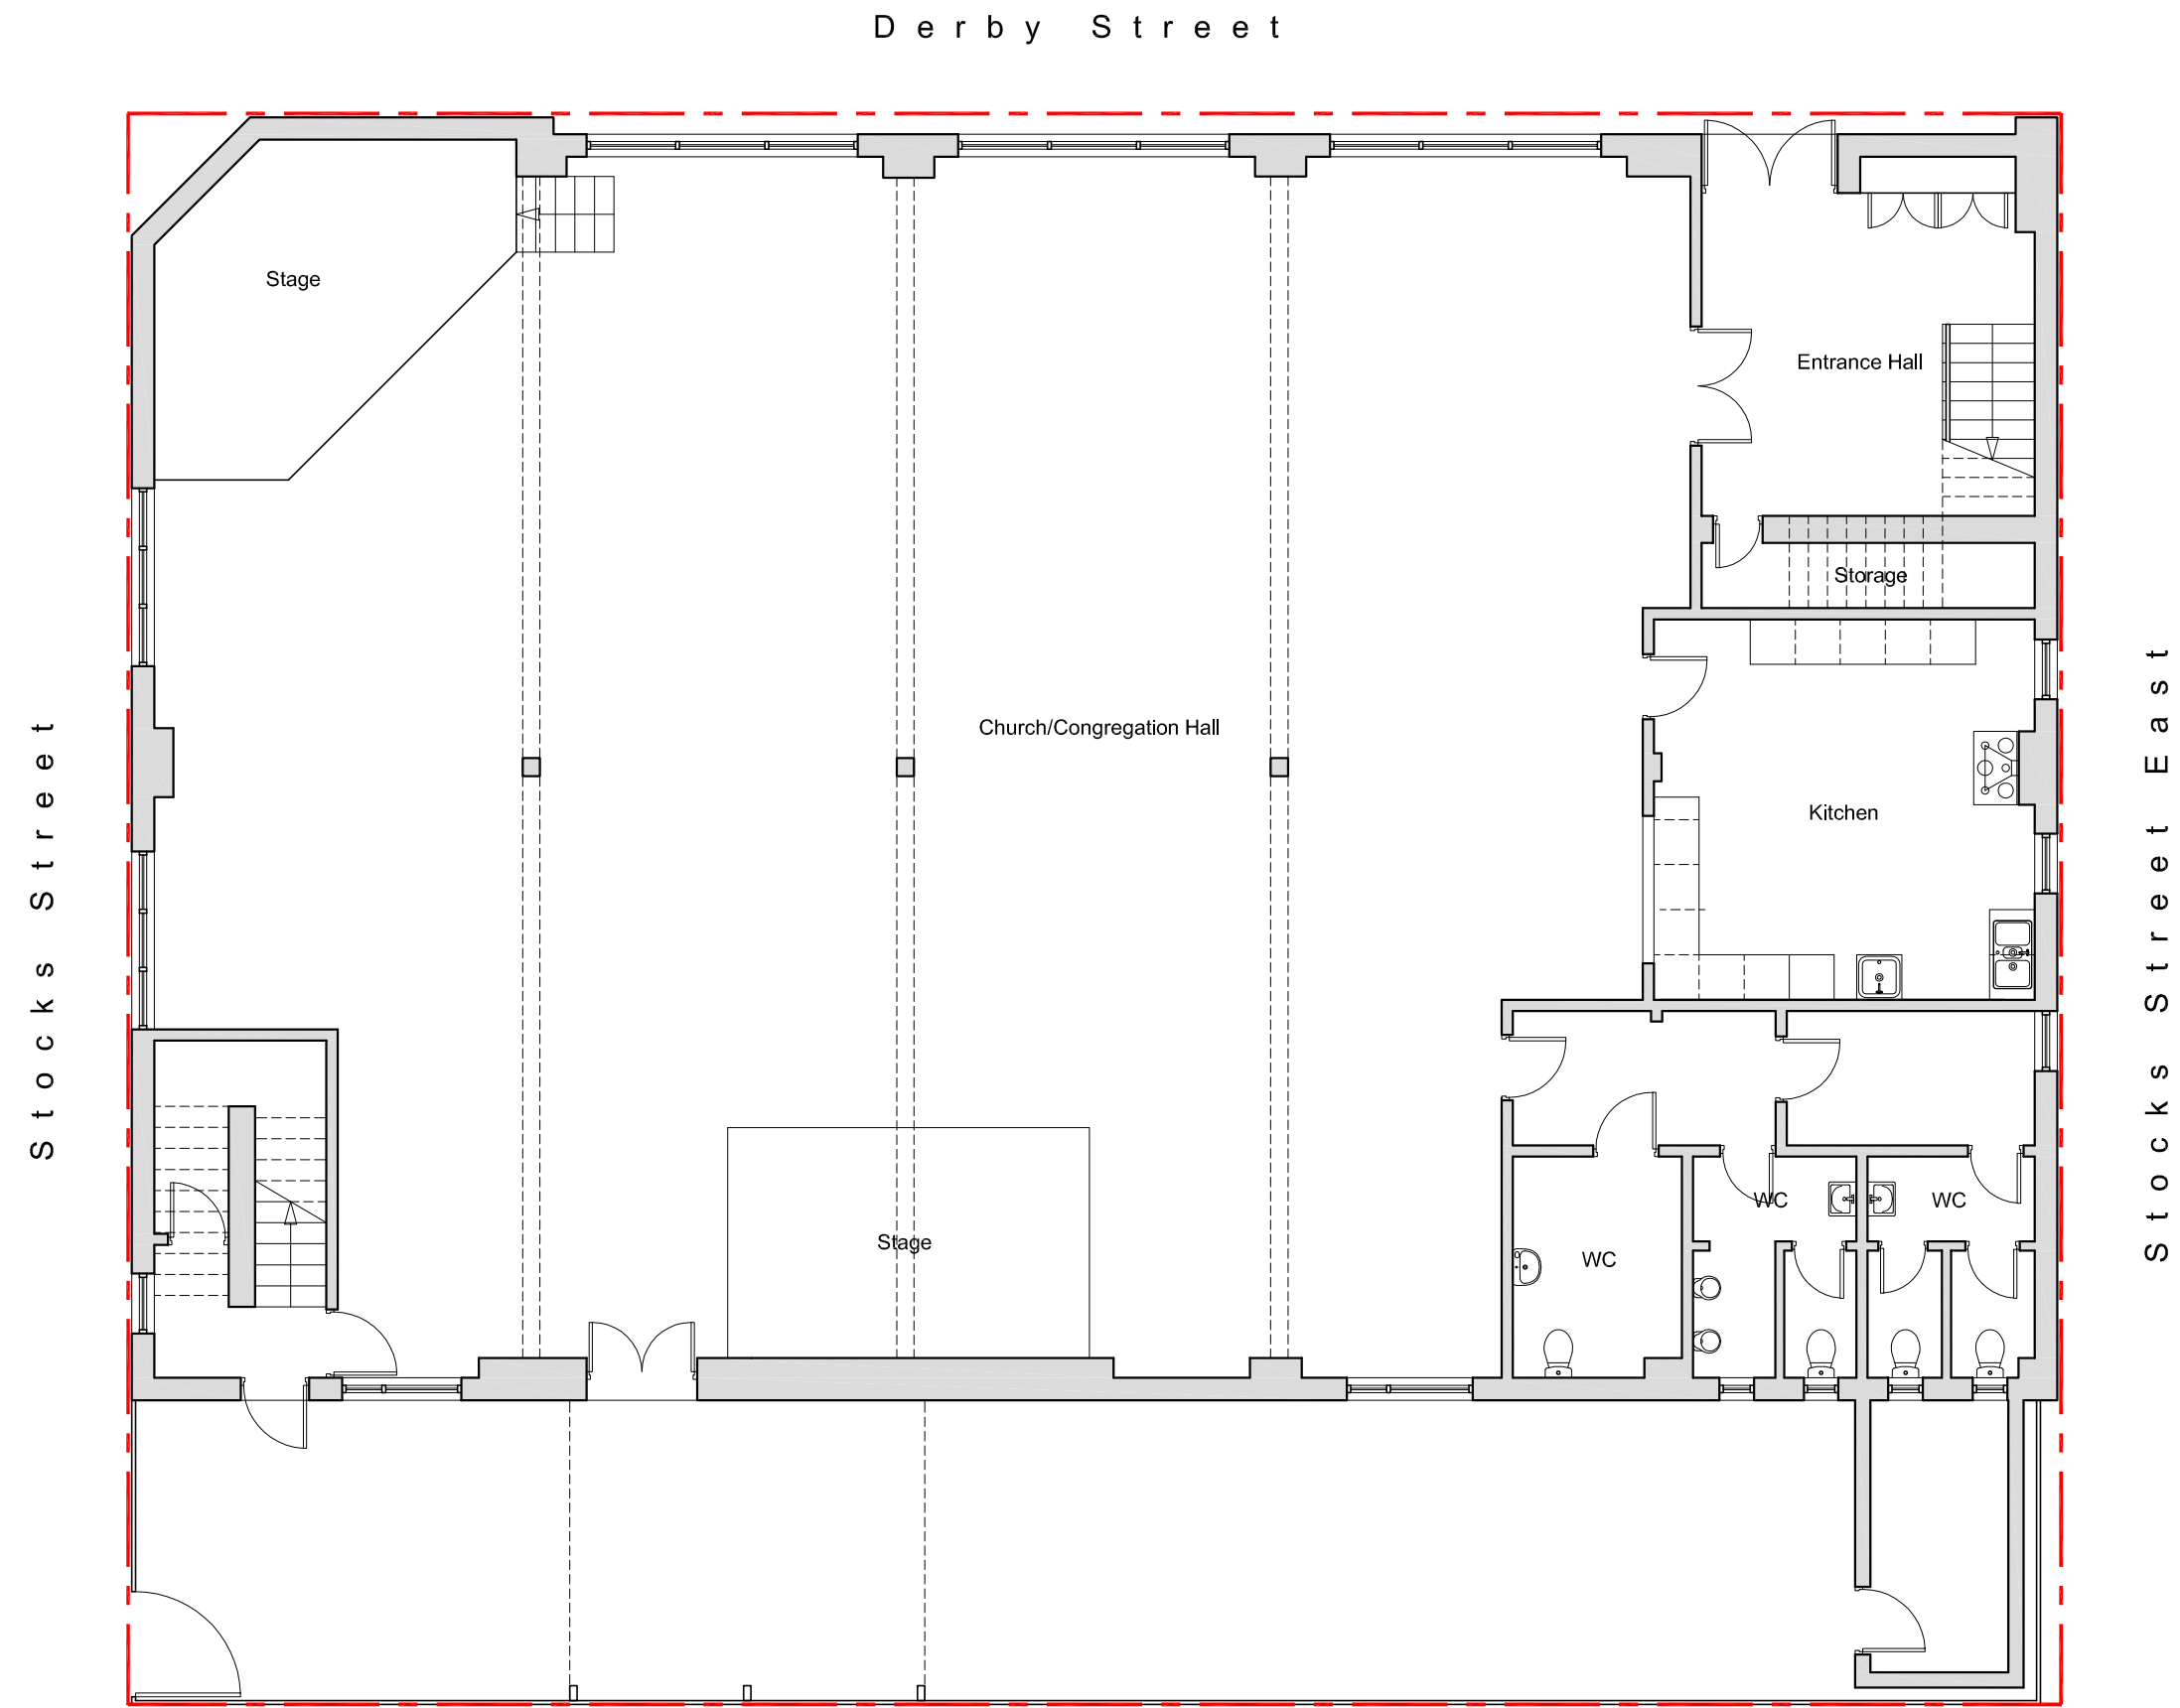

Existing G/F Plan 1:100

Scale Bar 1:100

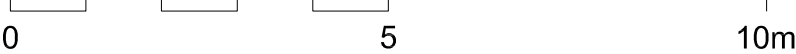

All dimensions are to be checked on site, any discrepancies are to be reported to the Architect before work commences.		
This drawing is to be read in conjunction with all relevant consultants and specialists drawings / documents, any discrepancies are to be reported to the Architect before the affected work commences.		
All structural components shown are indicative only. Details / calculations of structural members are to be provided by the Structural Engineer.		
This drawing is copyright.		
A	First Issue	10/03/2025



Tel : 0161 877 9587
e-mail: barrytang@tangassociates.co.uk
10/F, 1 City Approach, Albert Street,
Eccles, Manchester, M30 0BS, UK

Client:

Knightswood Commercial Ltd

Project:

9 Derby Street, Cheetham hill, Manchester M8 8QE

Drawing Title:

Existing & Proposed G/F Plans

Scale:

1:100 @ A1

Date:

March 2025

Drawing No:

9894/111

Revision:

A