



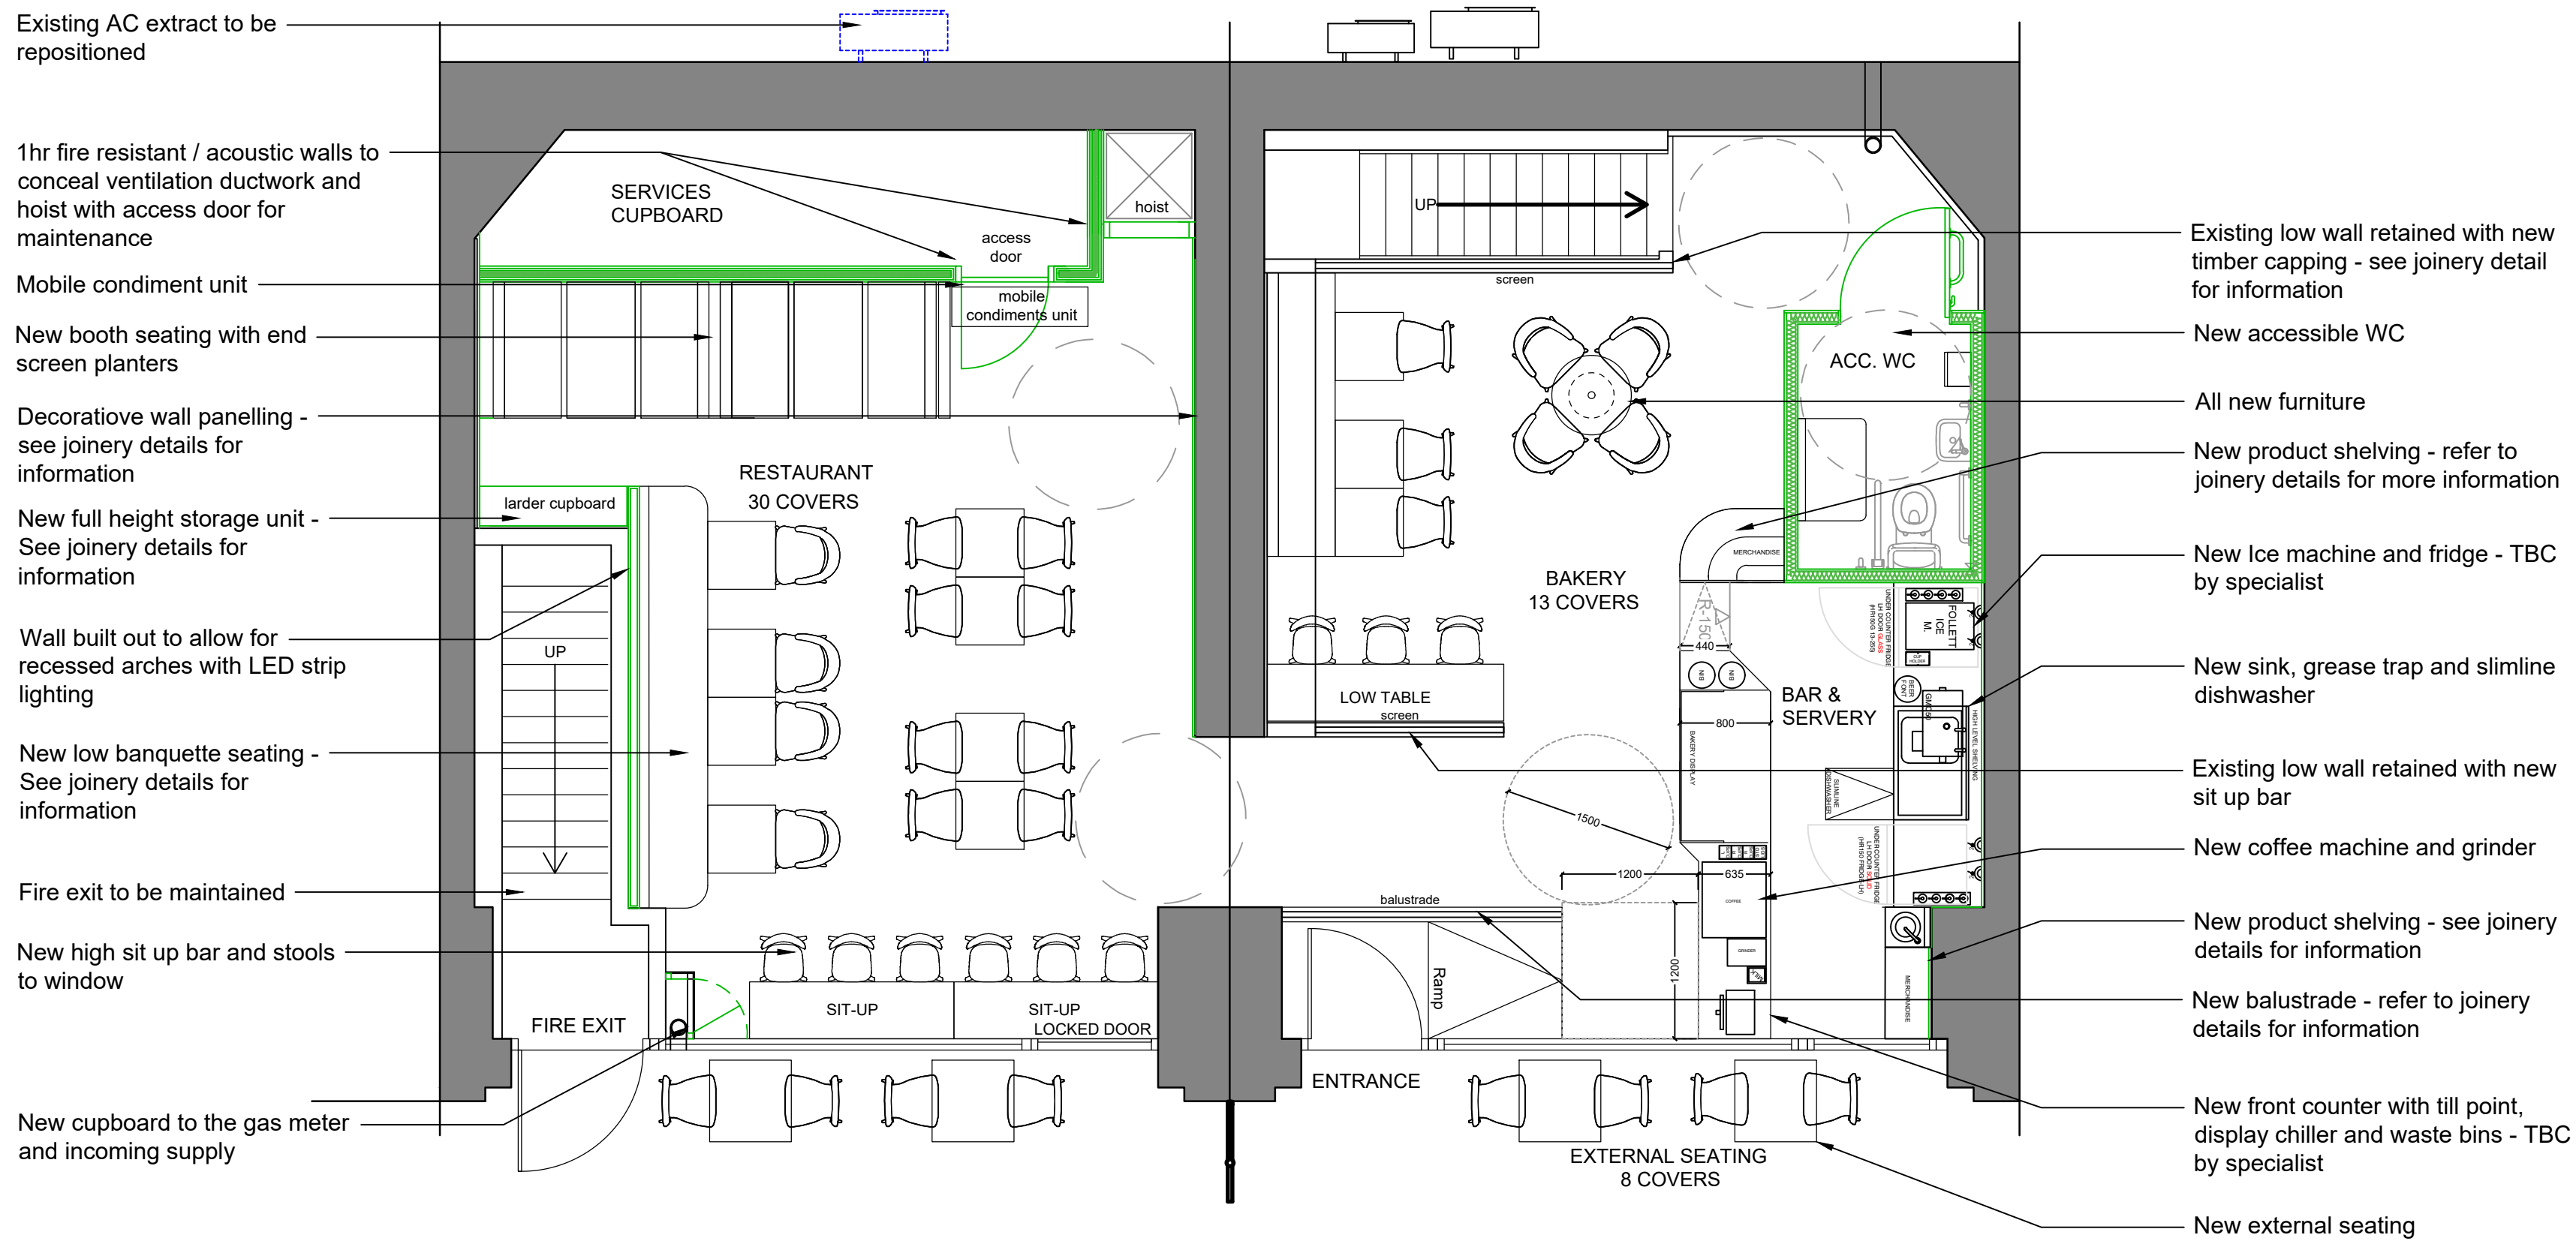

GROUND FLOOR - GENERAL ARRANGEMENT - PROPOSED
SCALE 1:50

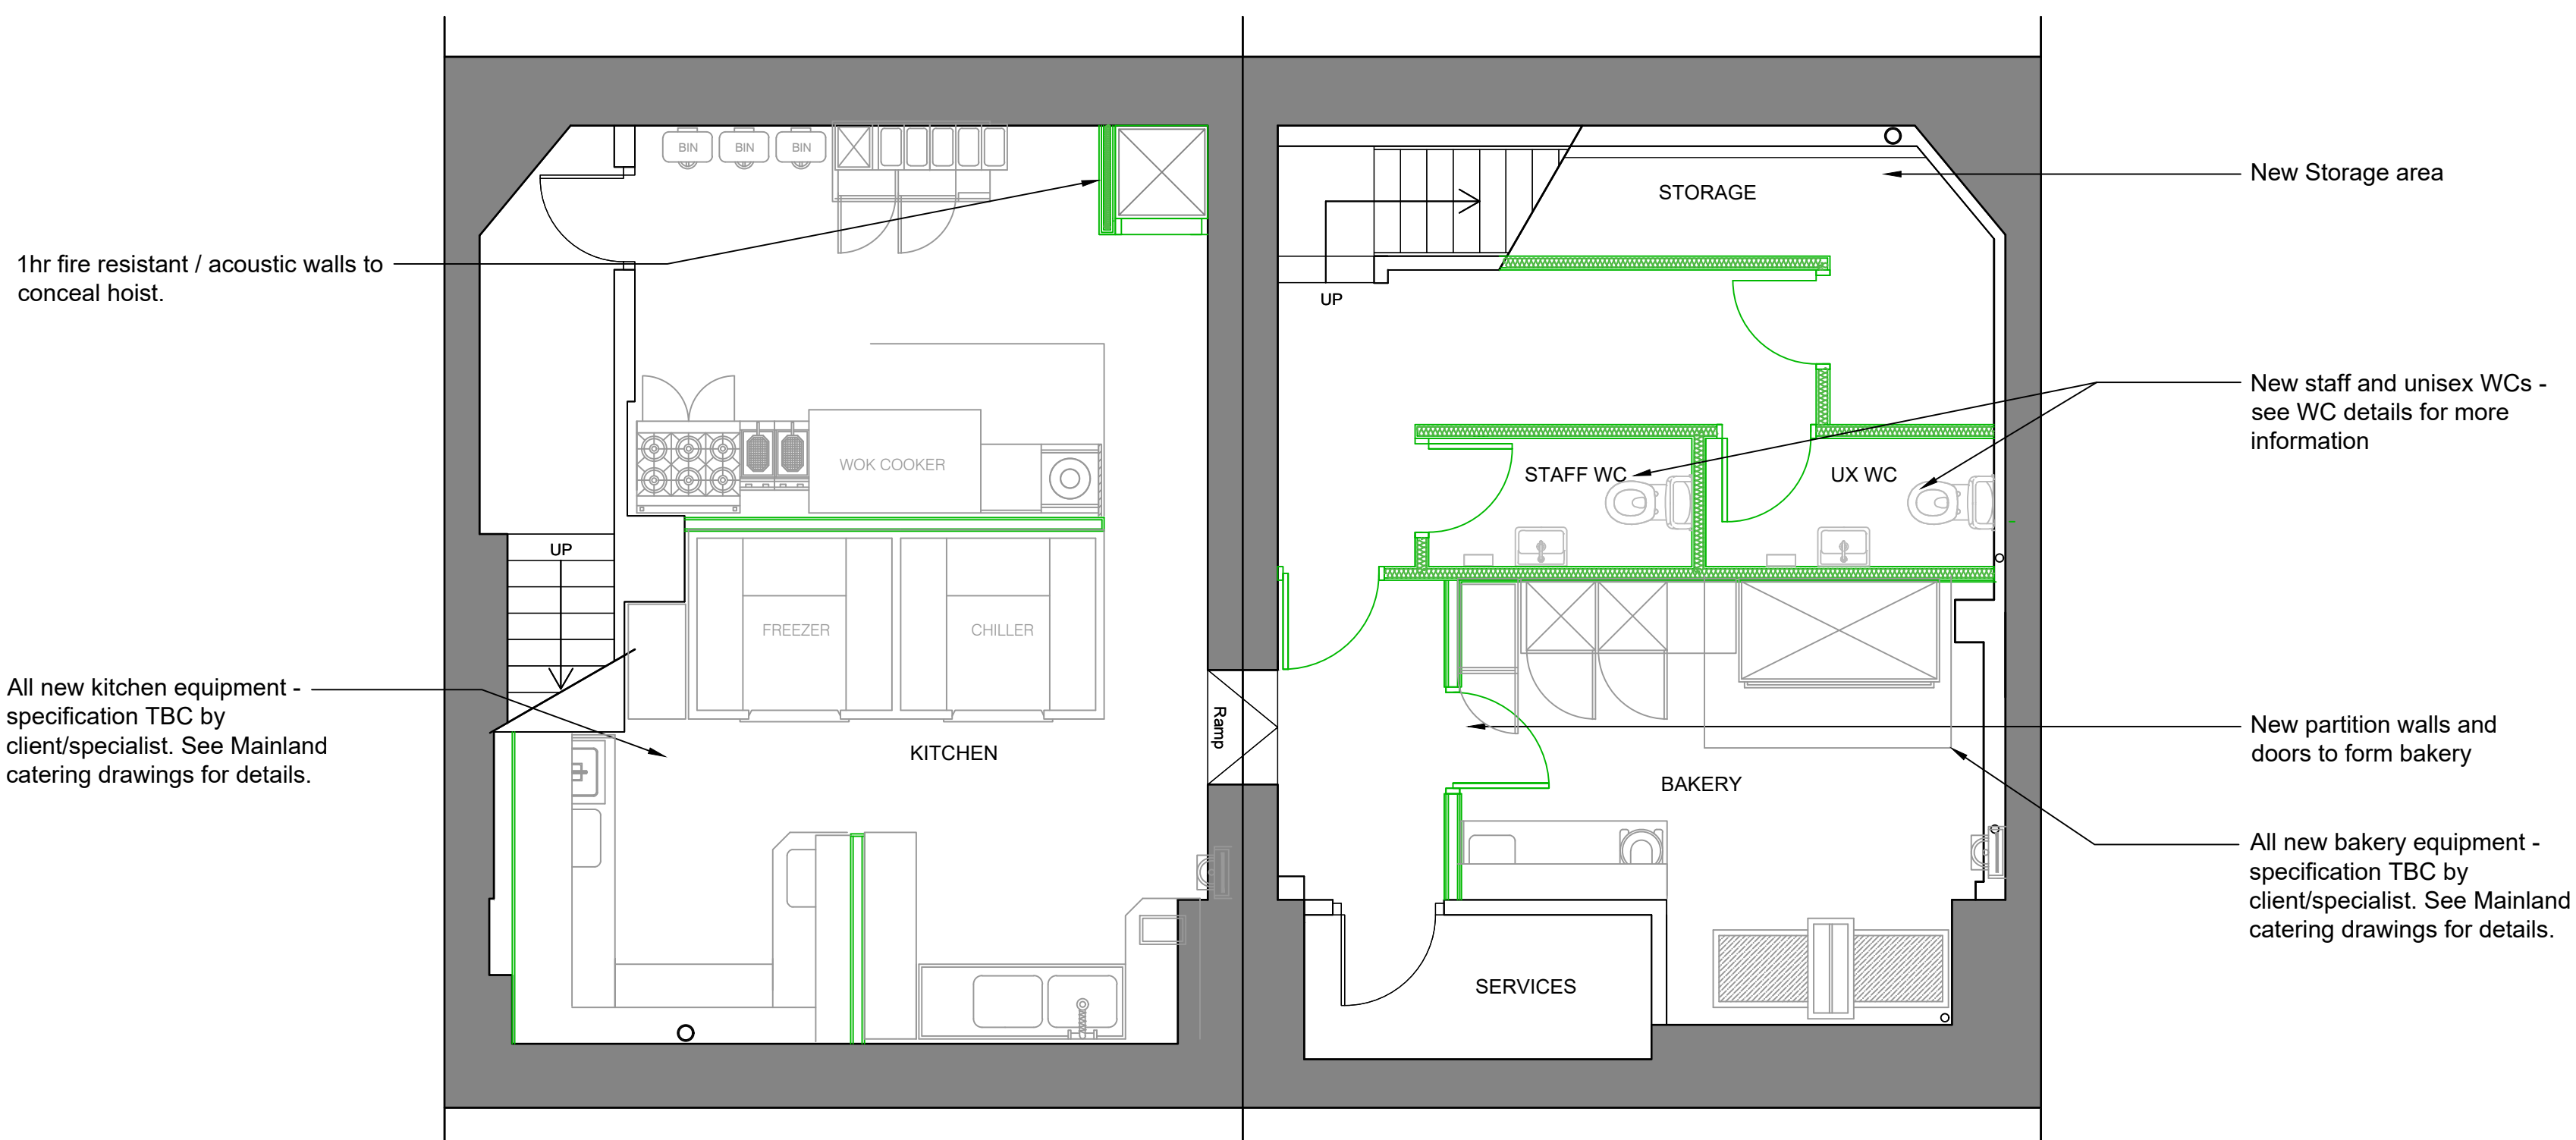

BASEMENT - GENERAL ARRANGEMENT - PROPOSED
SCALE 1:50

10/03/25	P5	PLANNING ISSUE: - Seating to basement omitted, storage area shown. - Coffee machine added to front counter and counter extended to suit. - Services cupboard with ventilation and ducts added, furniture arrangement adjusted to suit. - Dumb waiter added	HE	LG
16/12/24	P4	PLANNING UPDATES TO JB EMAIL 11.12.24: - Dumb waiter omitted	HE	LG
22/10/24	P3	BOOTH SEATING AMENDED TO OMIT ROUNDED BOOTHS AND TABLE ENDS	HE	LG
16/09/24	P2	UPDATED KITCHEN ADDED	HE	LG
19/07/24	P1	PRELIMINARY	LG	ST
Date	Rev	Details	Drwn	Chk

Issue:	For Information	Stage: S4
Client:	DOUX CHATON	
Project:	265-267 Deansgate Terrace Deansgate Manchester M3 4EW	
Title:	GROUND FLOOR AND BASEMENT GENERAL ARRANGEMENT - PROPOSED	
Date:	09.07.24	Drawn: HE
Scale:	1:50 @ A1	Checked: LG

DWG NO: 202393_M1NT_XX_ZZ_A_DR_1003 Rev P5