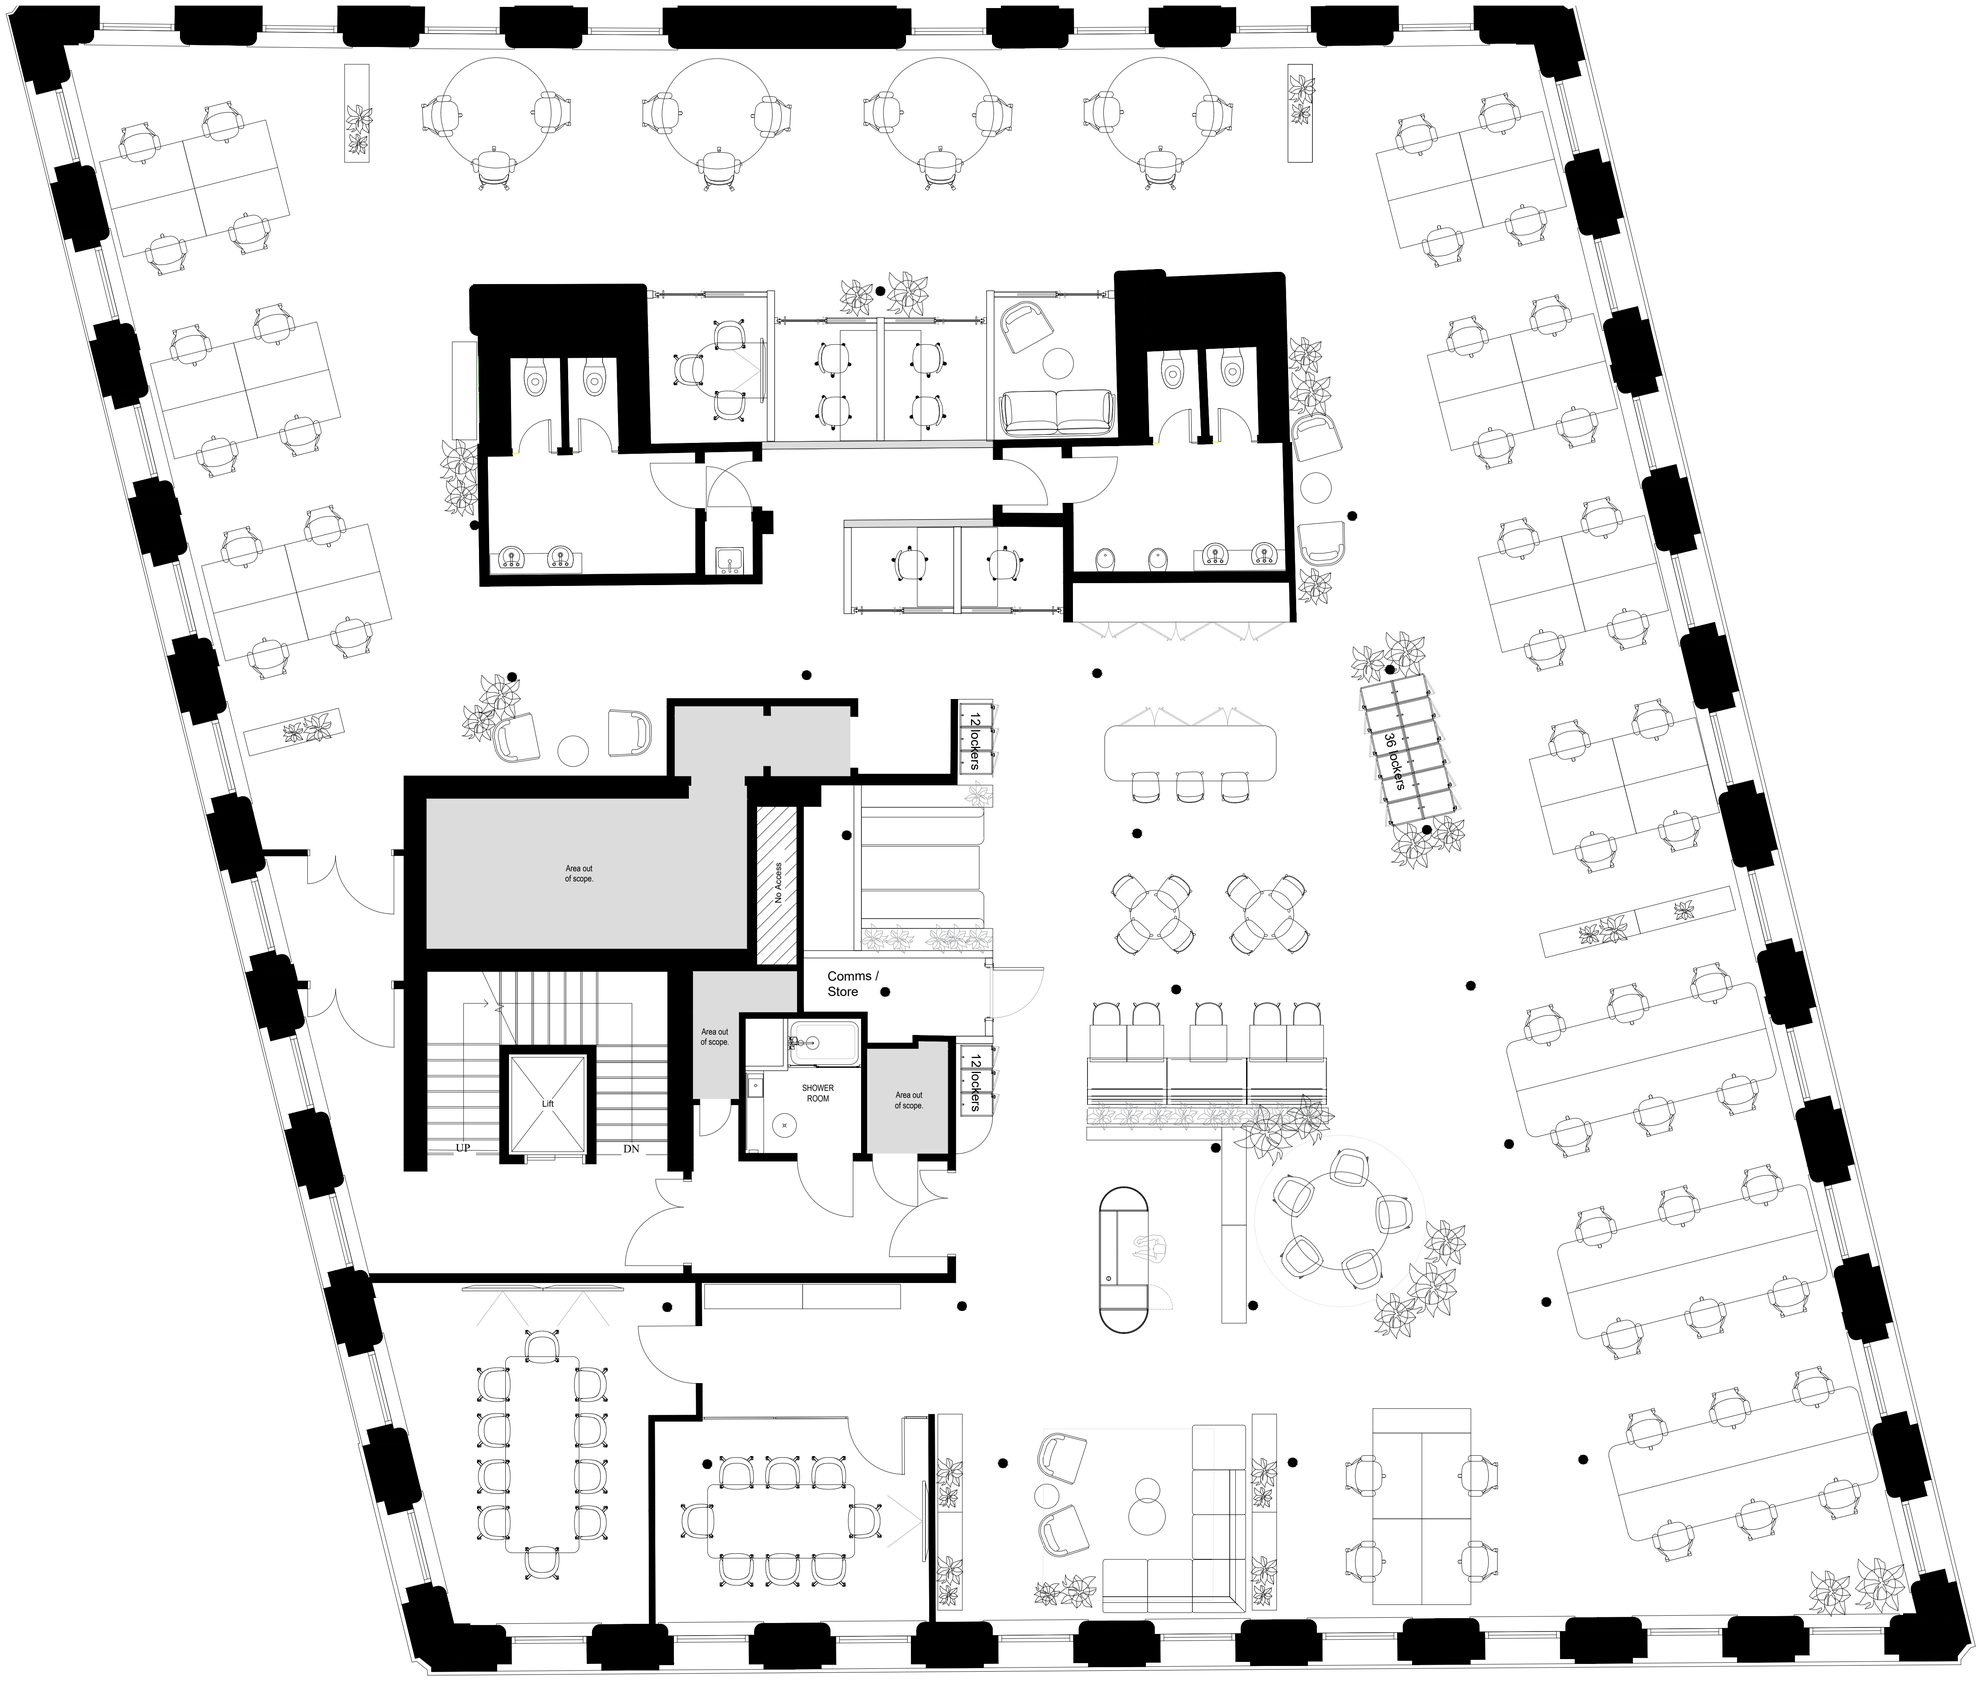


REVISION NOTES DATE

PROJECT NAME
101 PRINCESS STREET
Manchester

CLIENT
YAKEL

DOCUMENT TITLE
Fourth Floor Test Fit Plan Option 2

DOCUMENT REFERENCE
2431-INC-FO-04-DR-I-20-1003_FOURTH FLOOR TEST FIT PLAN OPT 2

REVISION	SCALE
-	1:50
PRODUCTION DATE	AUTHOR
09.12.24	LW
ISSUE TYPE	CHECKED BY
INFO	HP

INCOGNITO MANCHESTER LTD
2ND FLOOR
THE OLD LAW LIBRARY
14 KING STREET
MANCHESTER
M2 4BY

0161 711 0785

WWW.WEAREINCOGNITO.CO.UK

COPYRIGHT - INCOGNITO MANCHESTER LTD 2024