


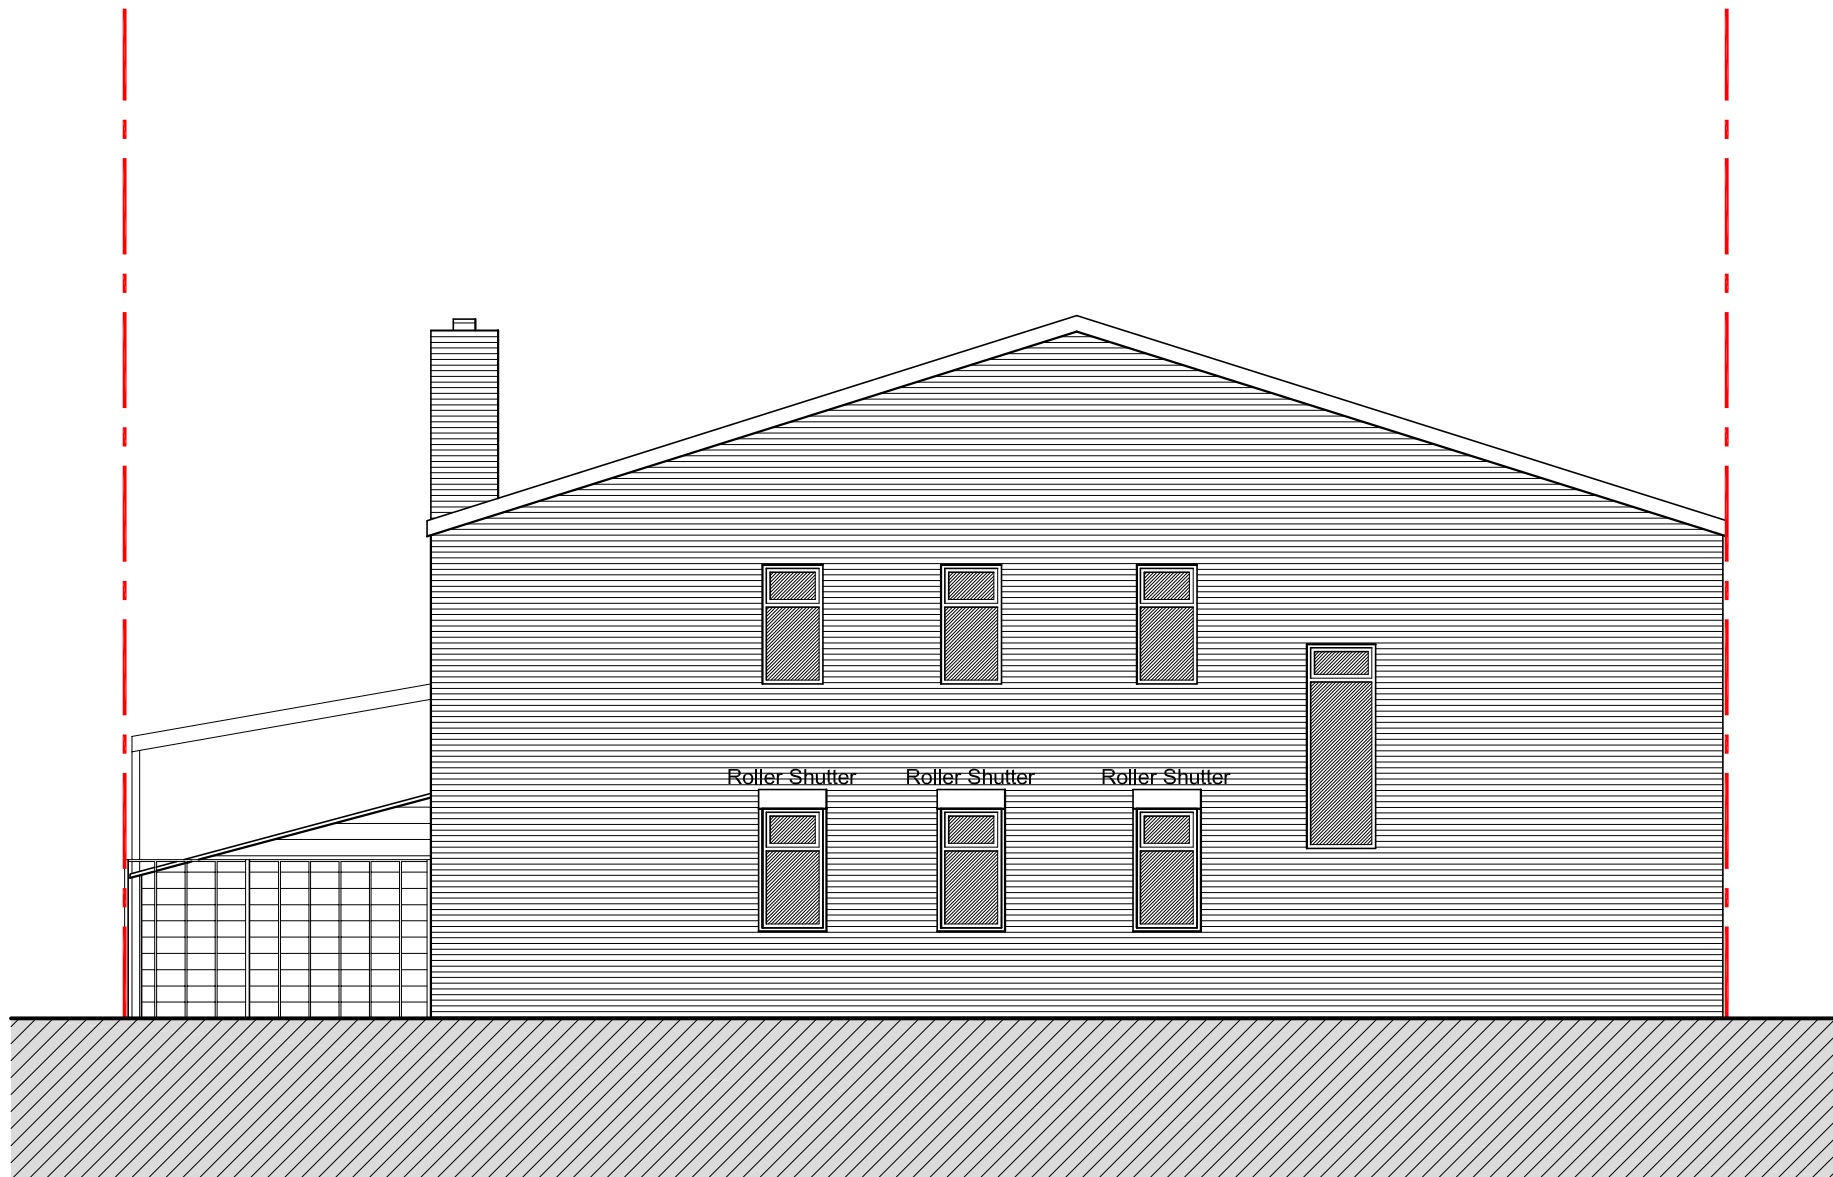

Proposed South Elevation (Unchanged) 1:100




Proposed Stocks Street East Elevation (Unchanged) 1:100



Existing South Elevation 1:100

Scale Bar 1:100

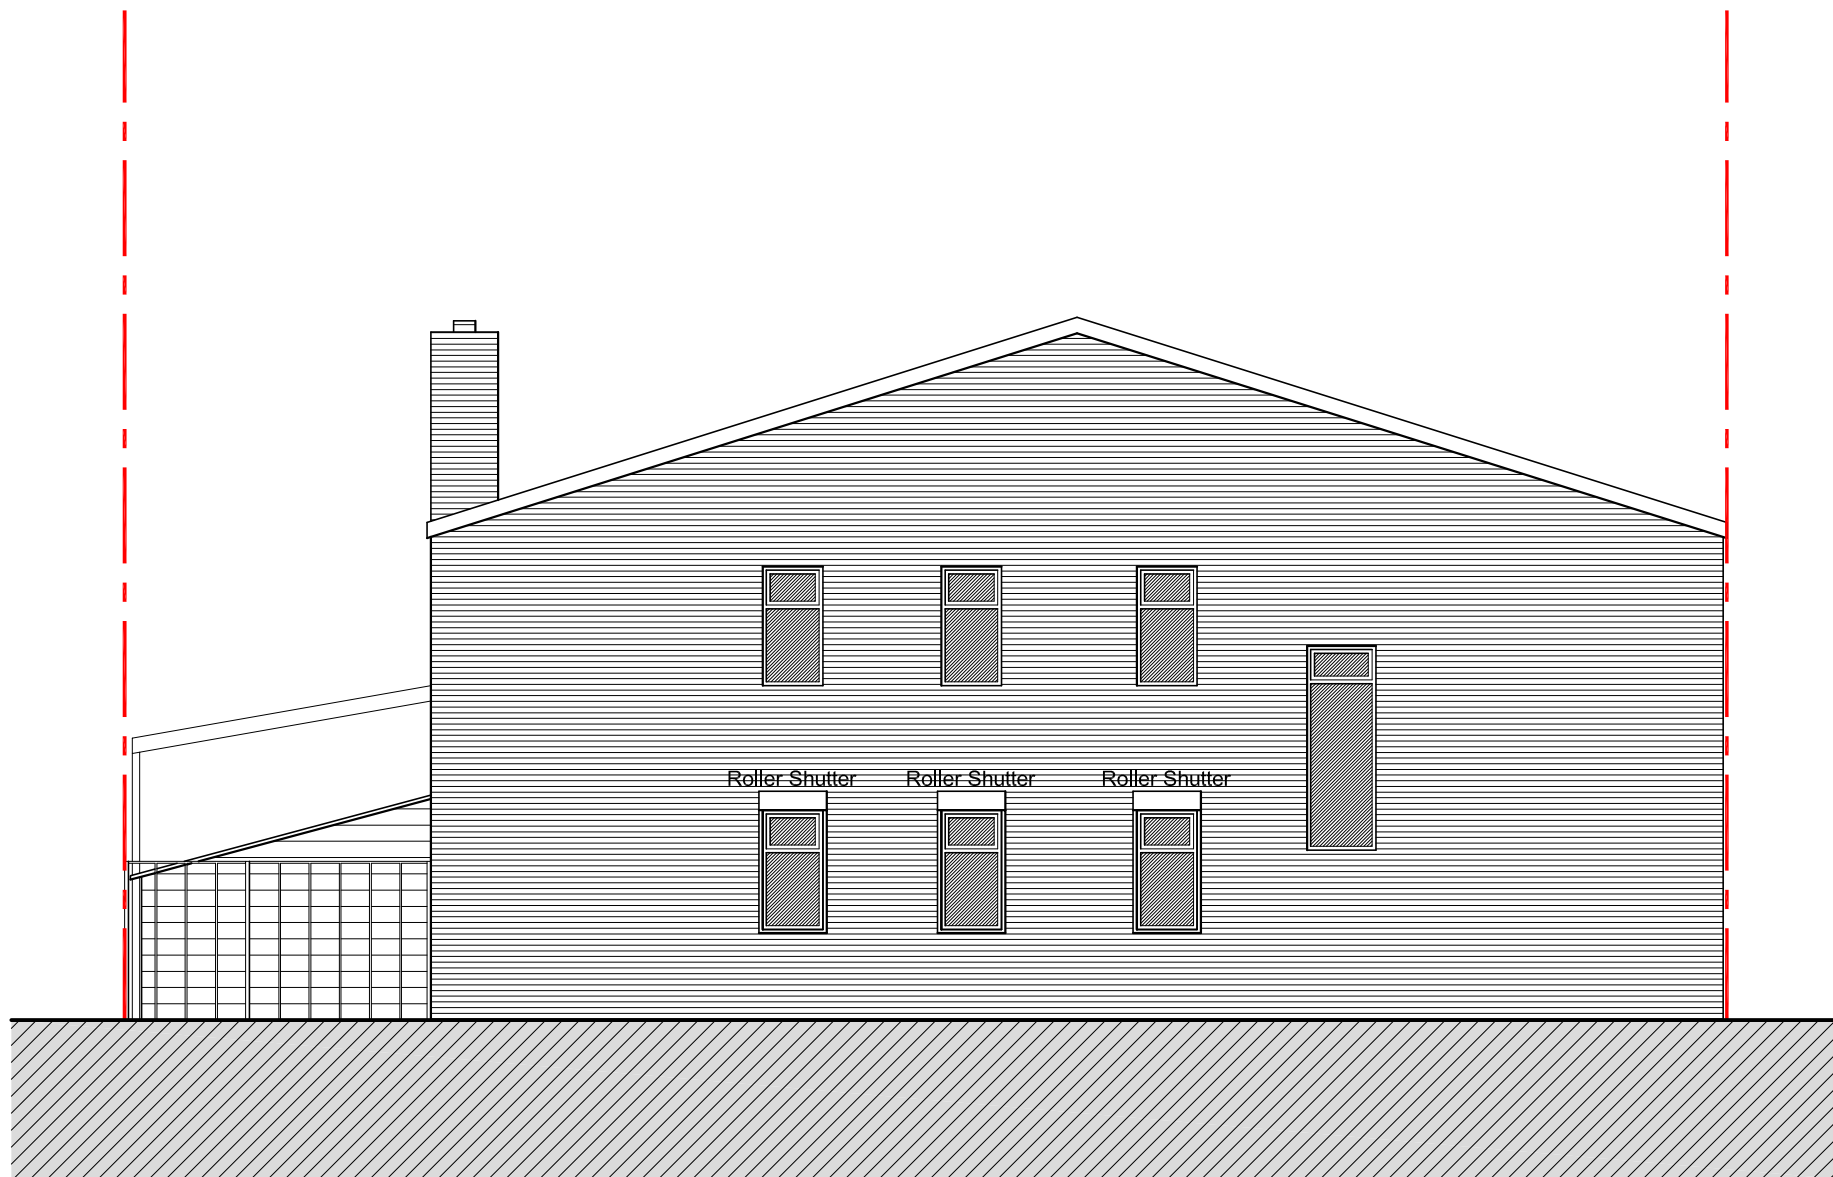

Existing Stocks Street East Elevation 1:100