
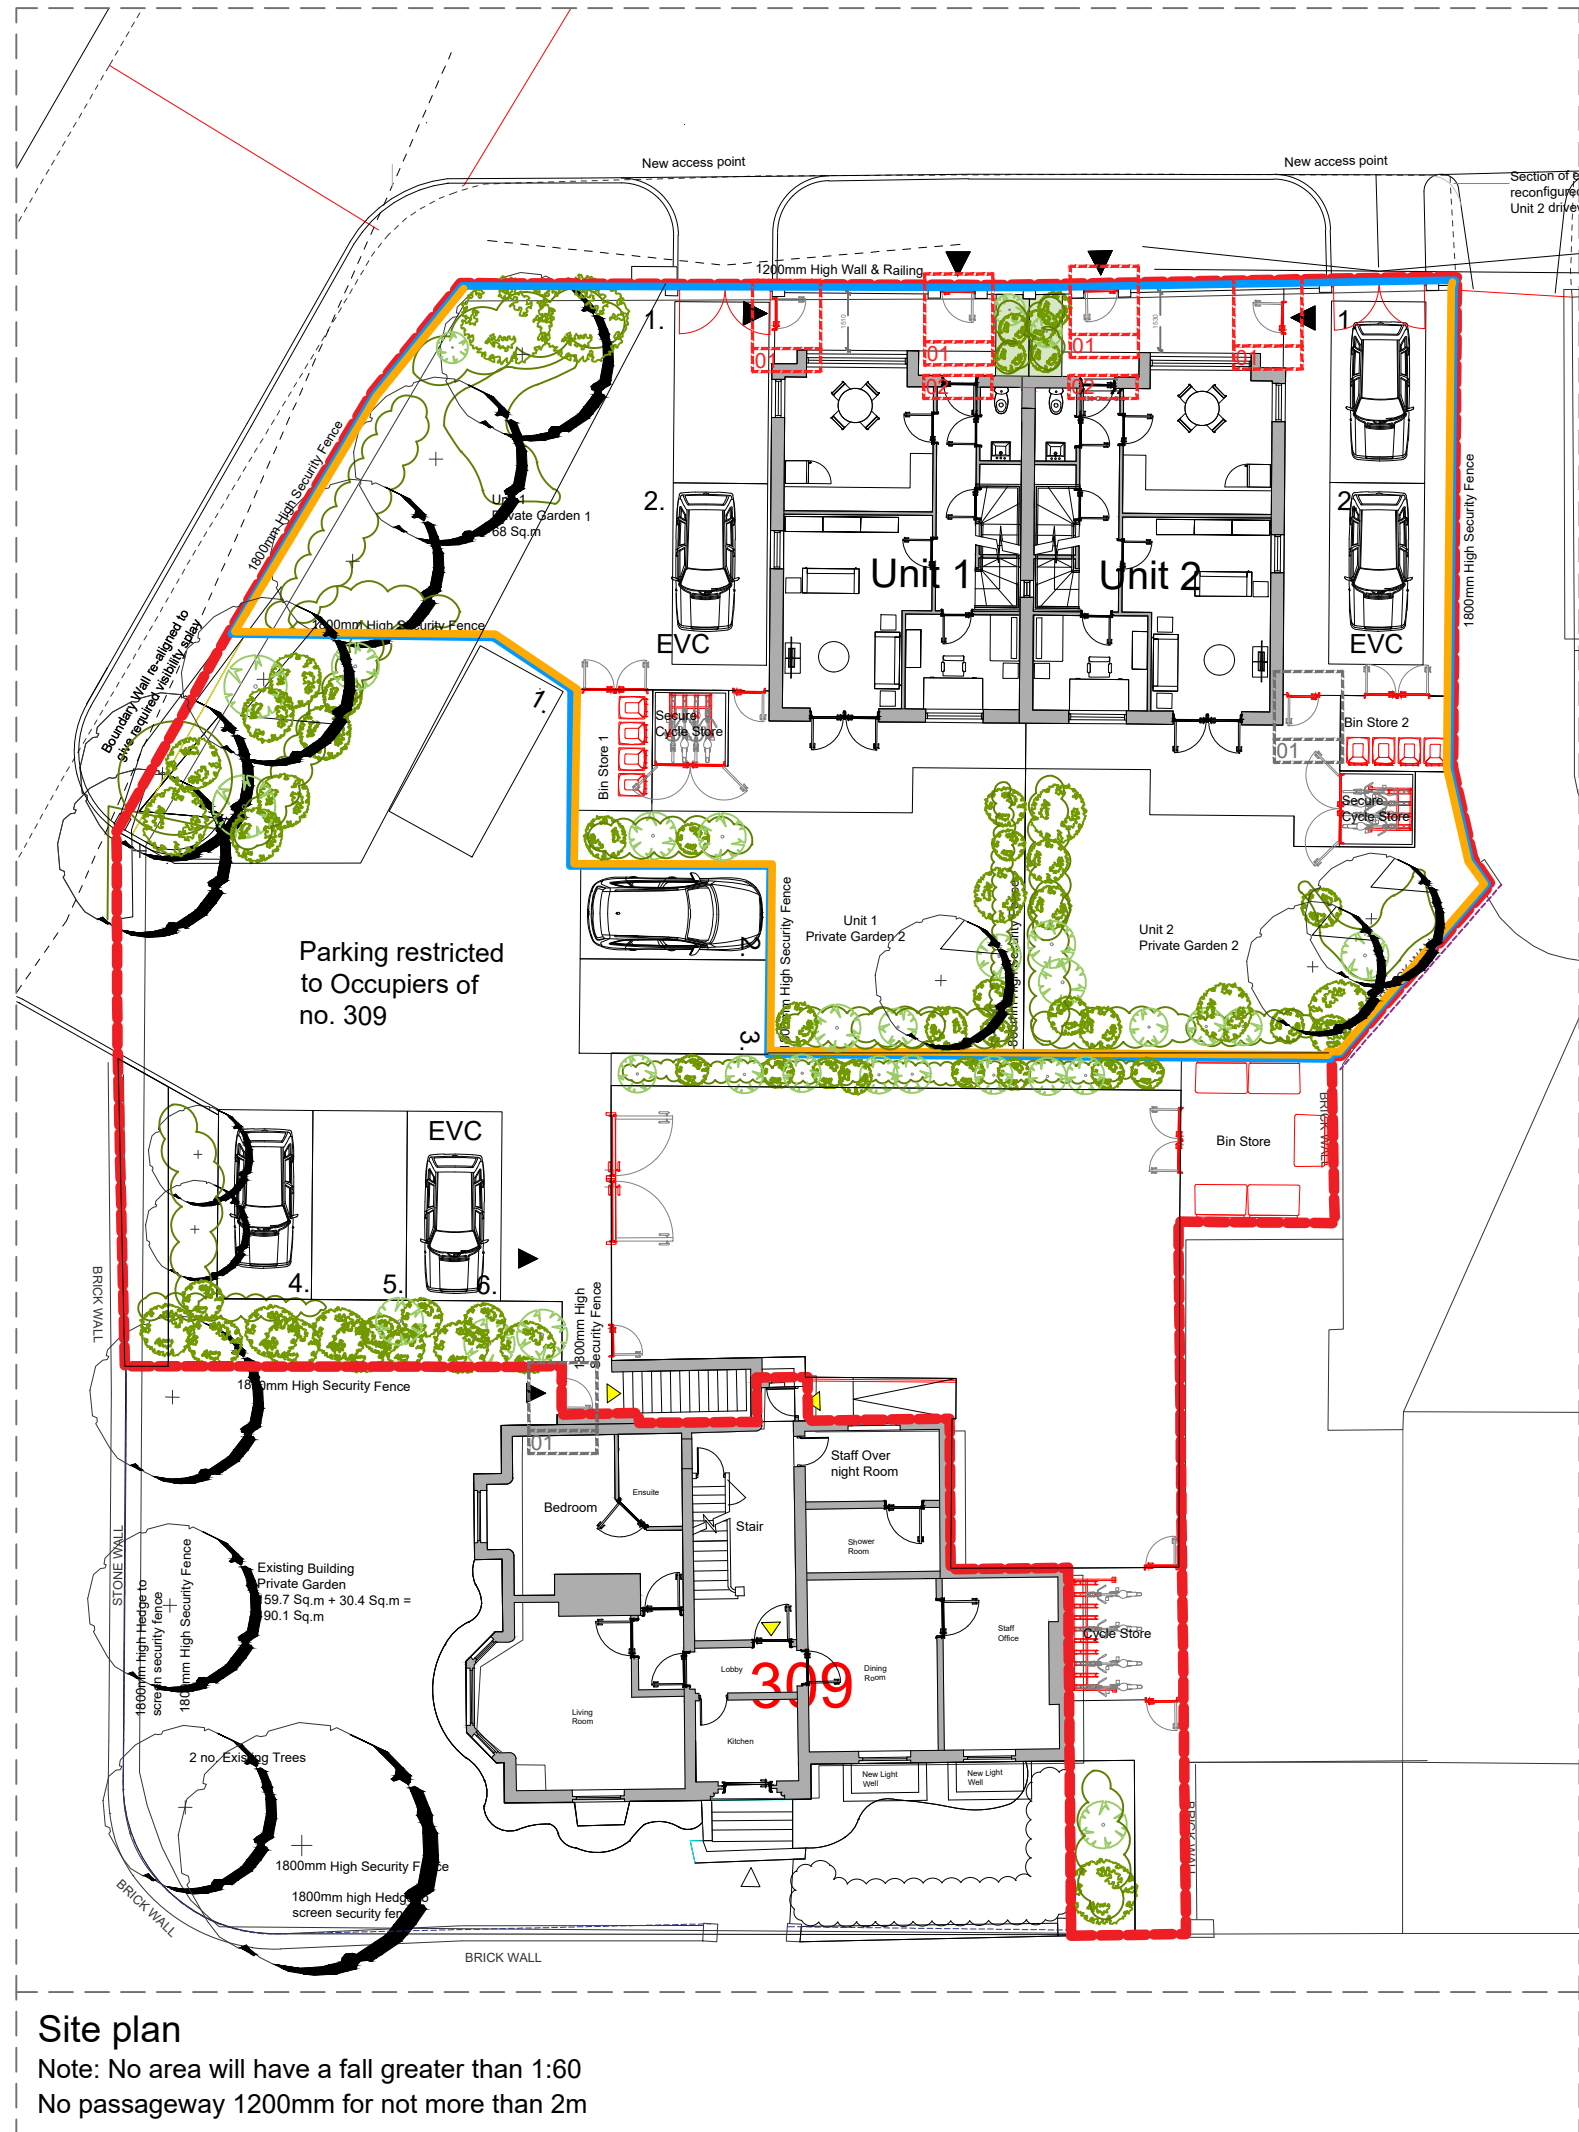
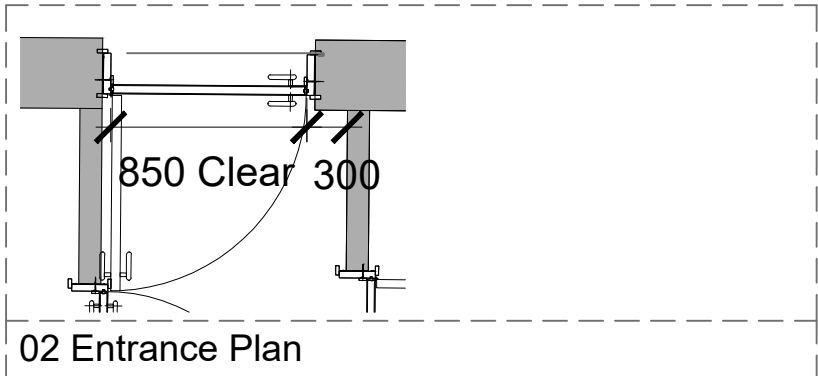
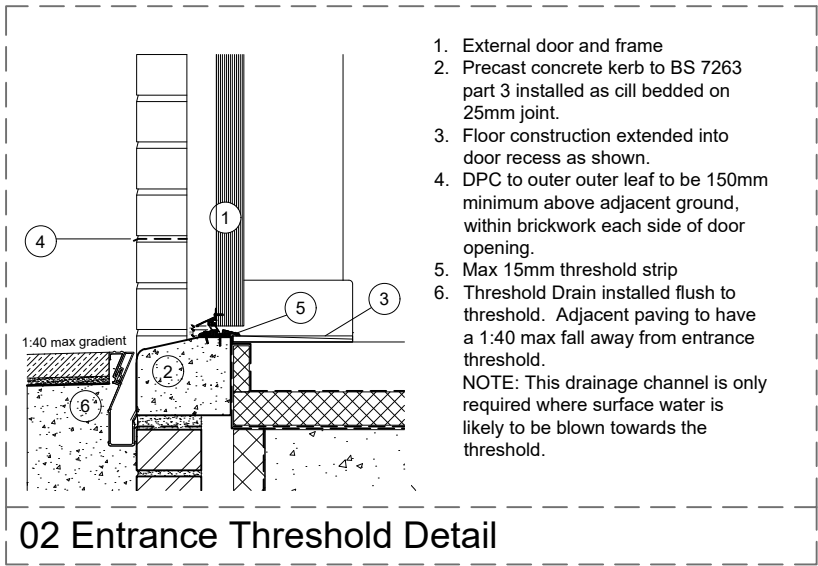


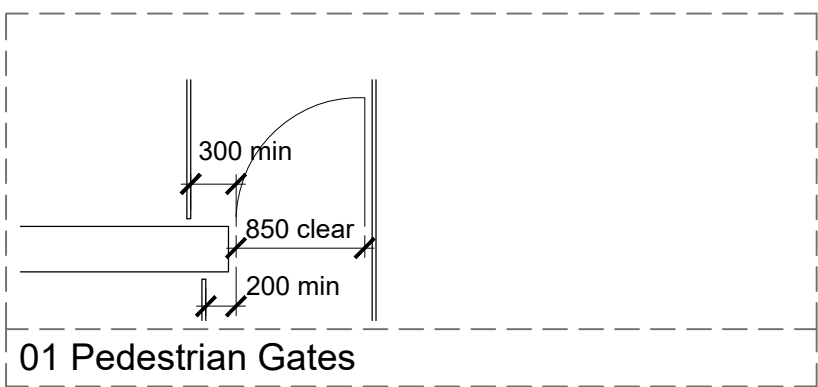

This drawing is for indicative representation only and should not be used for any purposes other than planning. Do not scale from, or use this drawing for construction.

The contractor is to complete the detailed design for the purpose of construction and building regulations approval.

The Structural Engineer to carry out full assessment of scheme and provide all calculations for building control approval prior to starting construction.

CDM REGULATIONS 2015. All current drawings and specifications for the project must be read in conjunction with the Designer's Hazard and Environment Assessment Record.

All intellectual property rights reserved.

18/03/2025	Updated following additional information request	B
29/11/2024	Updated following comments received 07/10/24	A
03/09/2024	First issue for planning	-
Date	Comment	Revision

Project Title			
Dickenson Road Manchester			
Drawing			
Access Details			
Purpose of Issue			
Planning			
Scale	Date	Drawing no.	Rev.
1:100@A3	03/09/2024	A2414_2001	B