


Do not scale from this drawing. Do not take measurements from the CAD base. Any discrepancies are to be reported to the architect for clarification.

All dimensions are to be checked on site prior to construction, manufacture of any components and ordering of materials and equipment.

All materials and workmanship to be in accordance with the current British Standards and codes of practice.

- Weepholes provided at minimum 450mm centres with at least 2 weepholes per window and Cavity tray returned around ends of cill

Note: All TSW and framing elements to S/E design and sizing. All proprietary elements to be installed in strict accordance with manufacturer's written instructions

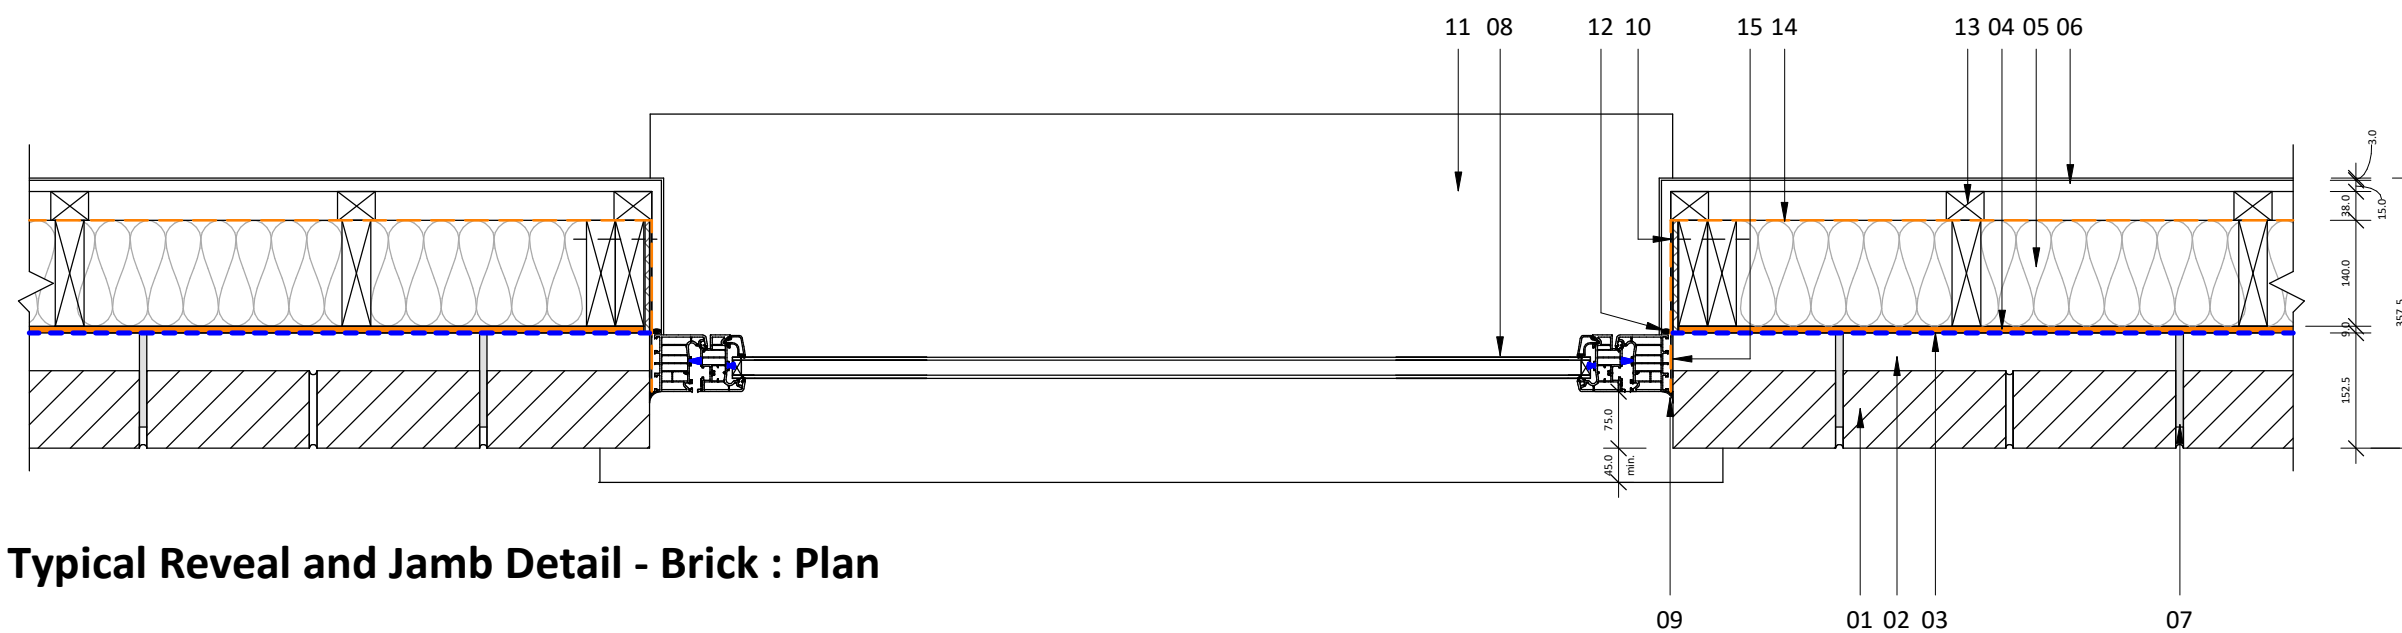

Typical Reveal and Jamb Detail - Brick : Plan

Typical Window Reveal Detail

Please note that this detail drawing is indicative and may be developed at Building Regulations design stage. This is for the purpose of planning officer review only.

Rev	Date	Int	Description
-----	------	-----	-------------



CLIENT:
Jigsaw Homes and John Southworth

PROJECT:
Domett Street, Manchester

DESCRIPTION:

Typical Window Detail

PURPOSE OF ISSUE:
Planning

DRAWN BY:	CHECKED	DATE:	SCALE @ A2:
JW	VS	15.06.21	1 : 10

JOB NO:	STATUS CODE:	DRAWING NO:	REV
3784	S2	112	

FILE IDENTIFIER:
DS-BTP-00-D-DR-A-3784_112

Elizabeth House 486 Didsbury Road Heaton Mersey Stockport SK4 3BS
0161 443 1221 info@bernardtaylor.co.uk www.btparchitects.co.uk