



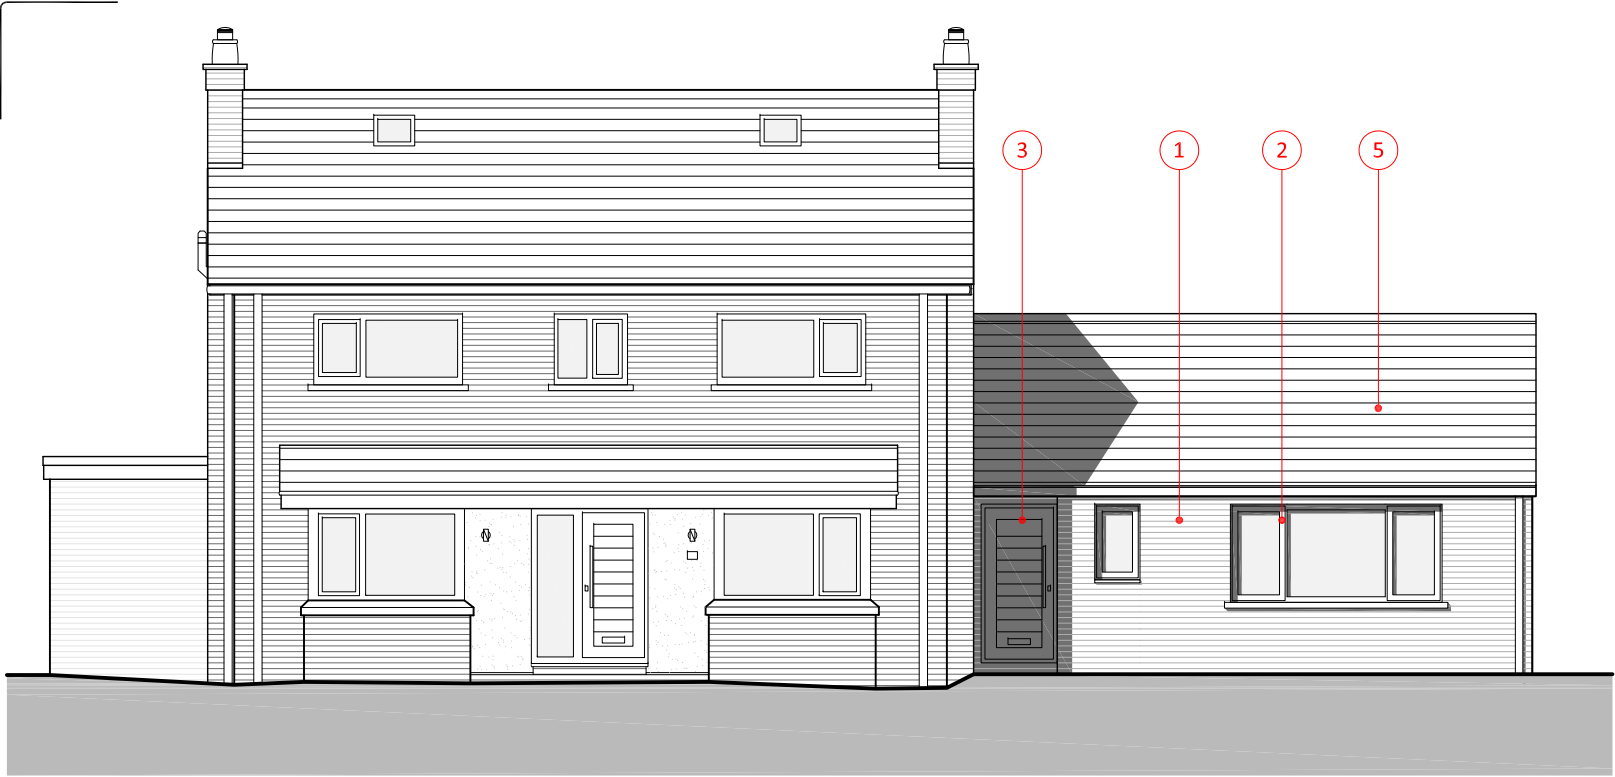


▼Datum +35.00

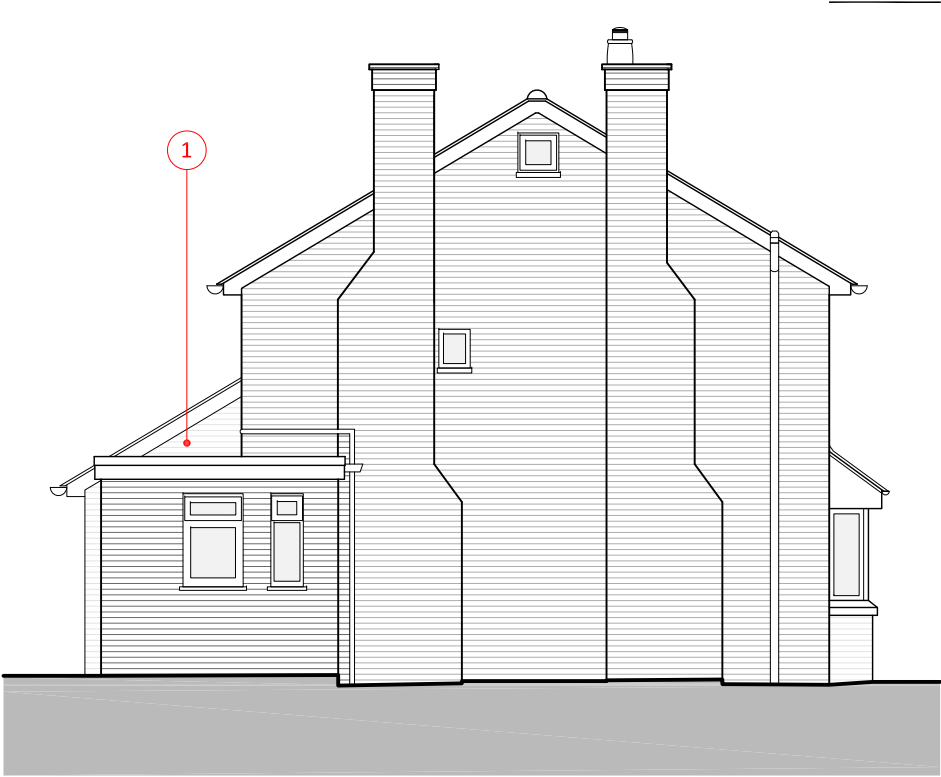


▼Datum +35.00

Materials (or similar to Local Authority approval)


- Walls
 - Facing brick, Red/Brown to match existing. (1)
- Windows
 - uPVC double glazed windows, white to match existing. (2)
- Doors
 - Composite Entrance door , Grey to match existing. (3)
 - uPVC double glazed door, white to match existing (4)
- Roof
 - Concrete roof tile, Blue/Black to match existing. (5)

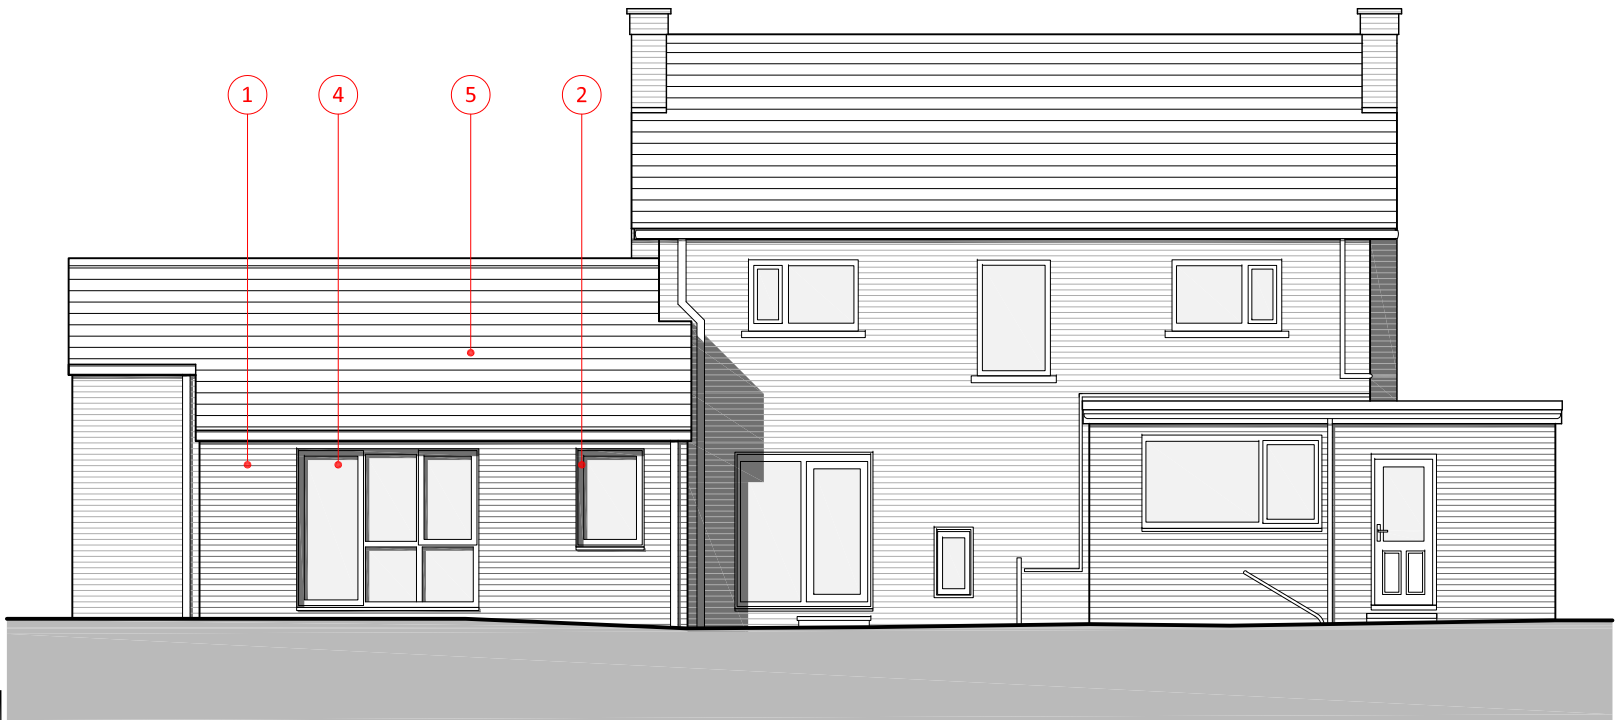

▼Datum +35.00

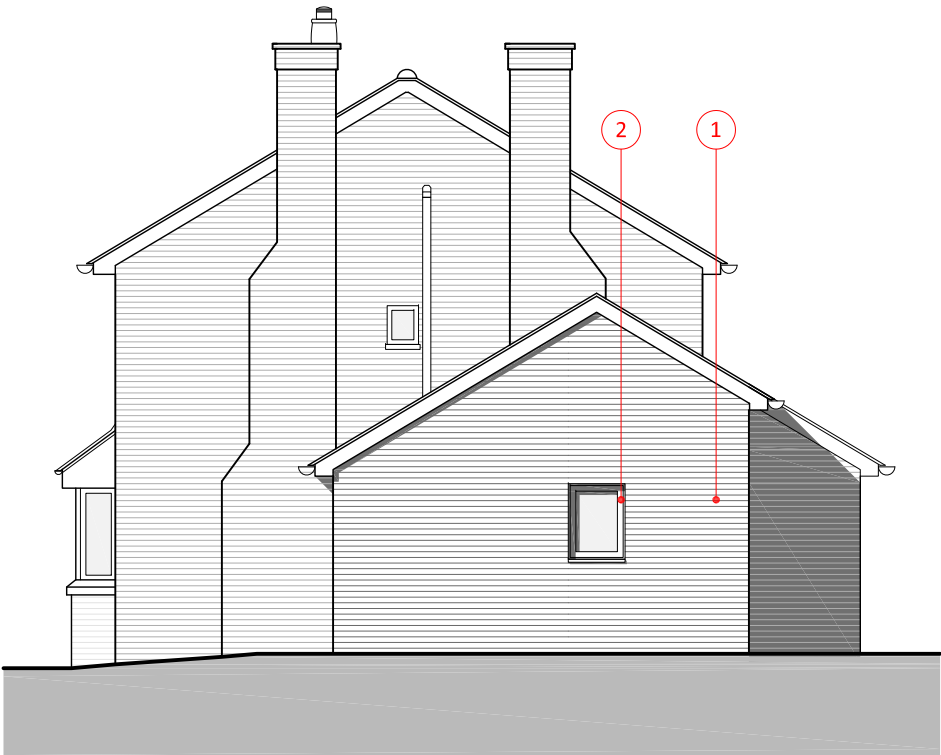

▼Datum +35.00

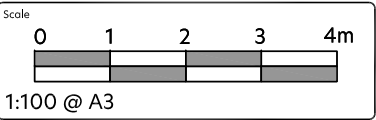

Notes

Figured dimensions are to be used in all case.

Dimensions should not be scaled from drawing unless for planning application purposes.

Land Registry and ownership boundaries are produced by Studio KMA using all reasonable endeavors. Studio KMA cannot be held responsible for scale discrepancies in plans supplied by others.

Any discrepancies in dimensions should be clarified with the Architect at the address below prior to commencement of the works.

No deviation from this drawing will be permitted without the prior written consent of the Architect.

This drawing is to be read in conjunction with all the relevant Mechanical and Electrical drawings.

This drawing is to be read in conjunction with the relevant Structural Engineer's drawings, structural calculations and recommendations.

This drawing is to be read in conjunction with the relevant Fire Safety Strategy drawings.

Please note that the use of any quantification data is done so at the users own risk.

This drawing is the copyright of Studio KMA and to be returned to the Architect on completion of the contract. The drawing should not be reproduced without the written permission of Studio KMA.

Revision Notes				
Rev	Date	Revision Description	Drawn	Checked
P1	21.02.25	Initial Issue	RH	LM



Project Name

Northenden
Netherwood Road

Drawing Title

Proposed
Elevations

Drawing Number

NNR-KMA-XX-XX-DR-A-7006

Project Number	Status	Revision
T1274	A3 Planning	P1

Drawn by	Authorised by	Date
RH	LM	21.02.25

Studio KMA

Clarence Arcade | Stamford Street | Ashton-under-Lyne | OL6 7PT
T: 01457 873163
E: info@studiokma.co.uk www.studiokma.co.uk