



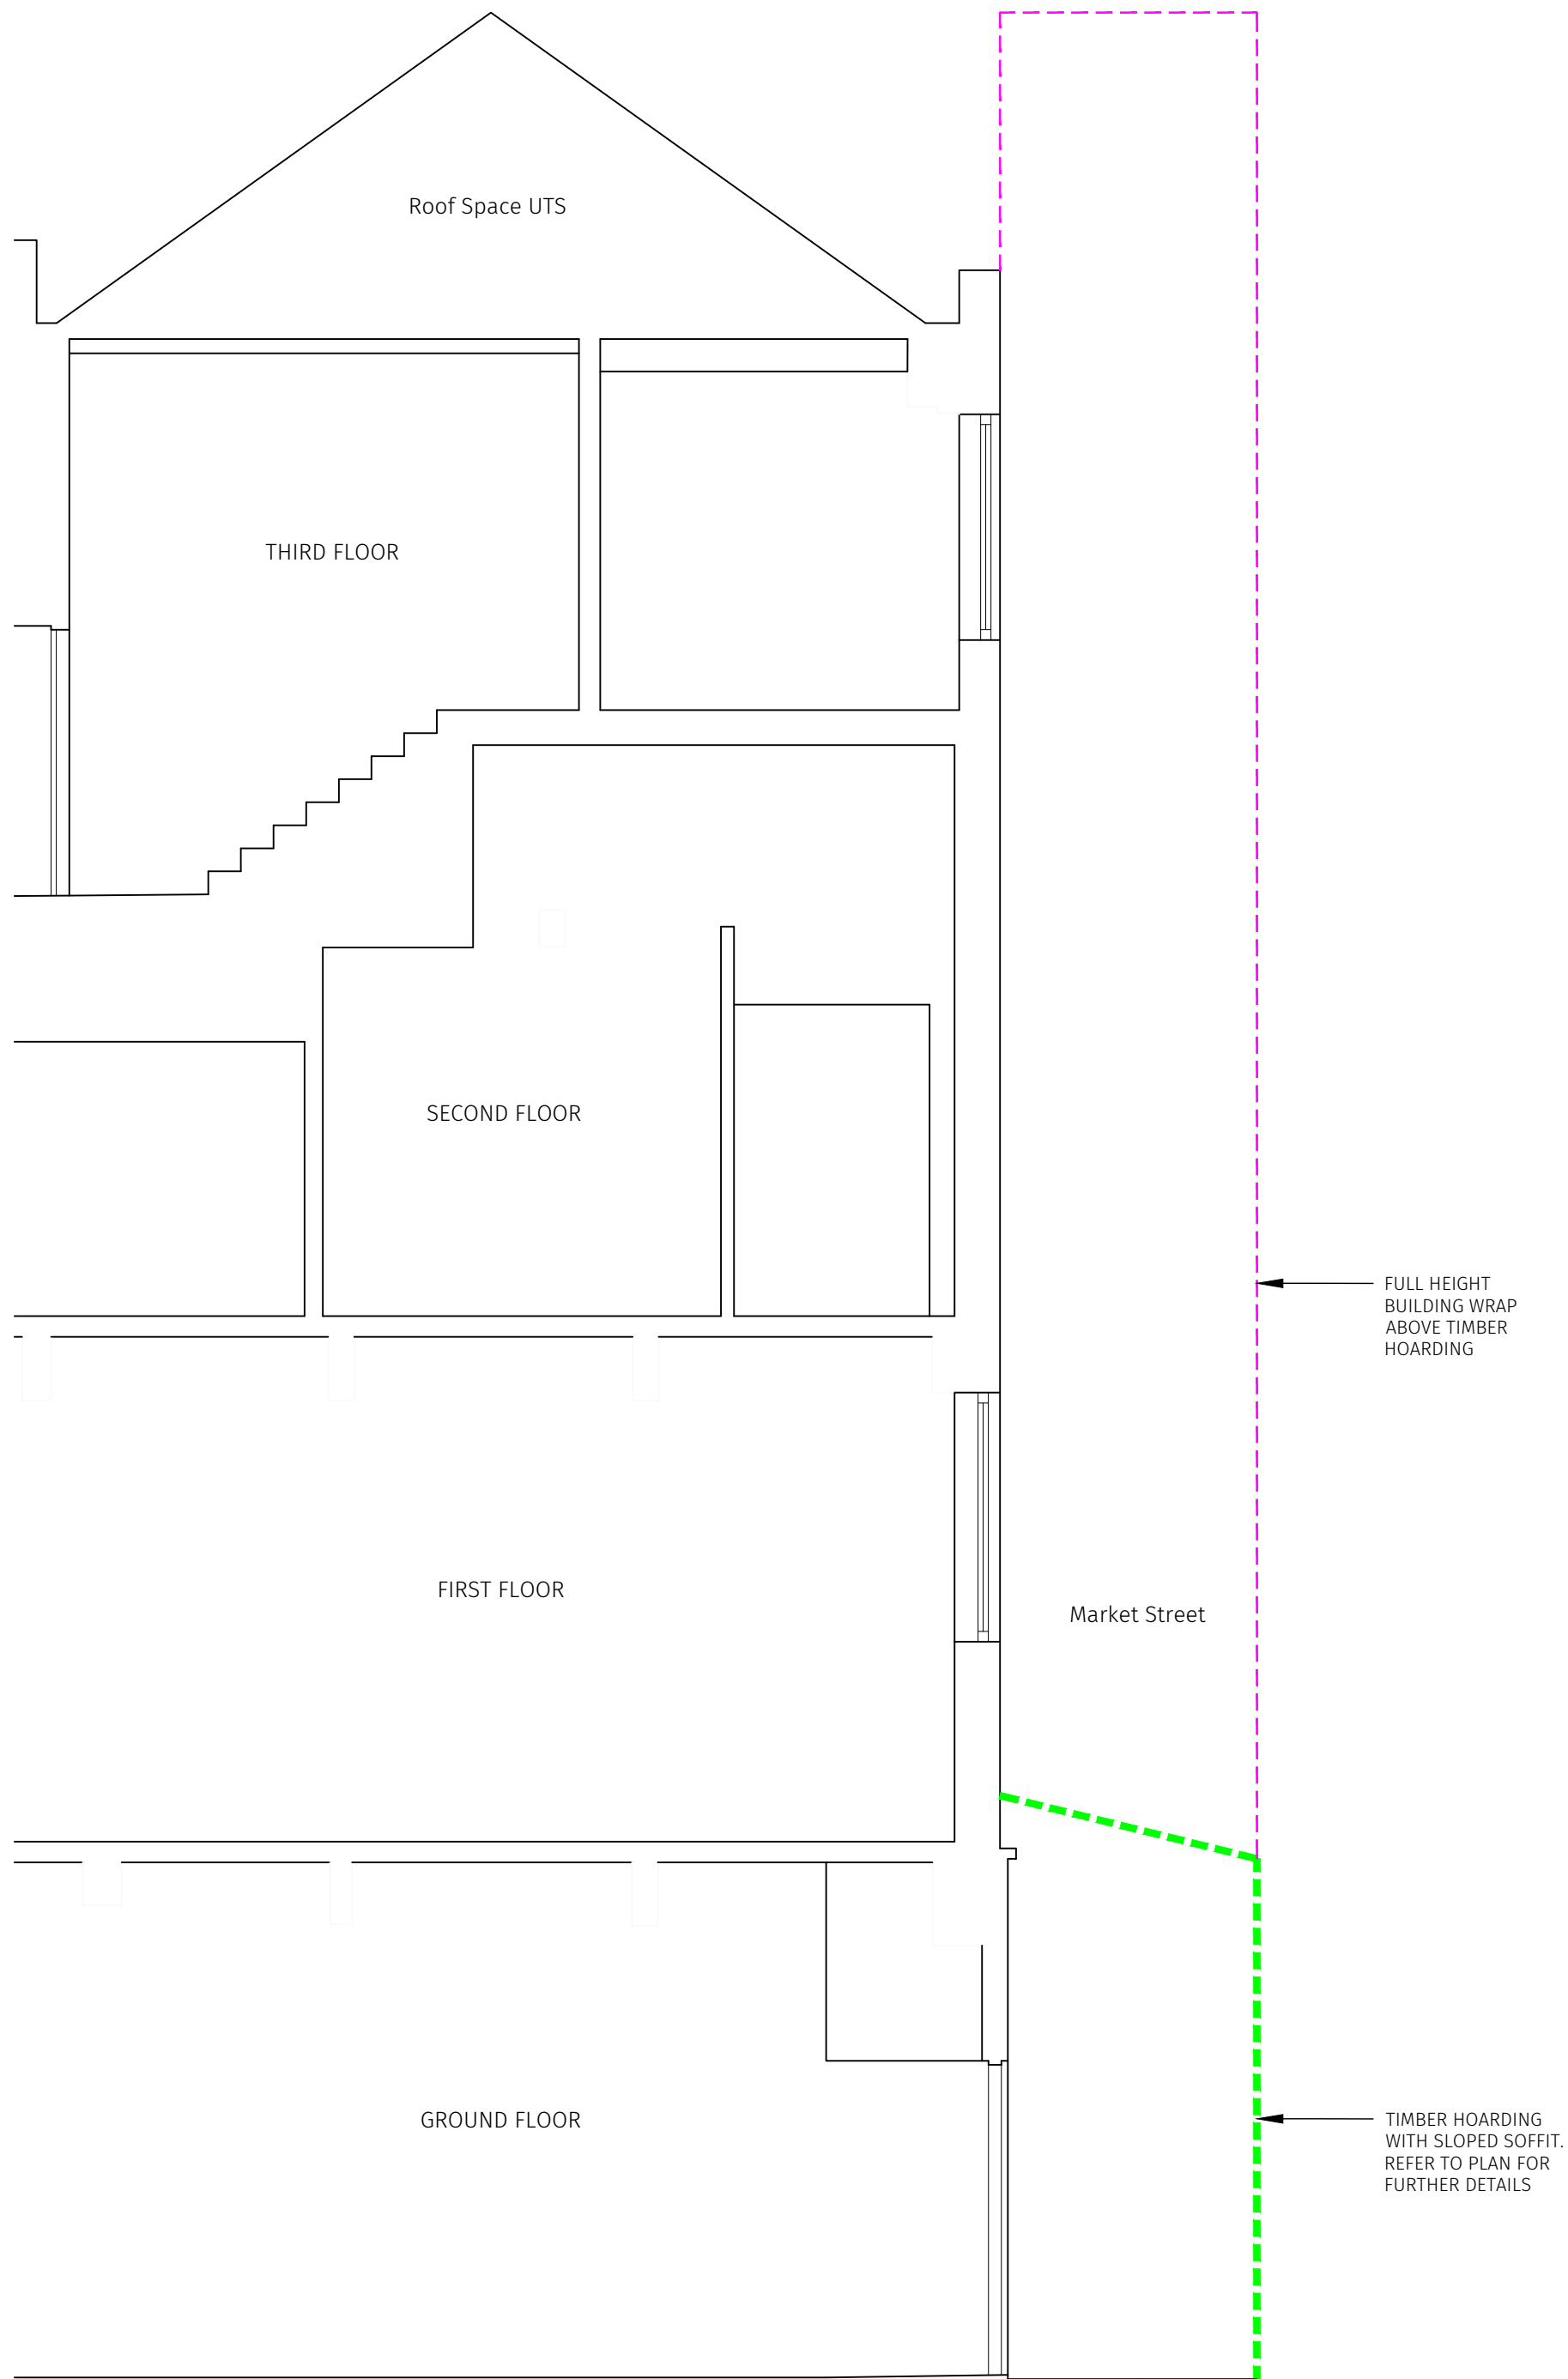

01 | Proposed Hoarding Section
SCALE:1:50



02 | Proposed Hoarding Elevation
SCALE:1:50

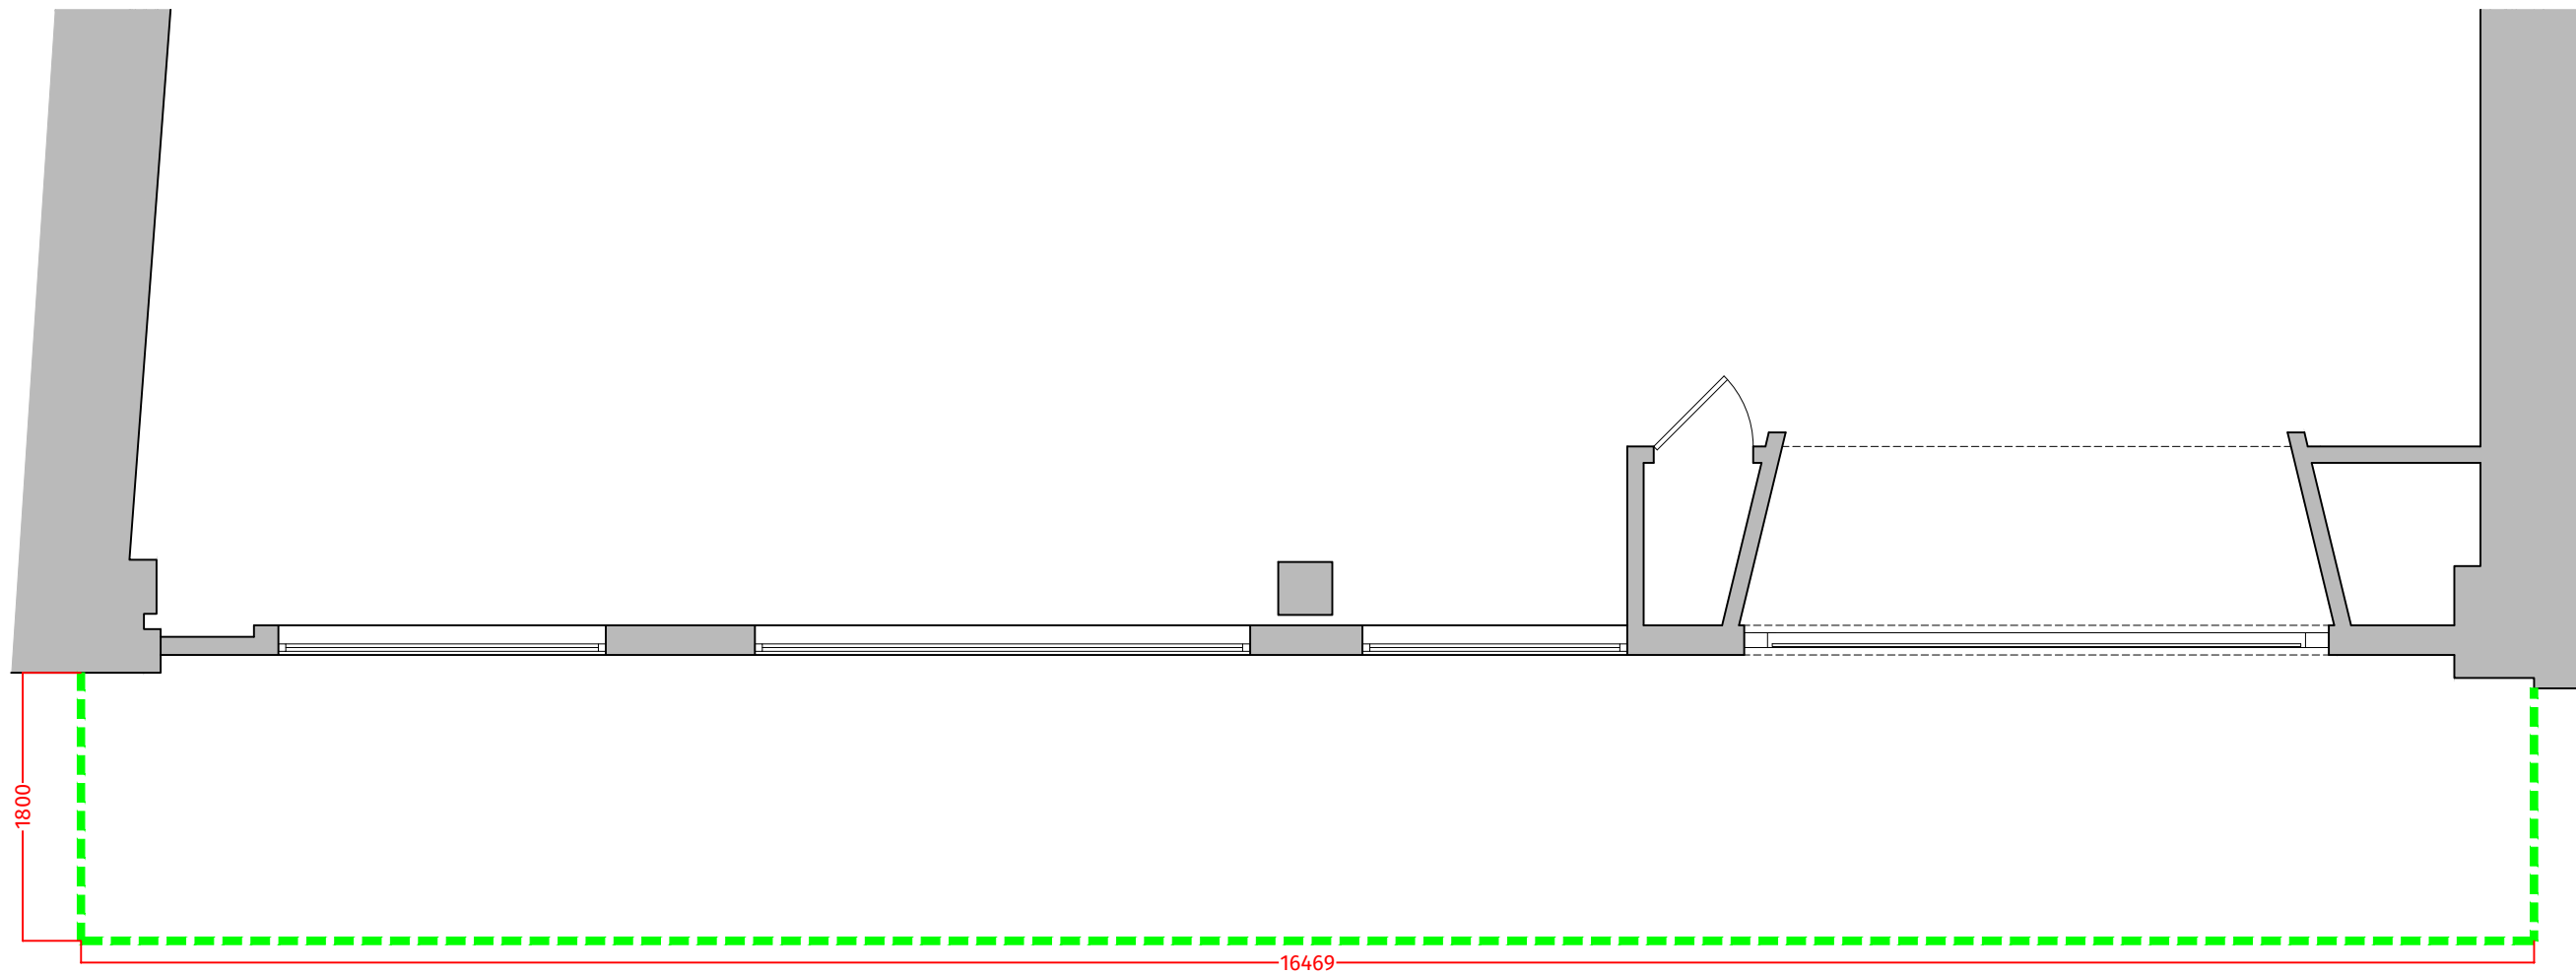

03 | Proposed Hoarding Plan
SCALE:1:50

GENERAL NOTES

All work to be carried out in strict accordance with the current Building Regulations and its latest amendments, and to the complete satisfaction of the Local Authorities Building Control.


Contractors are responsible for complying with all relevant BS etc., and check that Building Control and Environmental Health Departments are satisfied with the scope and content of all work on completion and obtain any necessary certificates.

All existing construction levels and dimensions to be checked prior to construction, especially where new construction levels and dimensions are to match existing.

All site dimensions and site levels must be checked on site.

This drawing must not be used for construction unless issued for construction.

This drawing should be read in conjunction with all relevant Engineer's and specialist drawings.

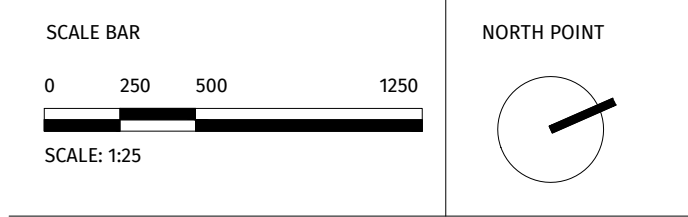

P01	21.02.25	First Issue	AT	BV
REV	DATE	DESCRIPTION	DR	CH

INFORMATION

DB3

LONDON

First Floor, 20-25 Gresham House Yard, London, EC1A 4JT
T: 020 7689 1434 www.db3group.com



PROJECT
Adidas BCS Manchester
52-56 Market Street M11PW

TITLE
Proposed Hoarding Details

CREATION DATE February 2025	SCALE @ AT 1:50	DRN AT	CHK BV	APP SW	SUIT S3
SHEET NO. 18186 - DB3 - B01 - ZZ - DR - A - 90004	REVISION P01				

© COPYRIGHT: ALL RIGHTS RESERVED.
THIS DRAWING MUST BE USED IN CONSTRUCTION WITH ALL OTHER RELEVANT DRAWINGS AND INFORMATION.
ANY DISCREPANCIES MUST BE REPORTED TO SANITORIES IMMEDIATELY.
THIS DRAWING OR INFORMATION MUST NOT BE USED FOR CONSTRUCTION UNLESS EXPRESSLY ISSUED FOR CONSTRUCTION.

DO NOT SCALE FROM THIS DRAWING. WORK ONLY TO THE PRINTED DIMENSIONS.