
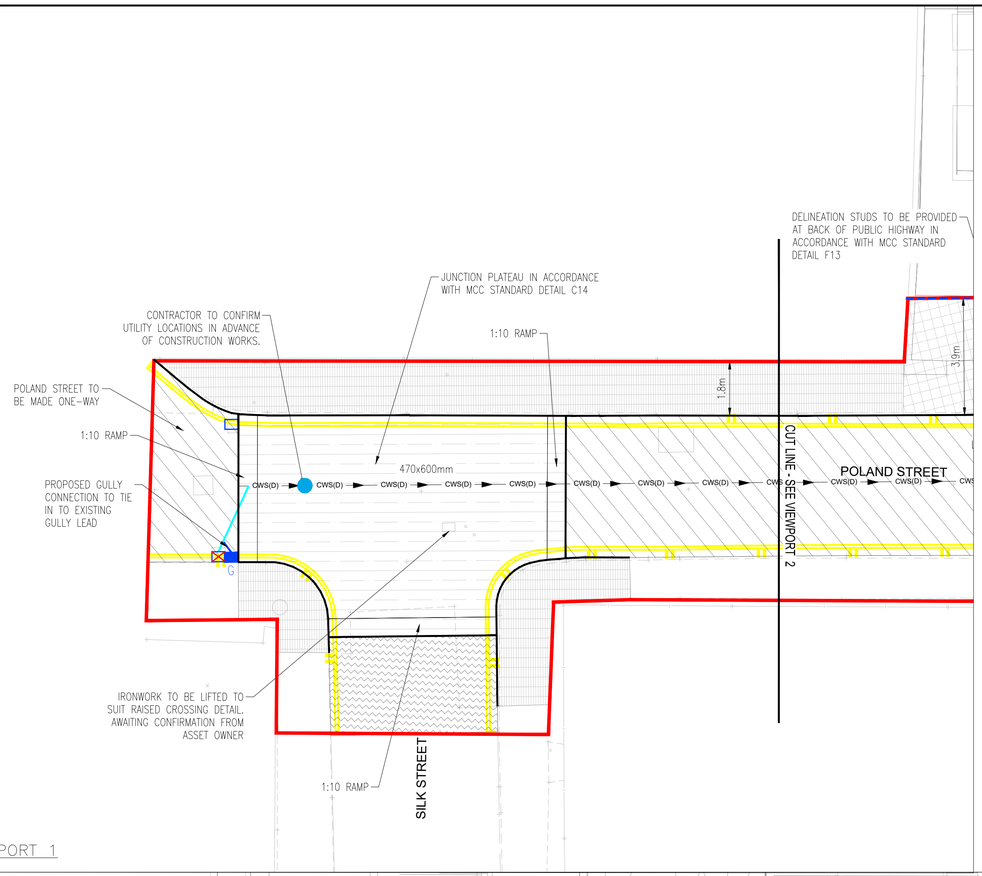


VIEWPORT 1

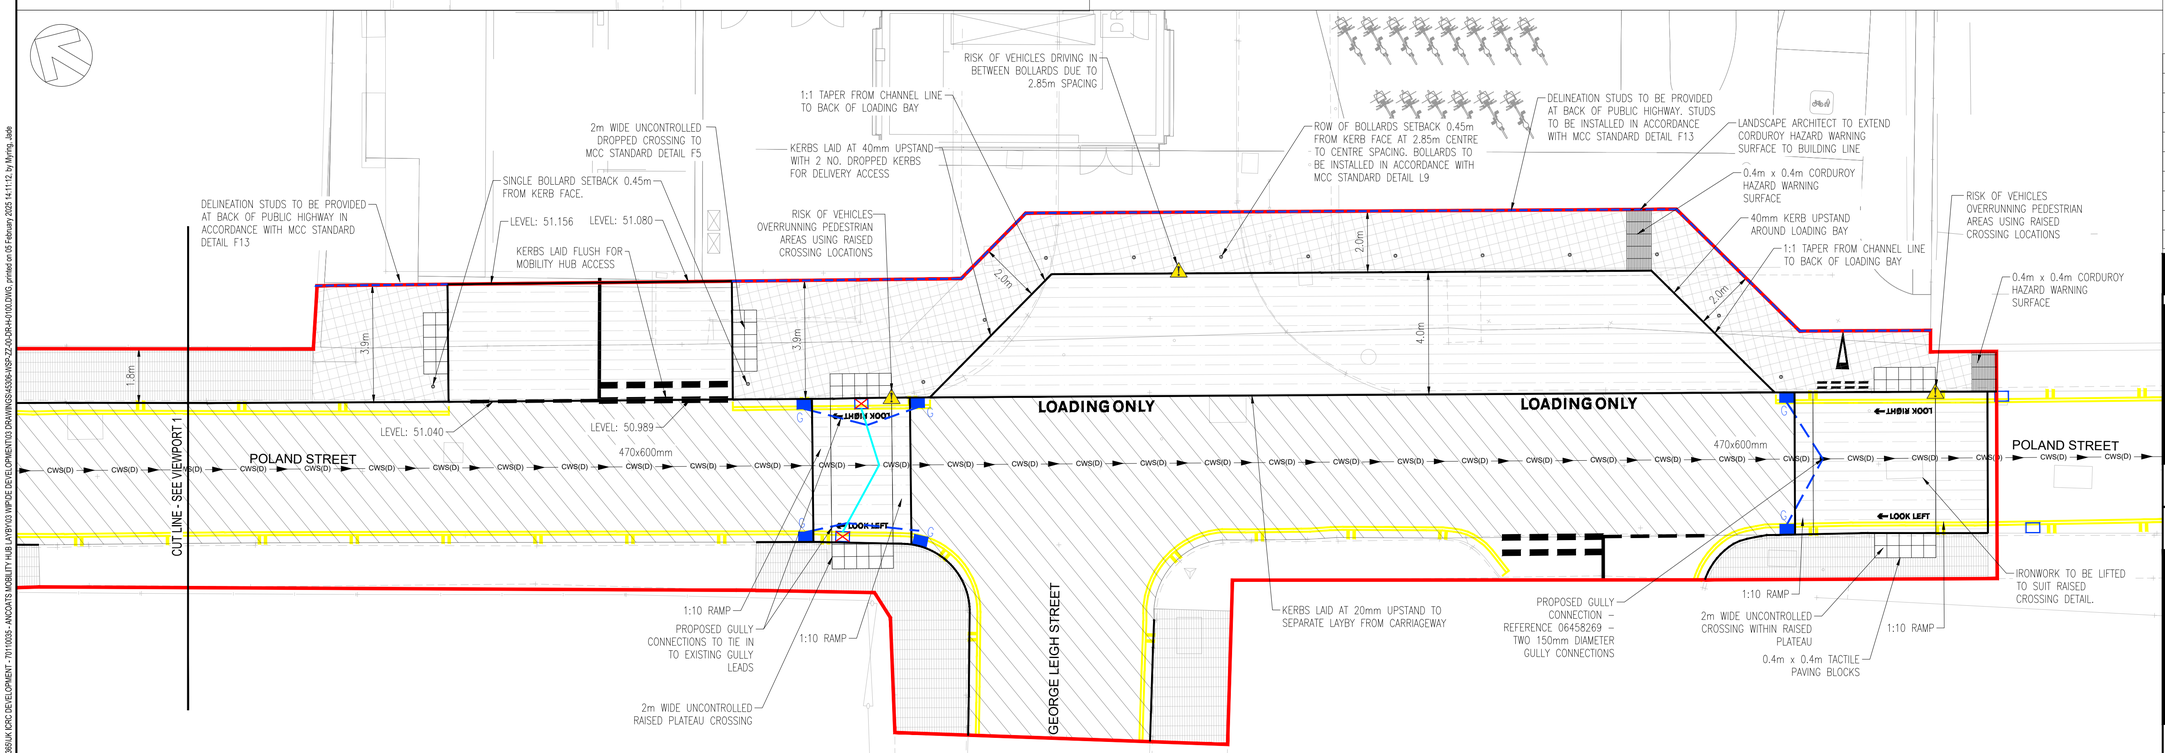

VIEWPORT 2

KEY

DO NOT SCALE

- SECTION 278 BOUNDARY
- PROPOSED KERB / EDGING
- PROPOSED YORKSTONE FLAGS – P1
- PROPOSED GRANITE SETTS – P2
- PROPOSED CARRIAGEWAY RESURFACING – P3
- PROPOSED FOOTWAY RESURFACING – P4
- PROPOSED FULL DEPTH CARRIAGEWAY CONSTRUCTION – P6
- GRANITE BLISTER HAZARD PAVING
- PROPOSED GRANITE CORDUROY CYCLEWAY HAZARD PAVING
- EXISTING GULLY TO BE RETAINED
- EXISTING GULLY TO BE REMOVED
- PROPOSED GULLY IN ACCORDANCE WITH MCC STANDARD DETAIL D12
- PROPOSED BOLLARDS IN ACCORDANCE WITH MCC STANDARD DETAIL L9
- INDICATIVE LOCATION OF EXISTING GULLY CONNECTION
- EXISTING COMBINED WATER SEWER (470x600mm)

NOTES

1. ALL DIMENSIONS ARE IN METERS UNLESS OTHERWISE STATED.
2. FOR ADOPTED MATERIALS SCHEDULE REFER TO PLANIT DOCUMENT 2522-ID-008-00.
3. ALL EXISTING GULLY CONNECTIONS ARE TO BE PROVEN AND CLEANED PRIOR TO UNDERTAKING ANY INTRUSIVE DRAINAGE WORKS.
4. THE HIGHWAY AUTHORITY IS MANCHESTER CITY COUNCIL.
5. LANDSCAPE ARCHITECT WORKS TO TIE INTO SURFACE FINISHING AT THE SECTION 278 BOUNDARY.
6. BOLLARDS TO BE INSTALLED IN ACCORDANCE WITH MCC STANDARD DETAIL L9.

RESIDUAL RISK SYMBOLS:

- INDICATES A RESIDUAL RISK REQUIRING A COMPULSORY ACTION
- INDICATES A RESIDUAL RISK FOR INFORMATION.
- INDICATES A RESIDUAL RISK REQUIRING A PROHIBITIVE ACTION.
- INDICATES A RESIDUAL RISK AS A WARNING.

REV	DATE	BY	DESCRIPTION	CHK	APP
C02	03/02/2025	JEM	AS DESIGNED	EJ	SW
C01	24/10/2024	CMC	ISSUED FOR CONSTRUCTION	EJ	SW
P07	16/10/2024	EJ	GULLY CONNECTION REFERENCE NUMBER ADDED	SW	SW
P06	04/10/2024	KC	GULLY CONNECTION AMENDED	EJ	SW
P05	06/08/2024	KC	UPDATED TO SUIT MCC & RSA COMMENTS	EJ	SW
P04	03/05/2024	KC	UPDATED TO SUIT MCC COMMENTS	EJ	SW
P03	19/01/2024	PS	EXTENT OF WORK UPDATED	EJ	SW
P02	22/11/2023	EJ	UPDATED TO SUIT ARCHITECTS COMMENTS	SW	SW
P01	25/10/2023	EJ	FIRST ISSUE	SW	SW

DRAWING STATUS: AS DESIGNED

wsp
8 First Street, Manchester, M15 4GU, UK
T+ 44 (0) 161 200 5000
wsp.com

CLIENT: BOWMER & KIRKLAND

ARCHITECT: BUTTRESS / PLANIT

SITE/PROJECT: ANCOATS MOBILITY HUB

TITLE: SECTION 278 WORKS GENERAL ARRANGEMENT

SCALE @ A1:	CHECKED:	APPROVED:
1:100	DW	DW

PROJECT NO:	DESIGNED:	DRAWN:	DATE:
70110035	EJ	EJ	Feb 25

DRAWING No: 45306-WSP-ZZ-00-DR-H-0100 REV: C02

© WSP UK Ltd

File name: C:\USERS\UKJEM011\WSP OSSIUK ICRC DEVELOPMENT - 70110035 - ANCOATS MOBILITY HUB LAYBY\03 WIP\DIE DEVELOPMENT\03 DRAWINGS\45306-WSP-ZZ-DR-DR-H-0100.DWG, printed on 05 February 2025 14:11:12, by Myrrna, Jade