




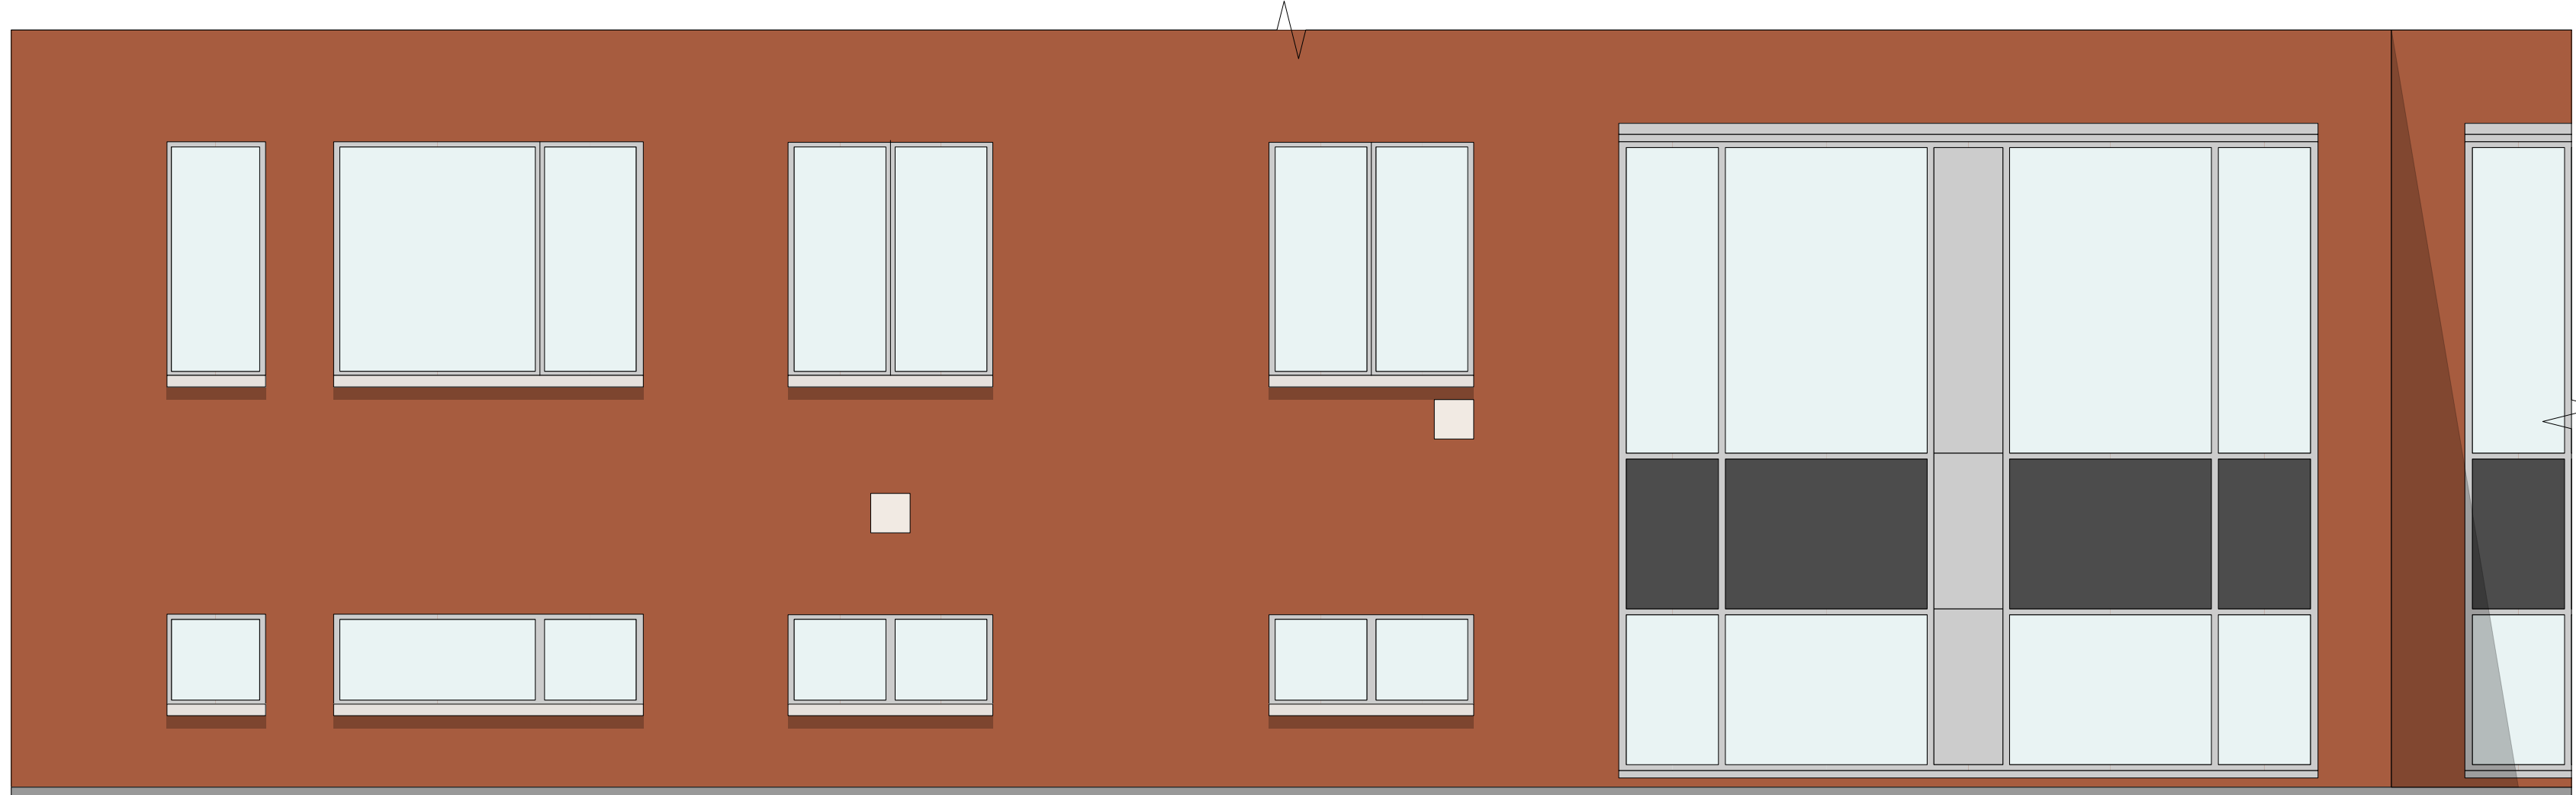

1 ARTILLERY ST FACADE - EXISTING  
Scale: 1:50

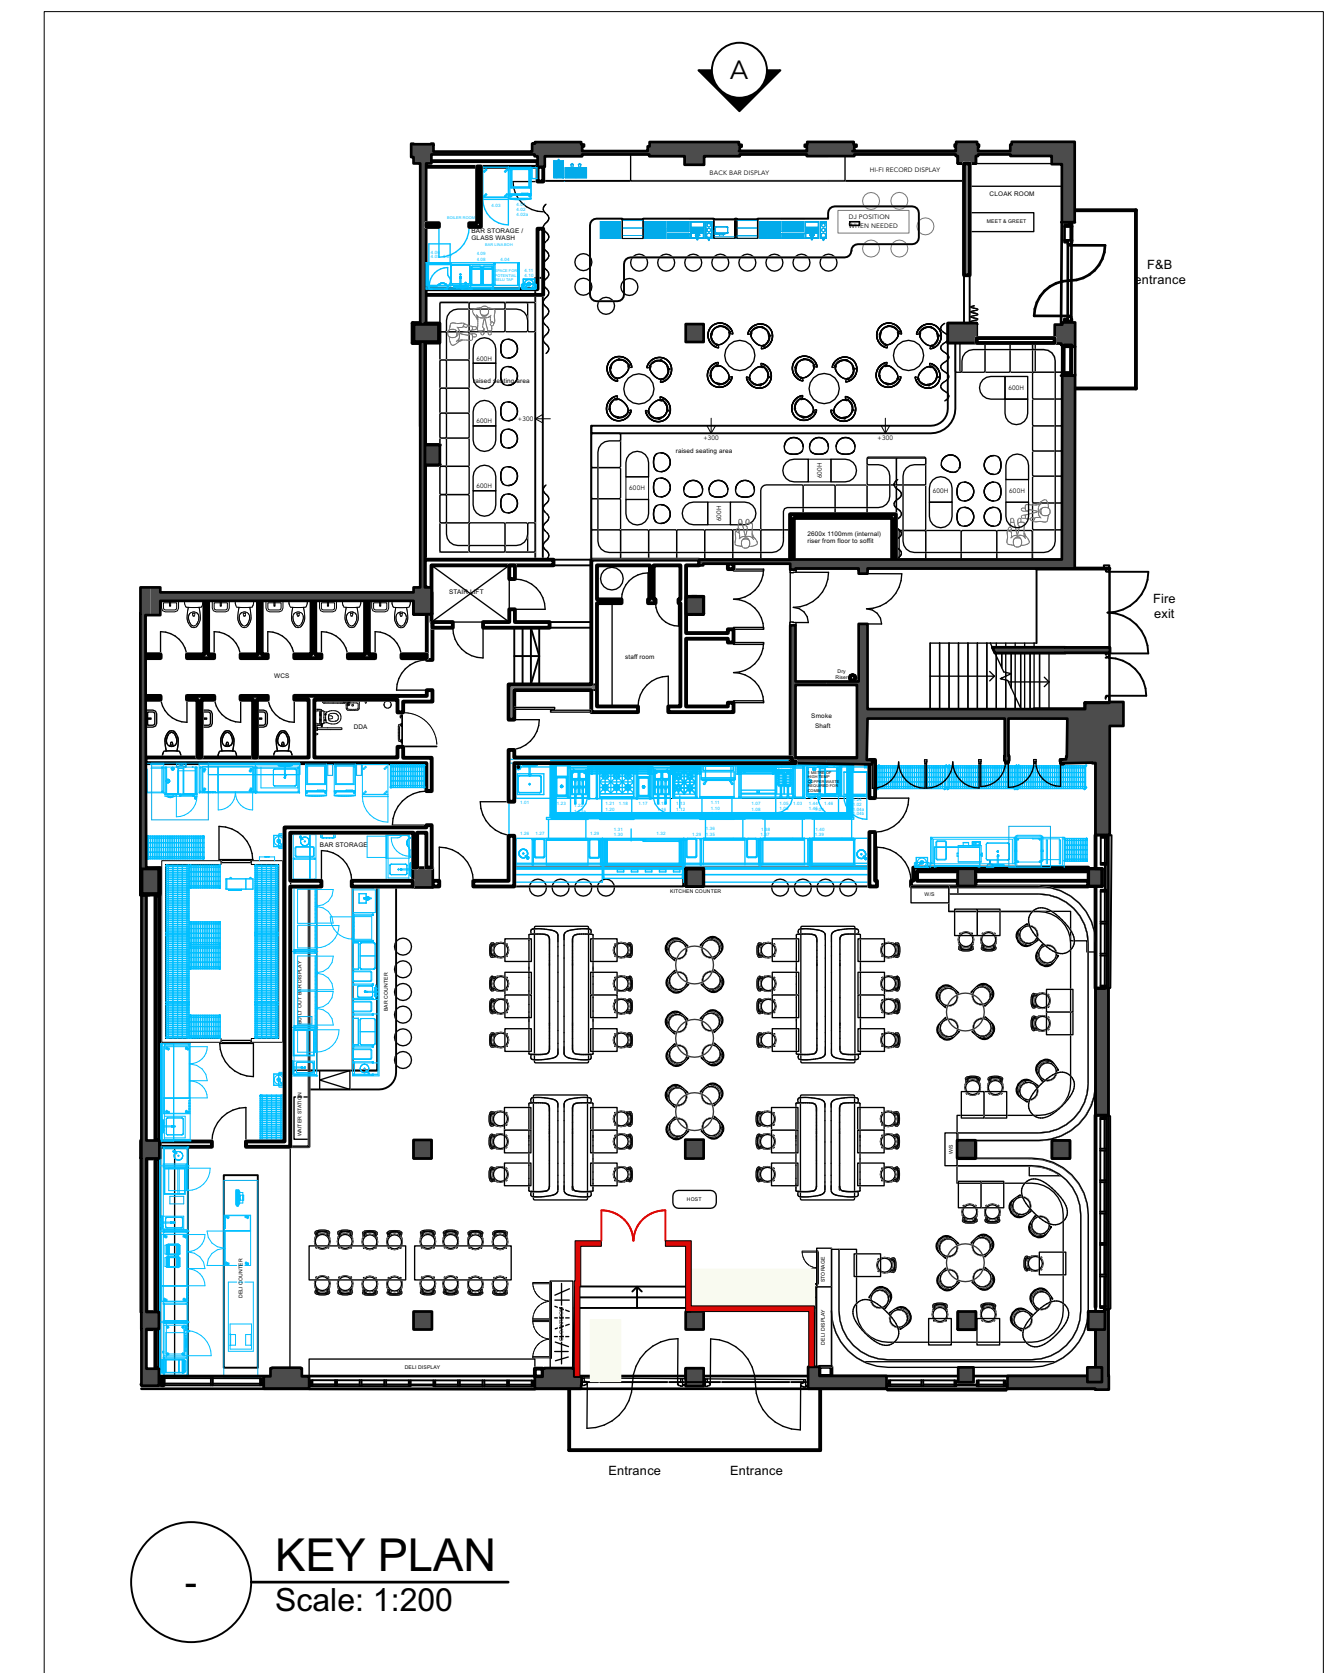

KEY PLAN  
Scale: 1:200

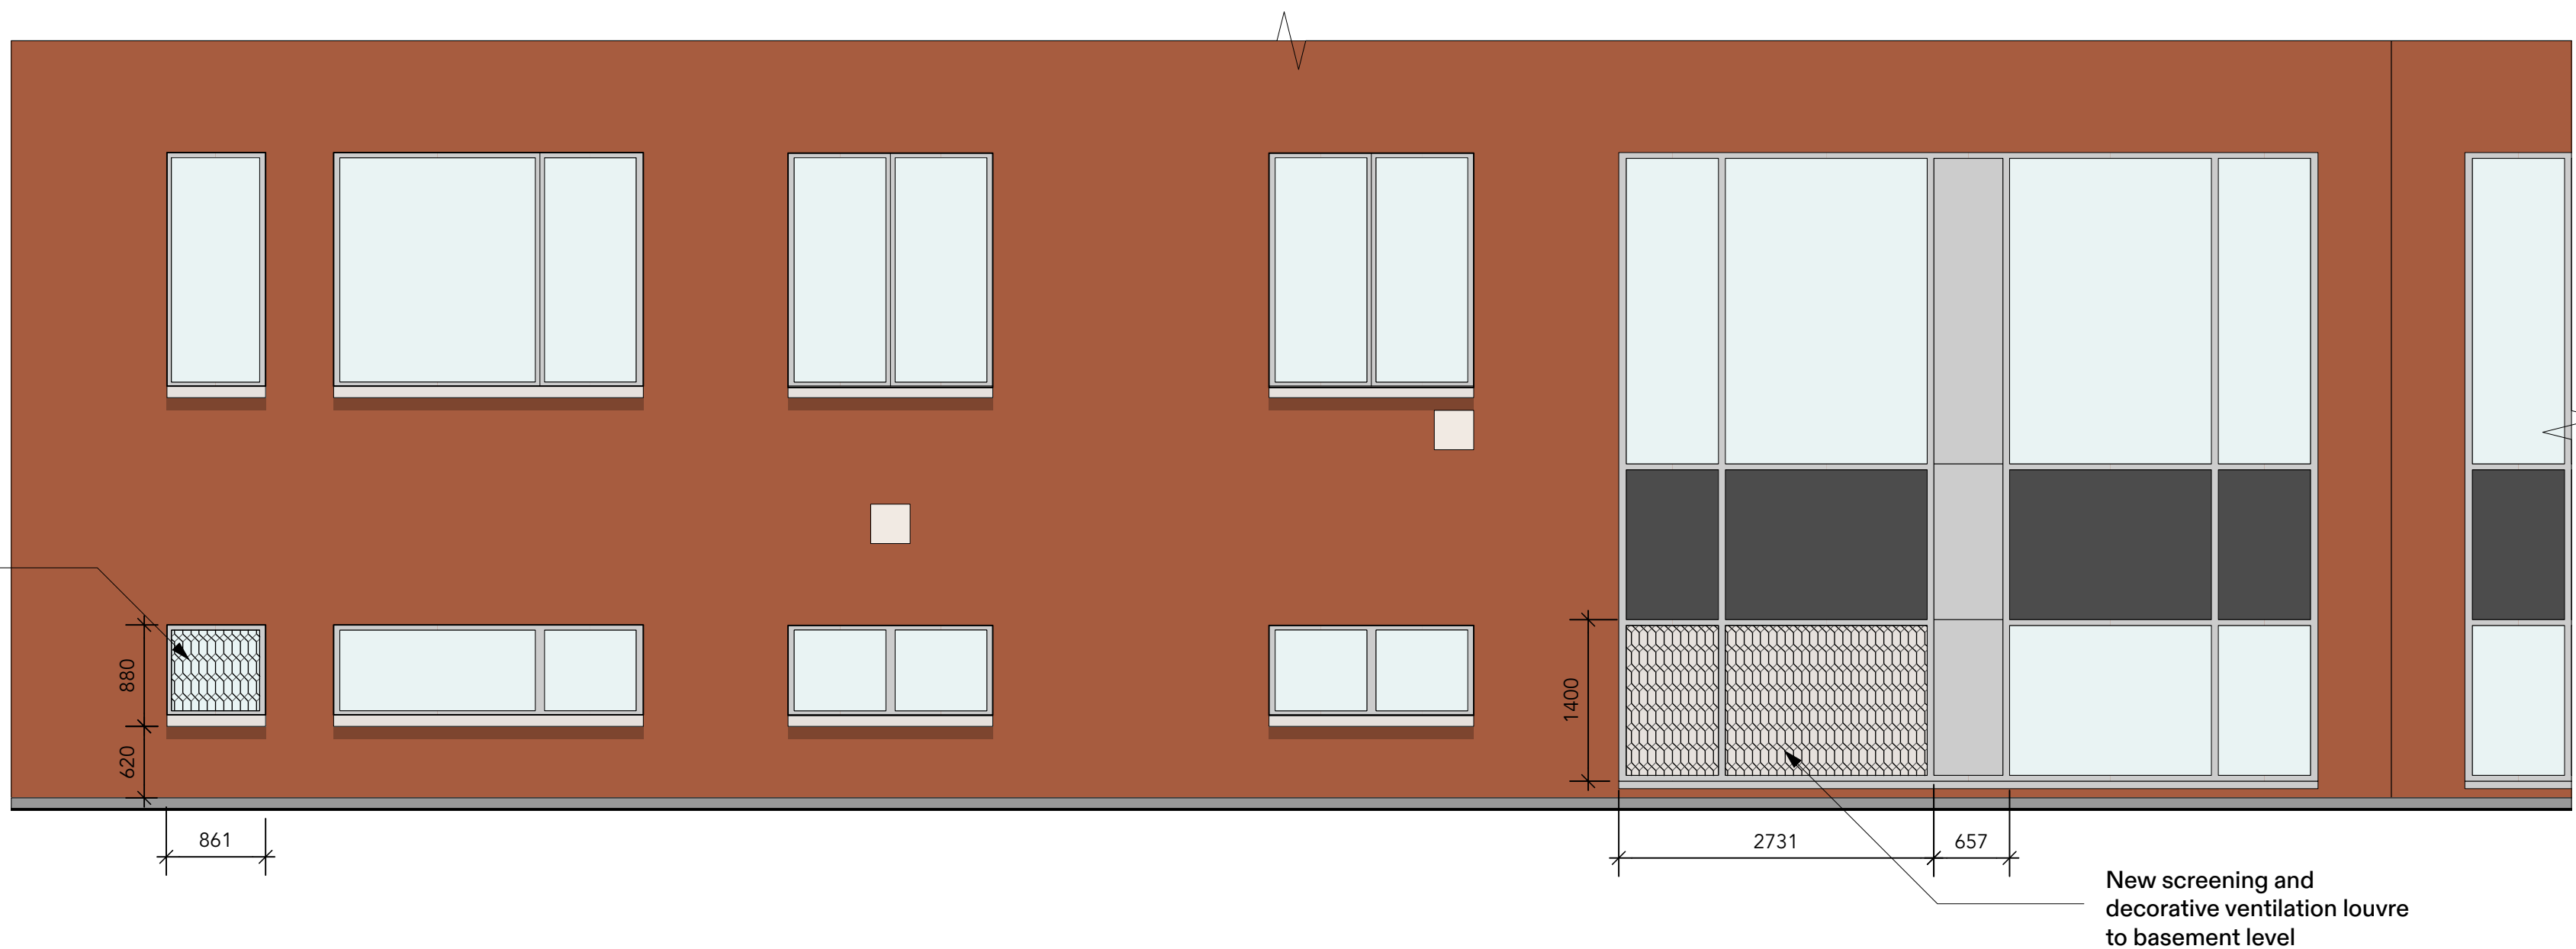

2 ARTILLERY ST FACADE - PROPOSED  
Scale: 1:50



3 DECORATIVE LOUVRE - REFERENCE IMAGE  
Scale: NTS

ISSUES  
/ 16.04.25 For Planning

Project ref. L-QS  
Drawing no. 3010  
Revision /  
Project: Lina Stores Manchester  
Title: Artillery Street Elevations  
Scale: 1:50 @ A1 / 1:100 @ A3  
Date: 16.04.25  
Status: For Planning

WHITE RABBIT PROJECTS

12-14 Denman Street, London W1D 7HJ  
hello@whiterabbitprojects.com  
whiterabbitprojects.com