




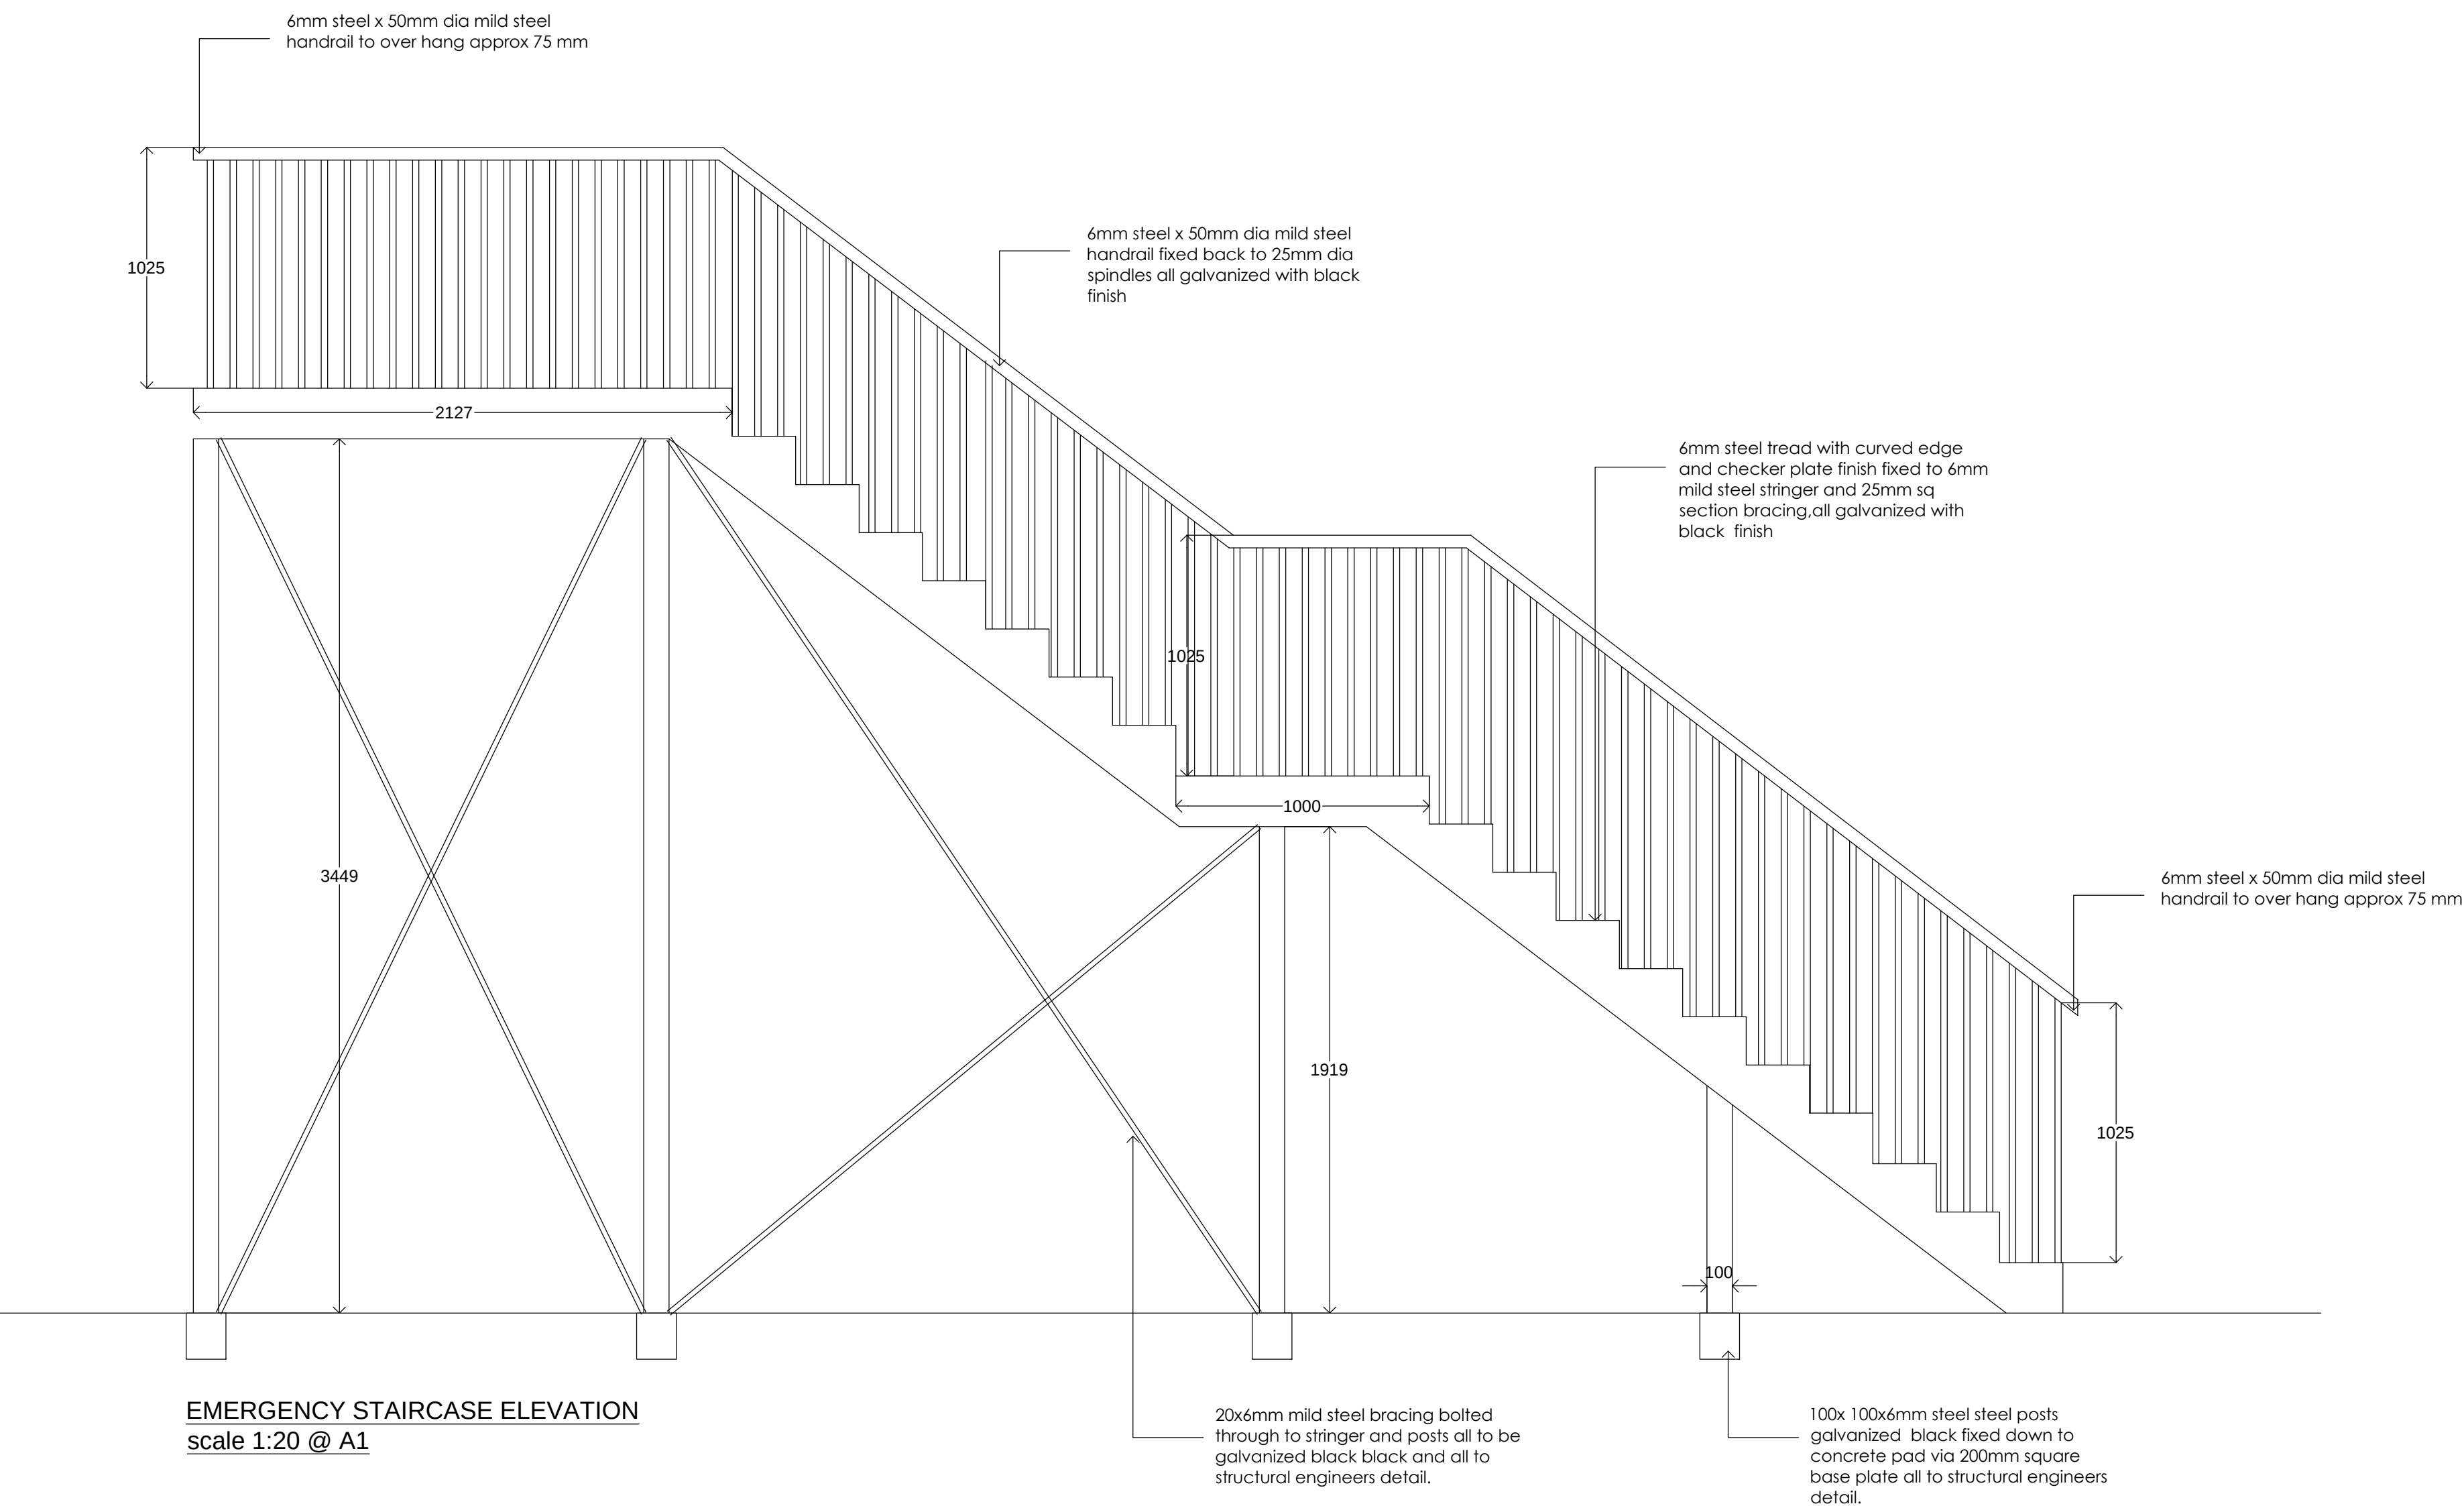

EMERGENCY STAIRCASE ELEVATION
scale 1:20 @ A1

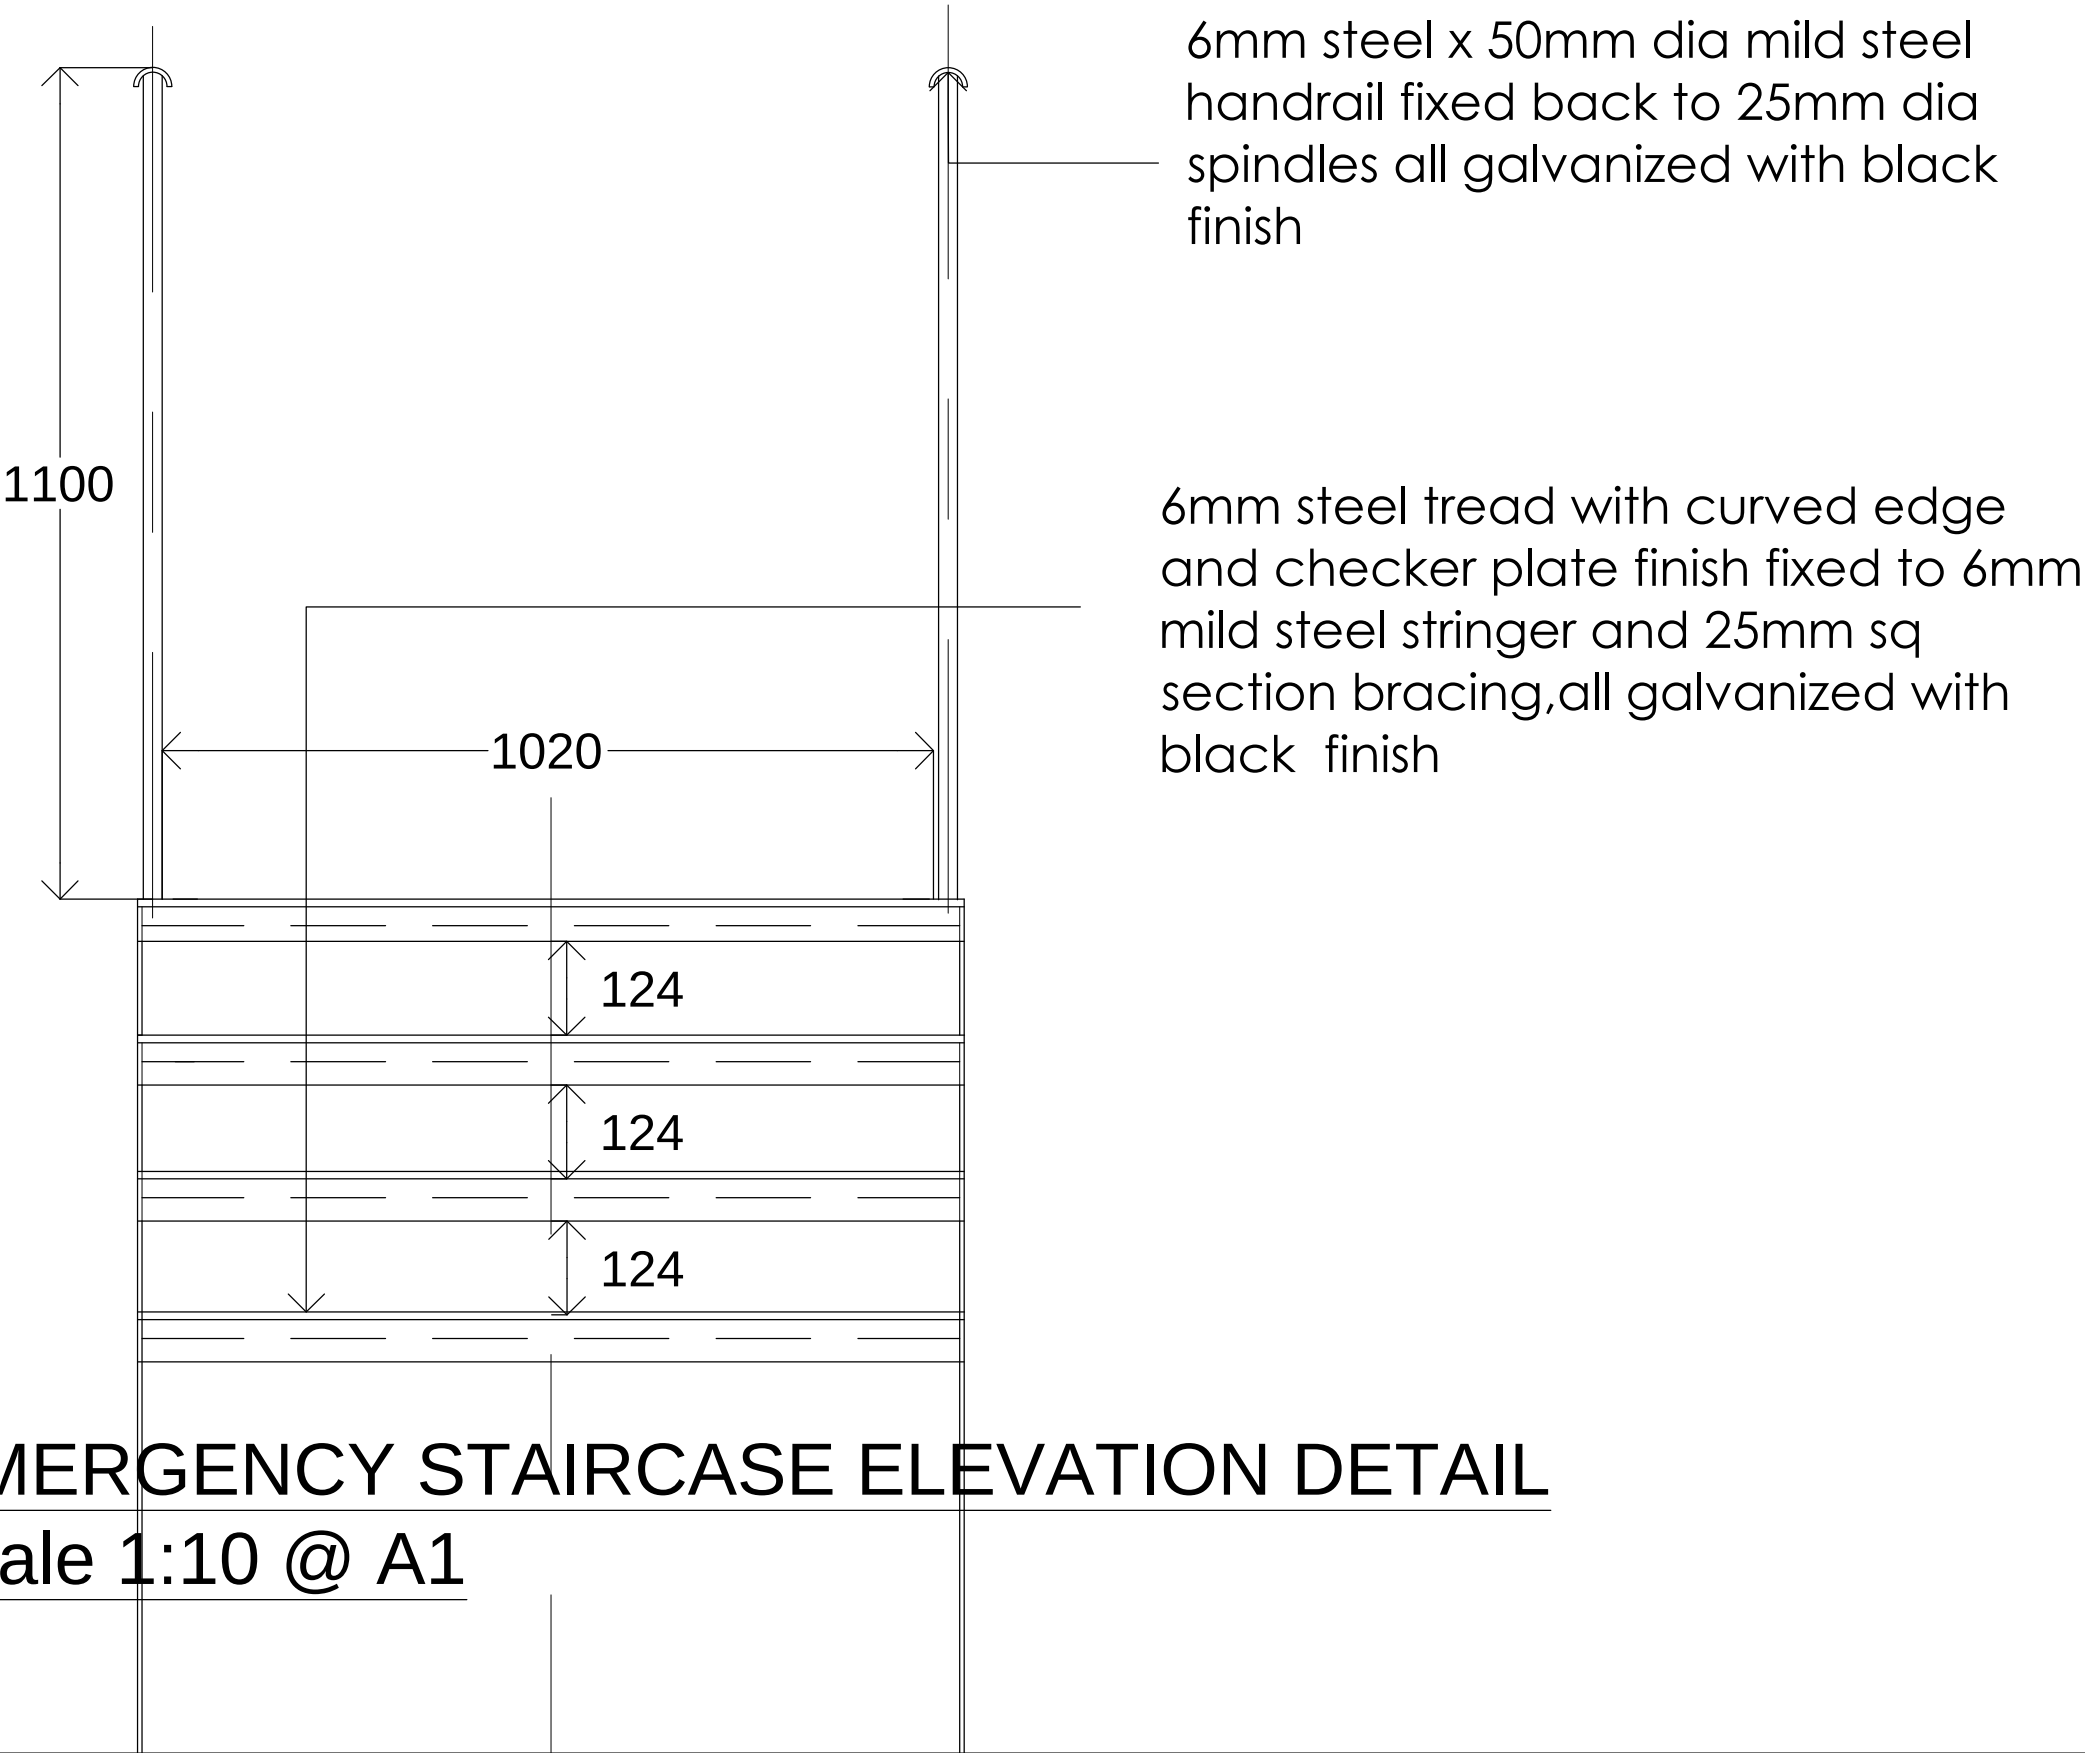


EMERGENCY STAIRCASE ELEVATION DETAIL
scale 1:10 @ A1

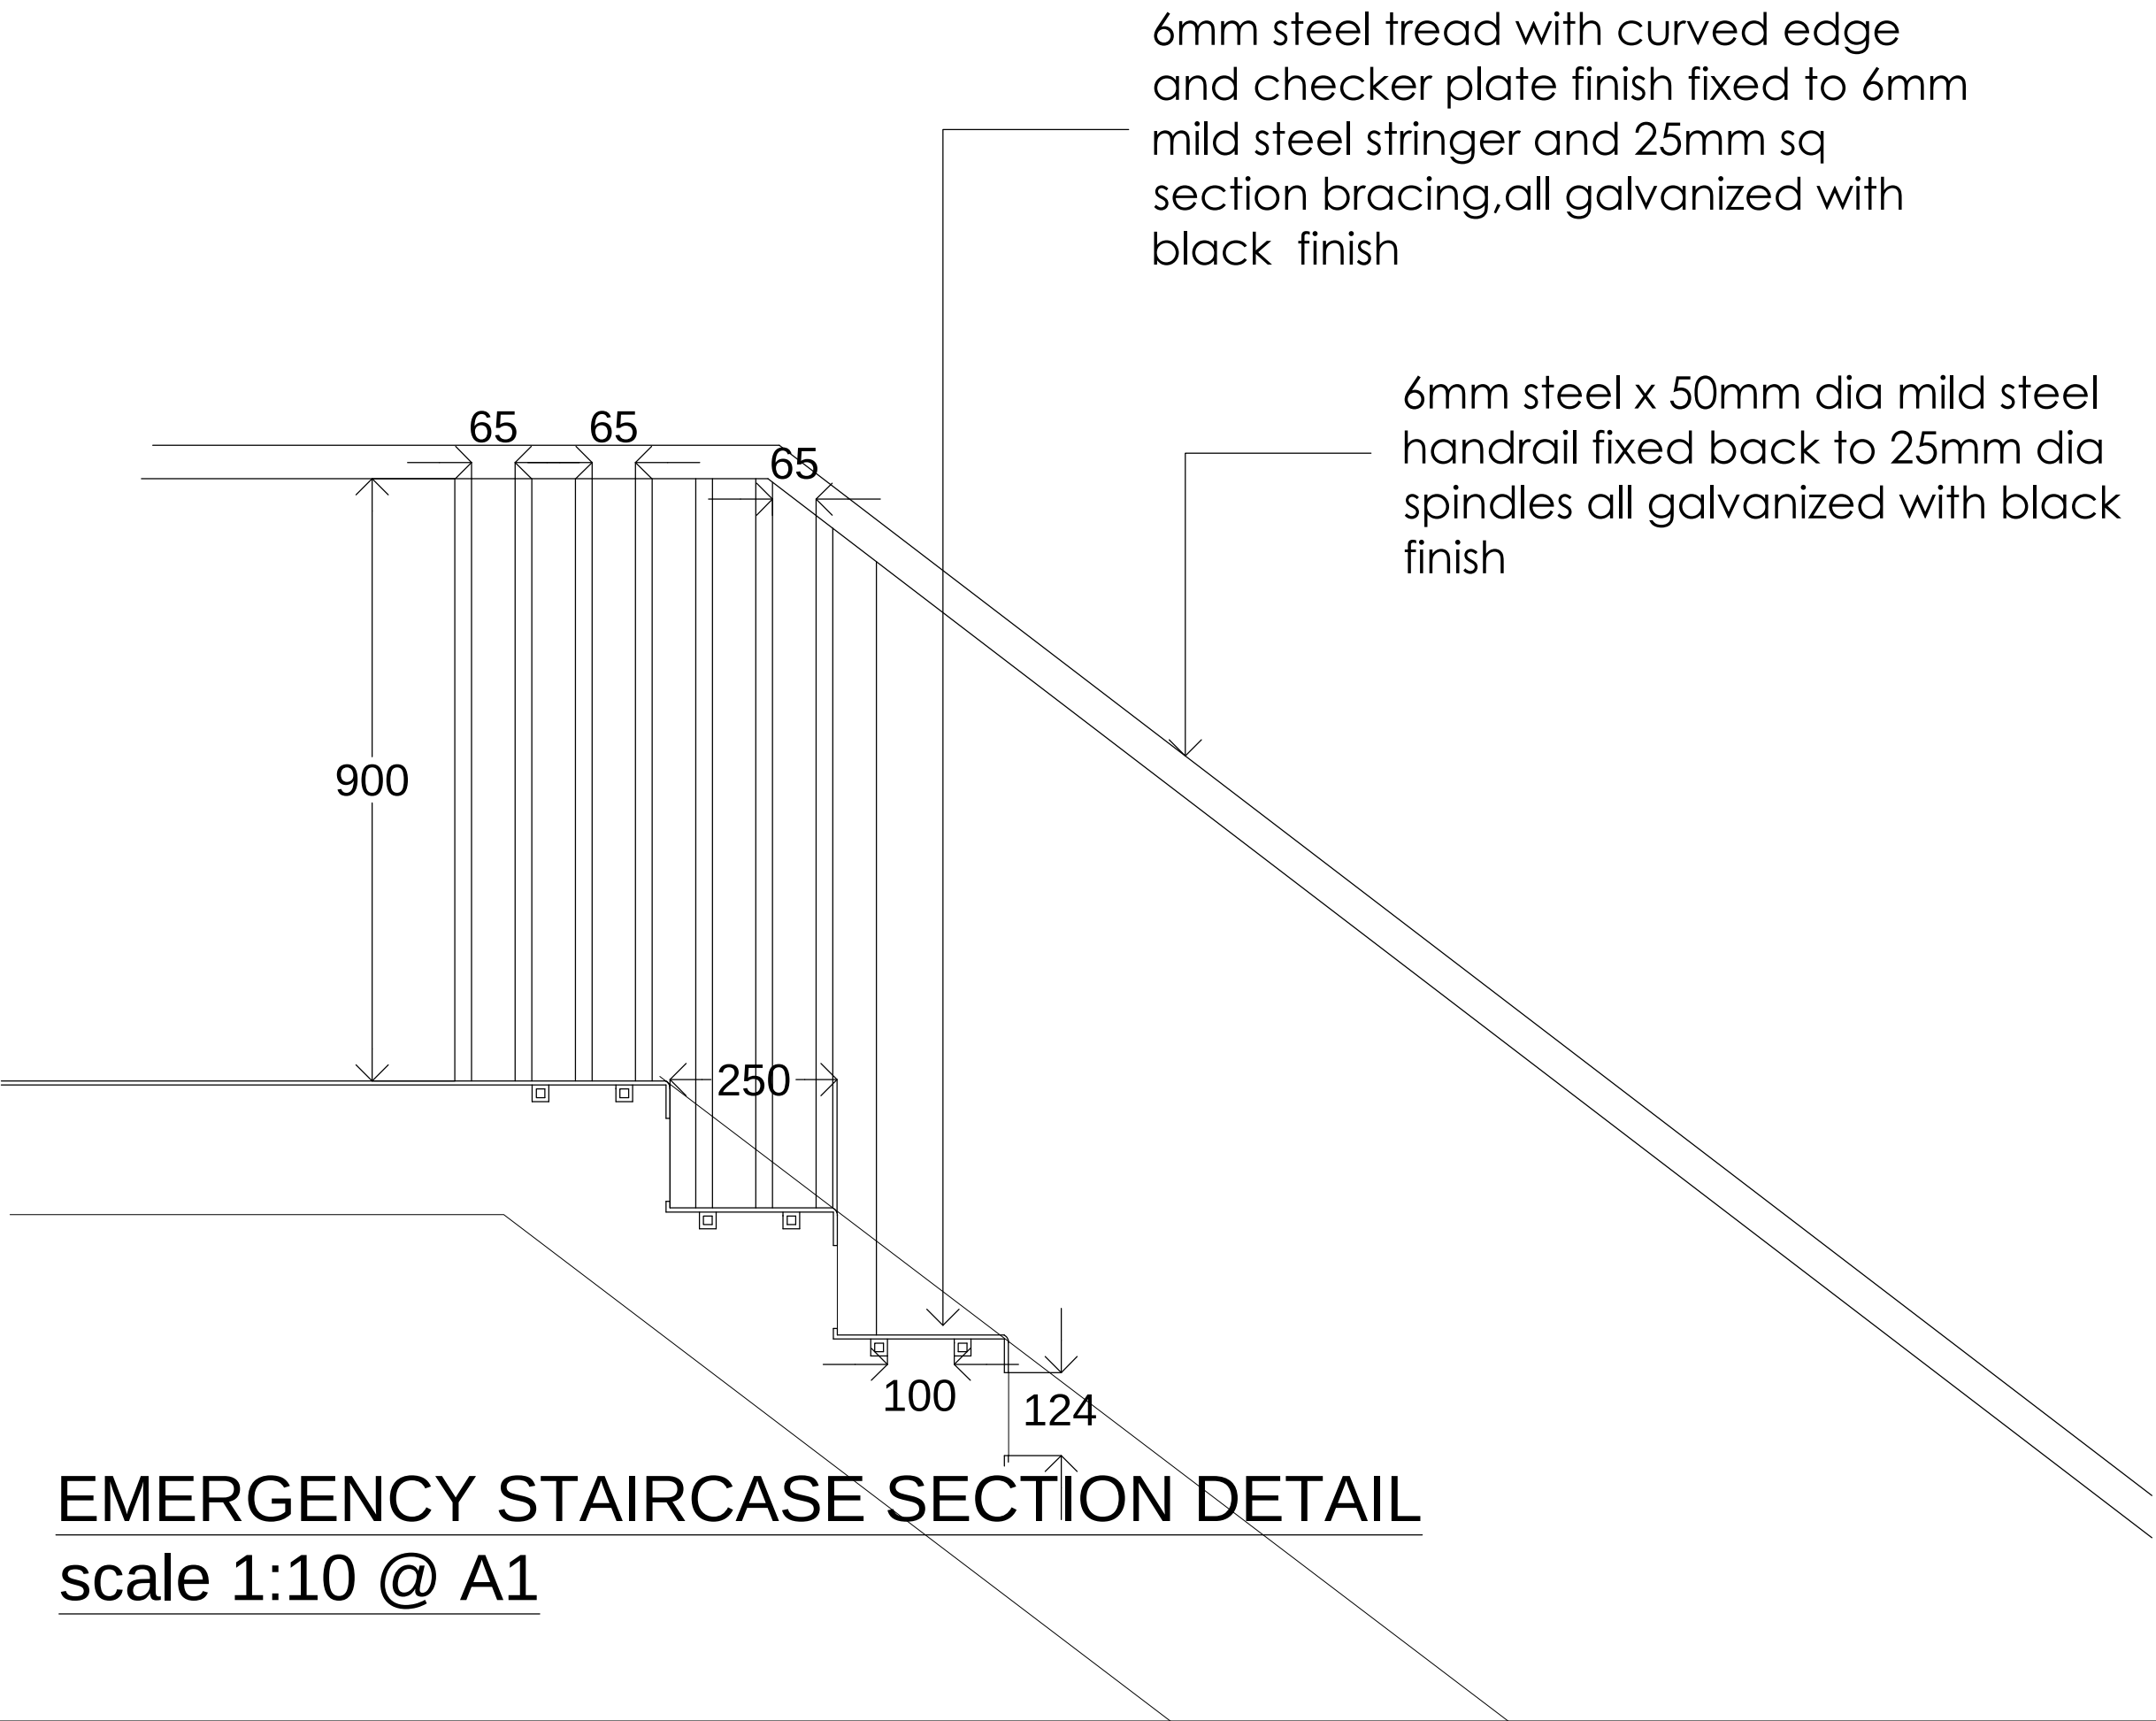

EMERGENCY STAIRCASE SECTION DETAIL
scale 1:10 @ A1

EMERGENCY STAIRCASE BLOW UP
SECTION AND PLAN DETAIL OF HANDRAIL
scale 1:5 @ A1

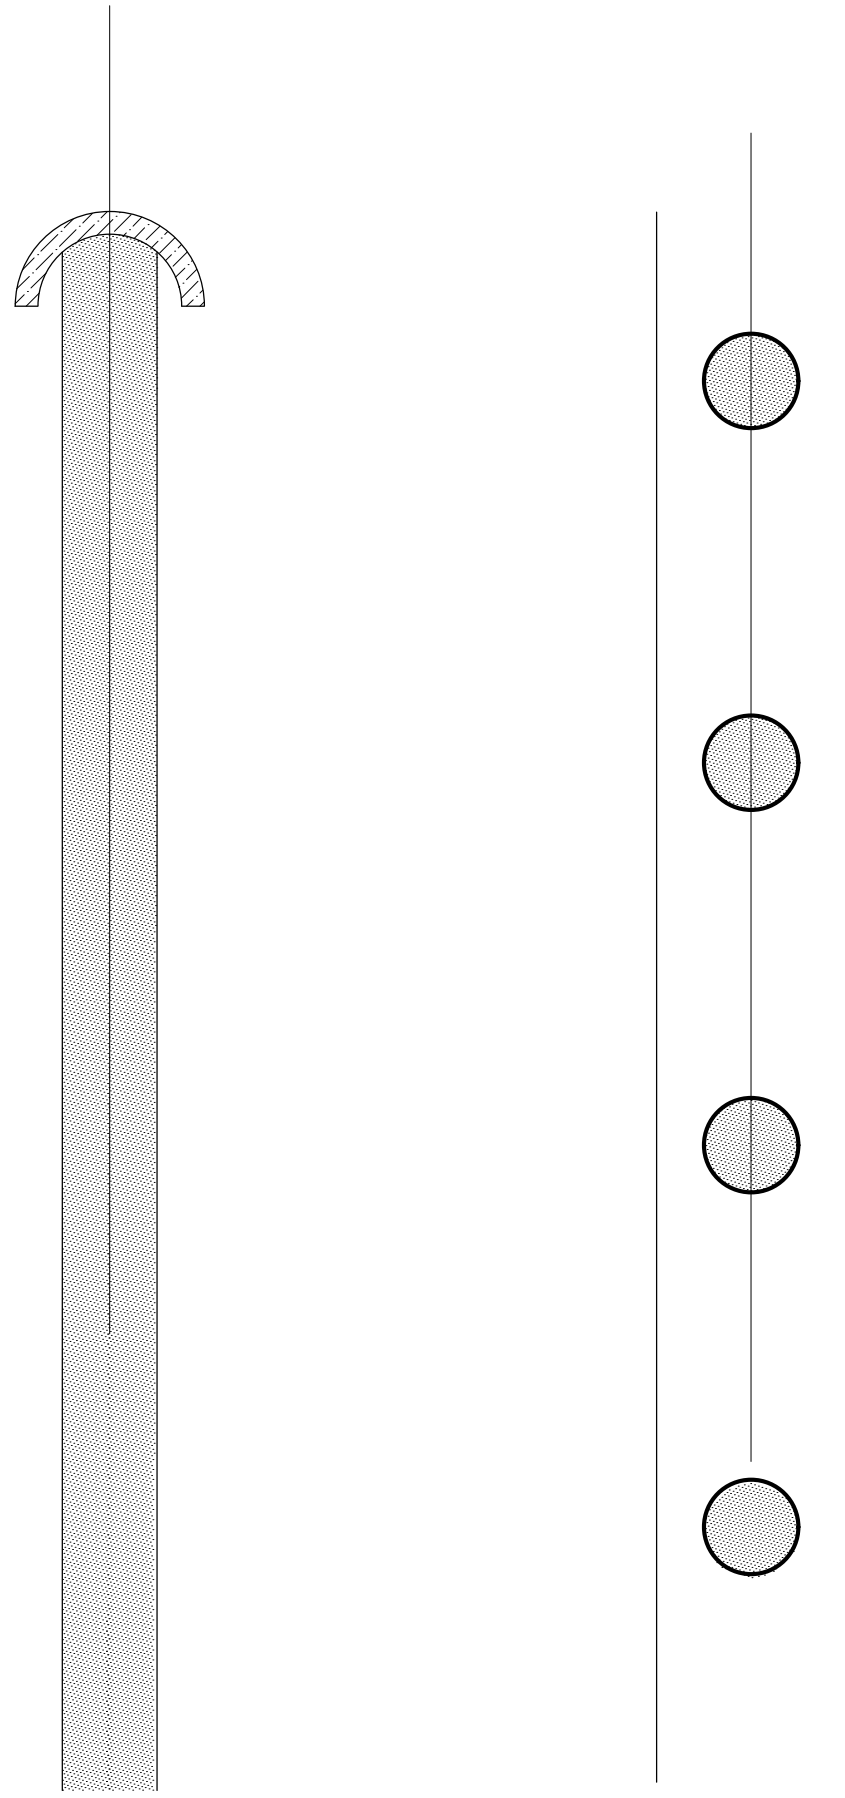




6mm steel x 50mm dia mild steel handrail fixed back to 25mm dia spindles all galvanized with black finish

NOTES

The designs and details on this drawing are copyright and must not be reproduced without the written permission of the designer.

Contractors are to check all sizes and dimensions before setting out any site or shop work. Any errors or discrepancy to be reported to the designer.

REVISIONS	DATE
REV-A Amended notes	24/01/25 JAA
REV-B Key for details amended	21/01/25 JAA

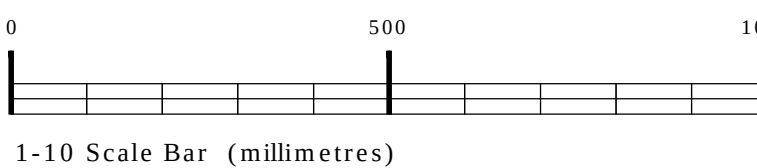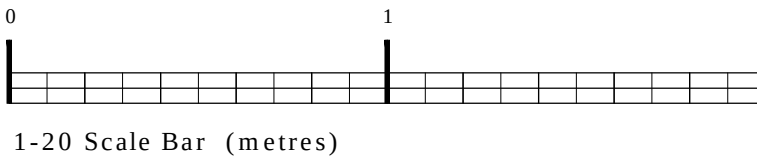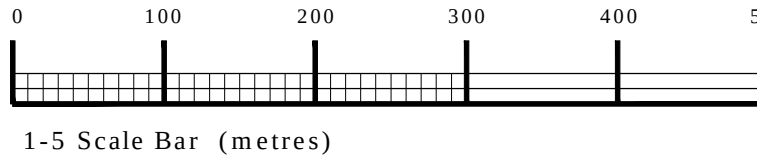

PLANNING

DRAWING DESCRIPTION

FEATURE DETAILS 4-5

JOB TITLE

THE SHAMROCK
17 BENGAL STREET
MANCHESTER

CLIENT

JOSEPH HOLTS

DRAWN BY JAA	SCALE 1:20/1:10 /1:5 @ A1
DATE OCT 2024	DRAWING NO. 2021 - 225
CHECKED	REVISION B

John Dixon & Associates Ltd,
Unit 211
Chambers Business Centre,
Chapel Road,
Oldham,
OL8 4QQ.
TEL : 0161 682 0964
FAX : 0161 683 4106
E-MAIL : info@johndixon.co.uk
WEB : www.johndixon.co.uk

jda
architecture
interior design
project management