


2B4P Block Type D - Blocks 5,9

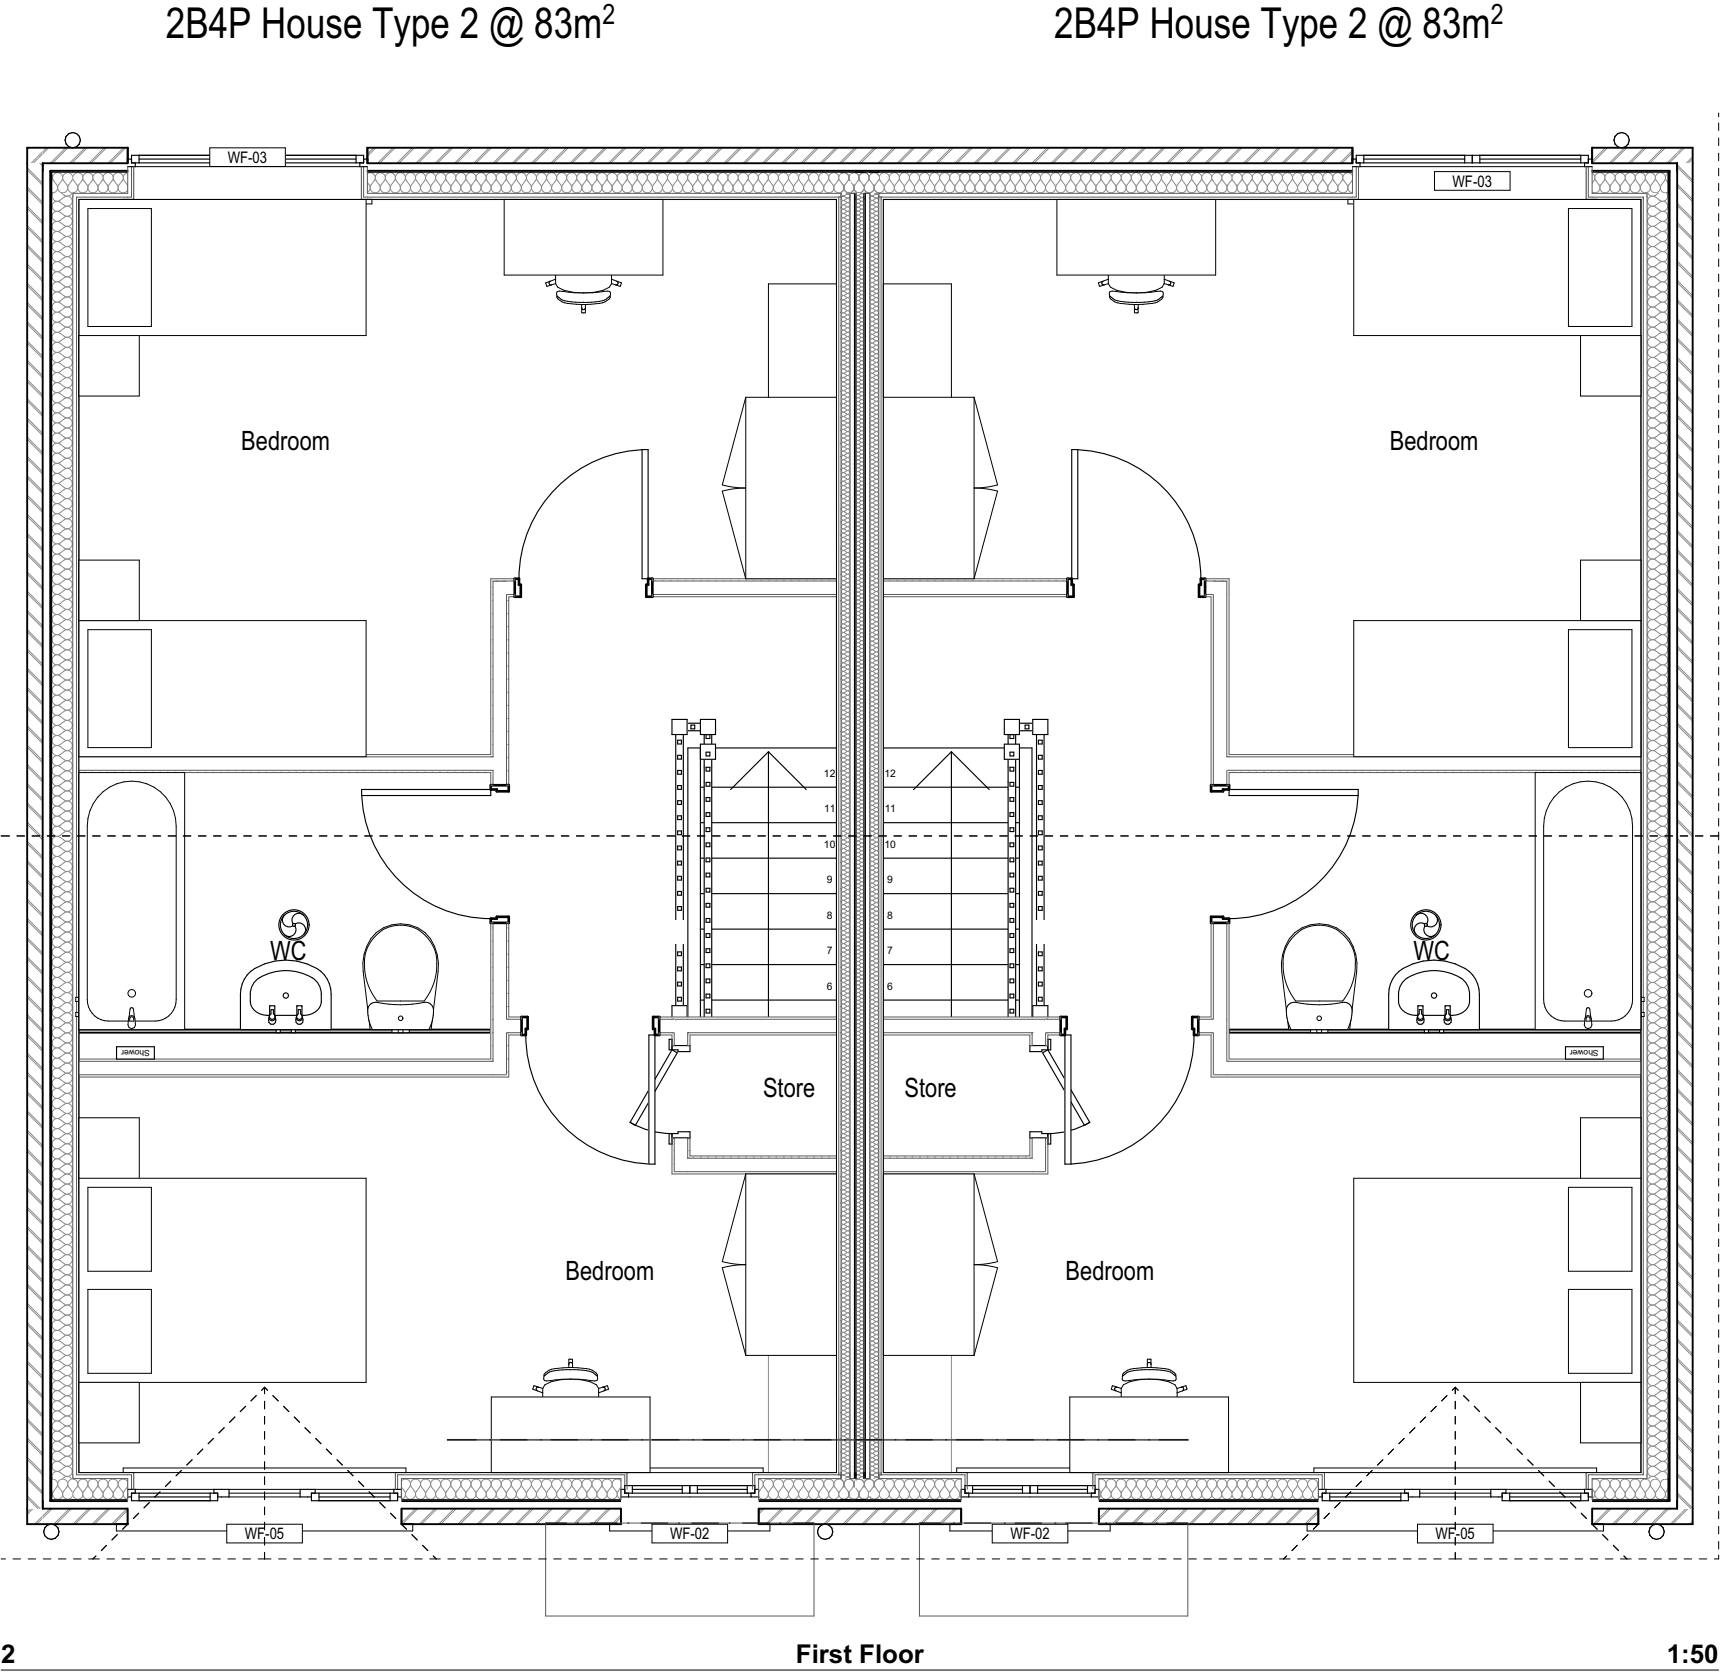

Proposed Front Elevation Block 5



Proposed Front Elevation Block 9

