


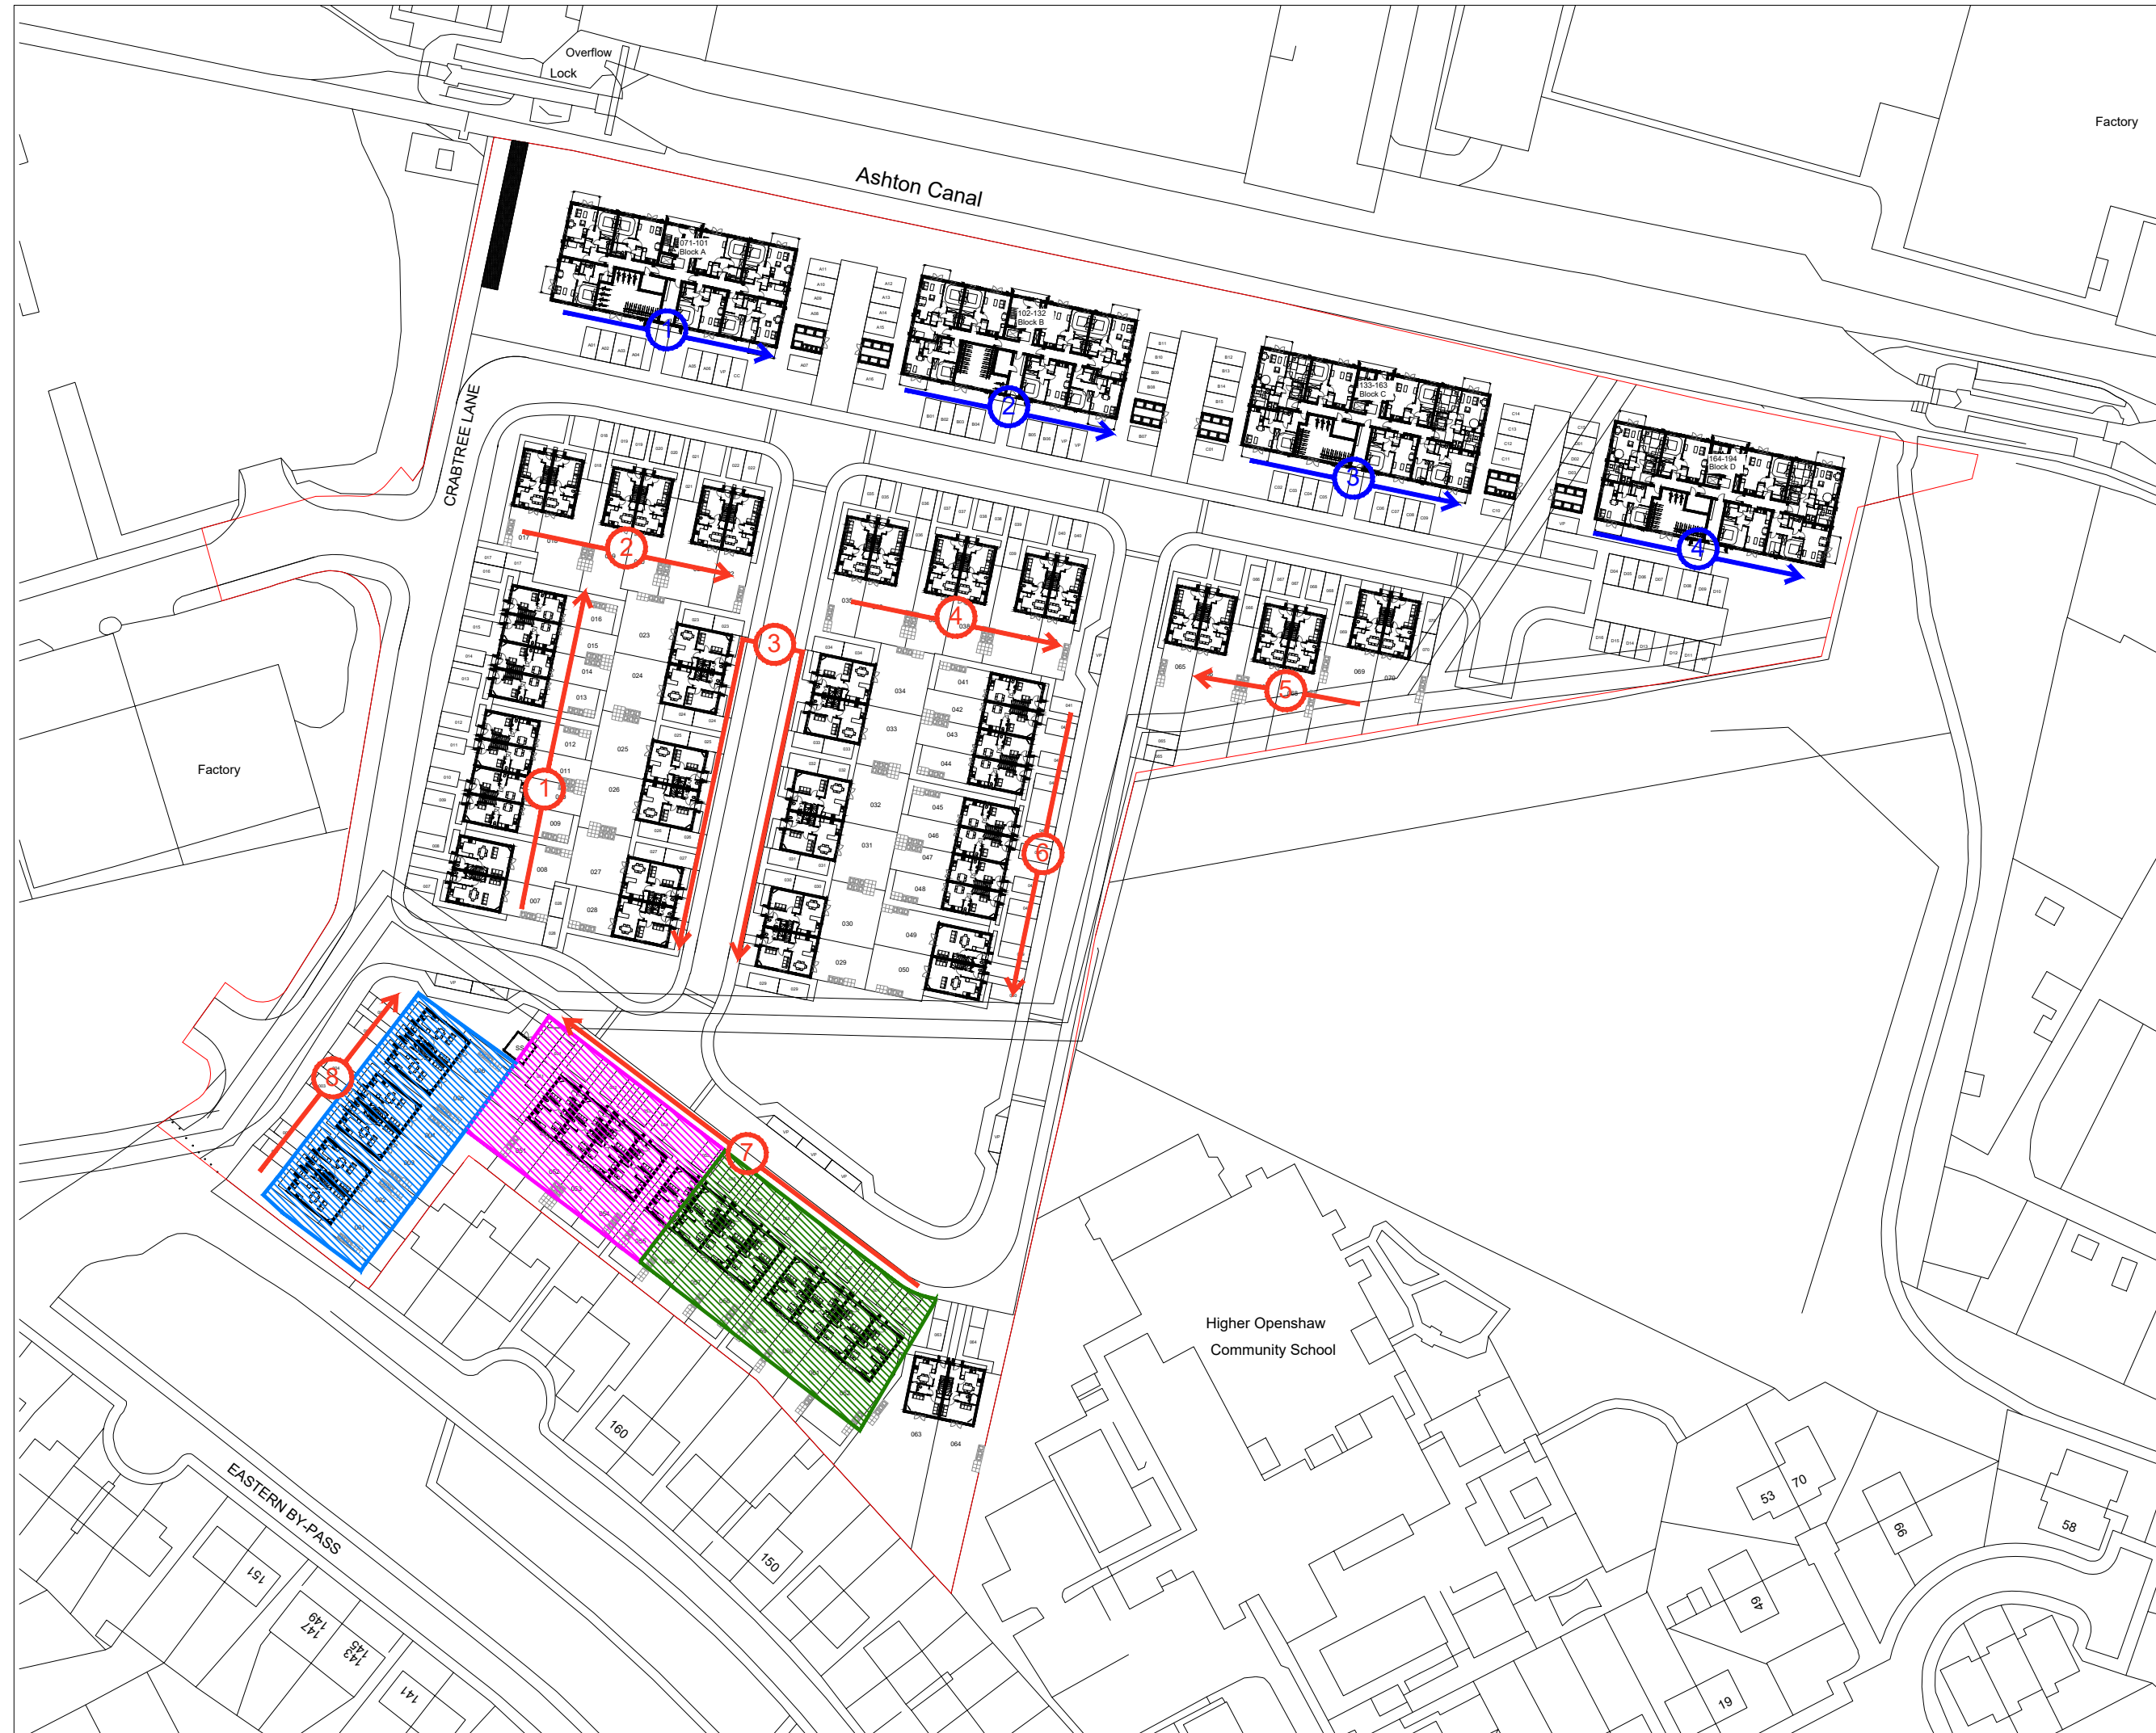

KEY

-  Material Storage
-  Car Park
-  Compound Area
-  Build Route
-  Apartment Build Route

Rev	Details	Date	By	Chk
DATE	09.04.25	DRAWN	LM	
SCALE	1:1@A3	CHK	-	

Crabtree Lane, Openshaw

Construction Management Plan

-

Dwg No	CRL-CMP-001	Rev	-
--------	-------------	-----	---

Keepmoat House, 2 Winward Drive,
Estuary Drive, Speke, Liverpool, L24 8QR.
Tel: 0151 7281250 www.keepmoat.com

