


EXISTING PLAN

Seven old
overgrown hollies,
marked ①
to ⑦.

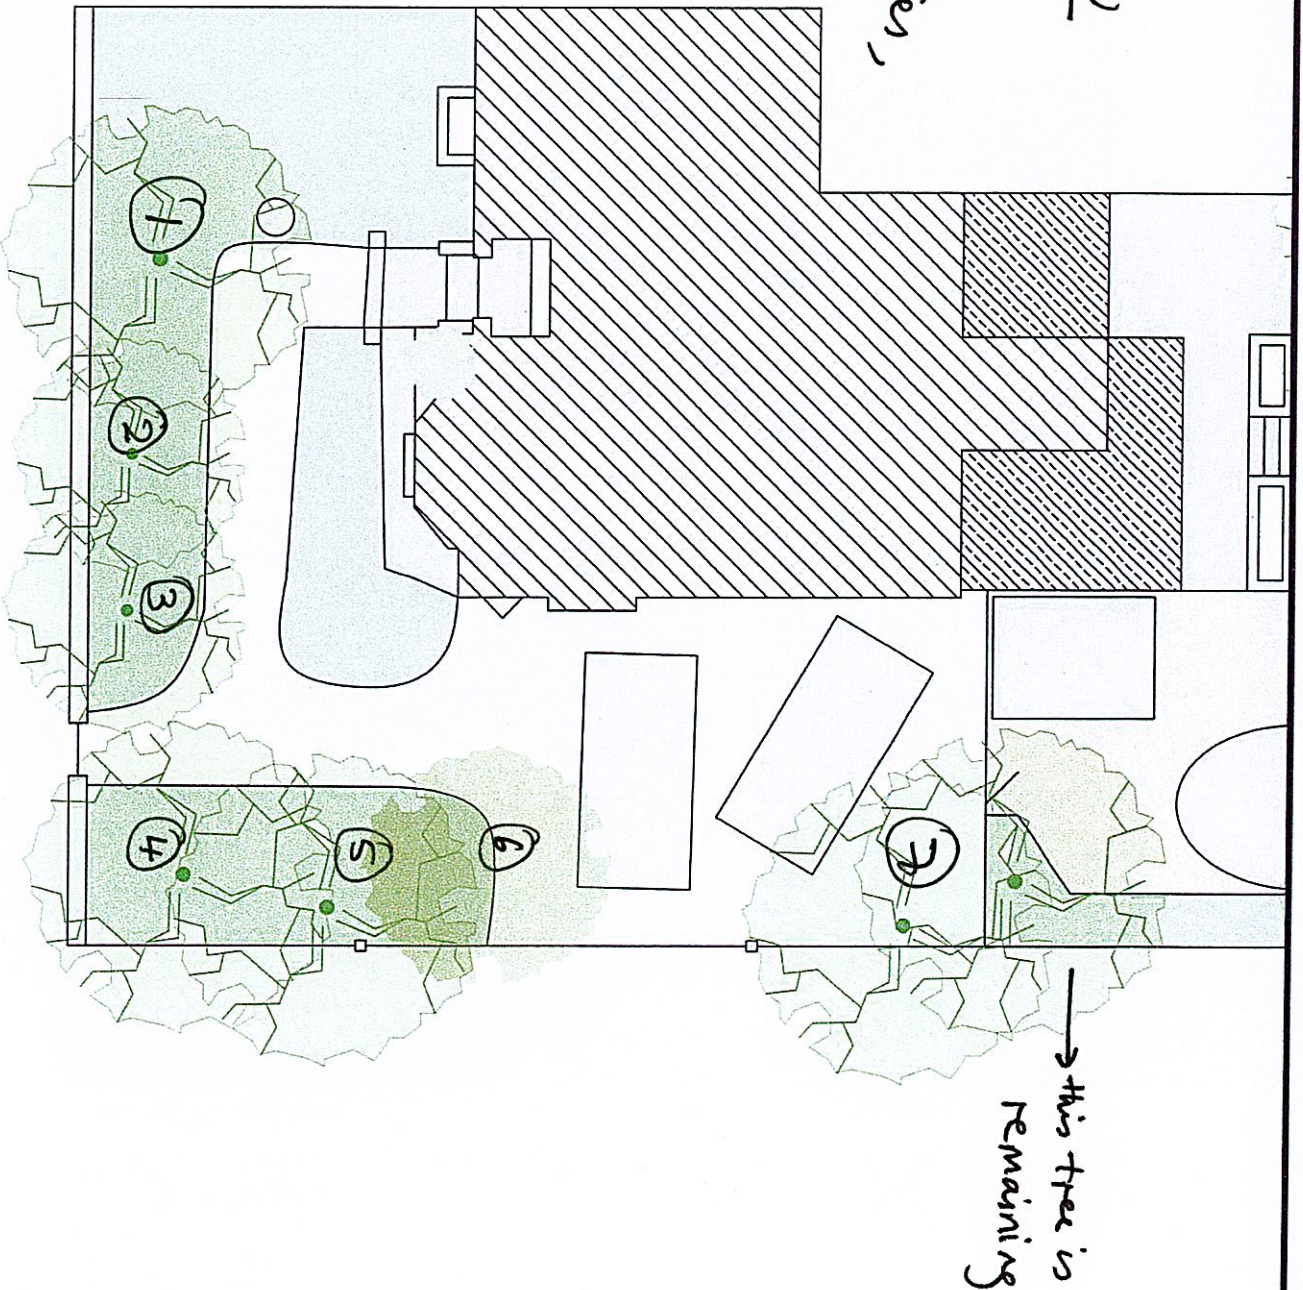

General Notes

No.	Revision/Name	Date

Site Name and Address
The Garden of Eden
10 Linsey Avenue
Manchester
M19 2JG
www.thegardenofeden.co.uk


Project Name and Address
Tim Leell
6 Personage Road
Manchester
M20

Project	Drawn	Sheet
Garden Design	22.09.2017	01
Scale	1:100	

Existing Phormiums to be replaced with a new herb garden.

PROPOSED PLAN

- 1) All seven hollies removed.
- 2) Replaced with five trees, numbered ① to ⑤ as below

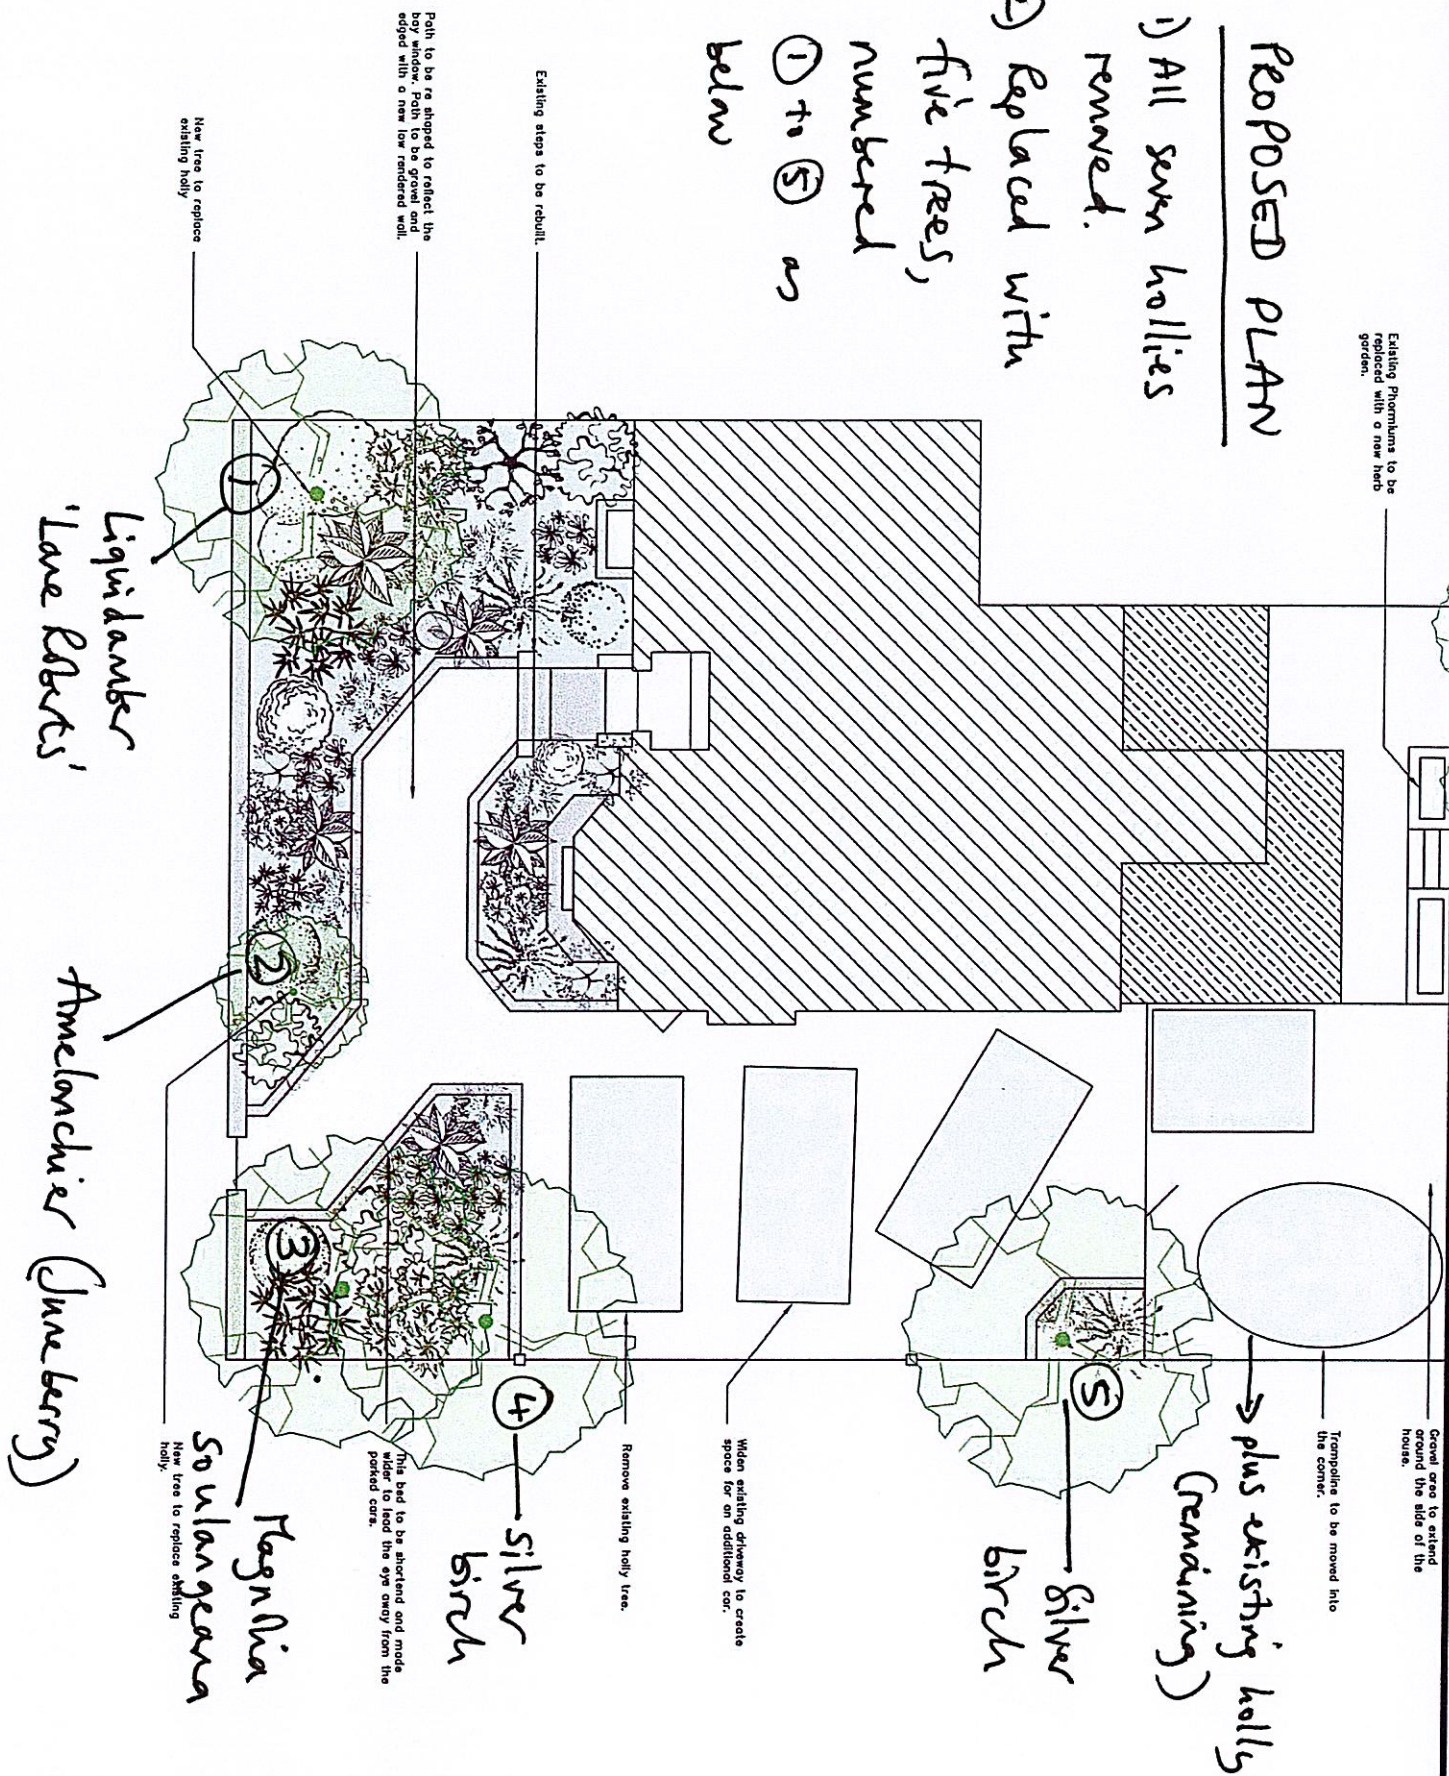

General Notes

No.	Revision/Issue	Date

Client Name and Address
 The Garden of Eden
 10 Lindsay Avenue
 Manchester
 M19 2AG
www.thegardenofeden.co.uk

Project Name and Address
 Tim Levell
 6 Porsonage Road
 Manchester
 M20

Project
 Garden Design
Date
 22.03.2017
Scale
 1:100
Sheet
 01

6 Parsonage Road.

Trees

The new large tree to the front border to be Liquidamber (Lane Roberts);

This is a medium sized tree of a pyramidal shape. It has bright green maple like foliage and fiery autumn colours. Particularly suited to the heavy soils of Withington.

The second smaller tree to be an Amelanchier or June Berry.

This small tree produces a cloud of white blossom in spring followed by oval green leaves. It then produces small black berries which are edible in June. It also has good Autumn colour.



www.thegardenofeaden.co.uk

Front Garden

