






Key Elevation - East - Proposed
1 : 100

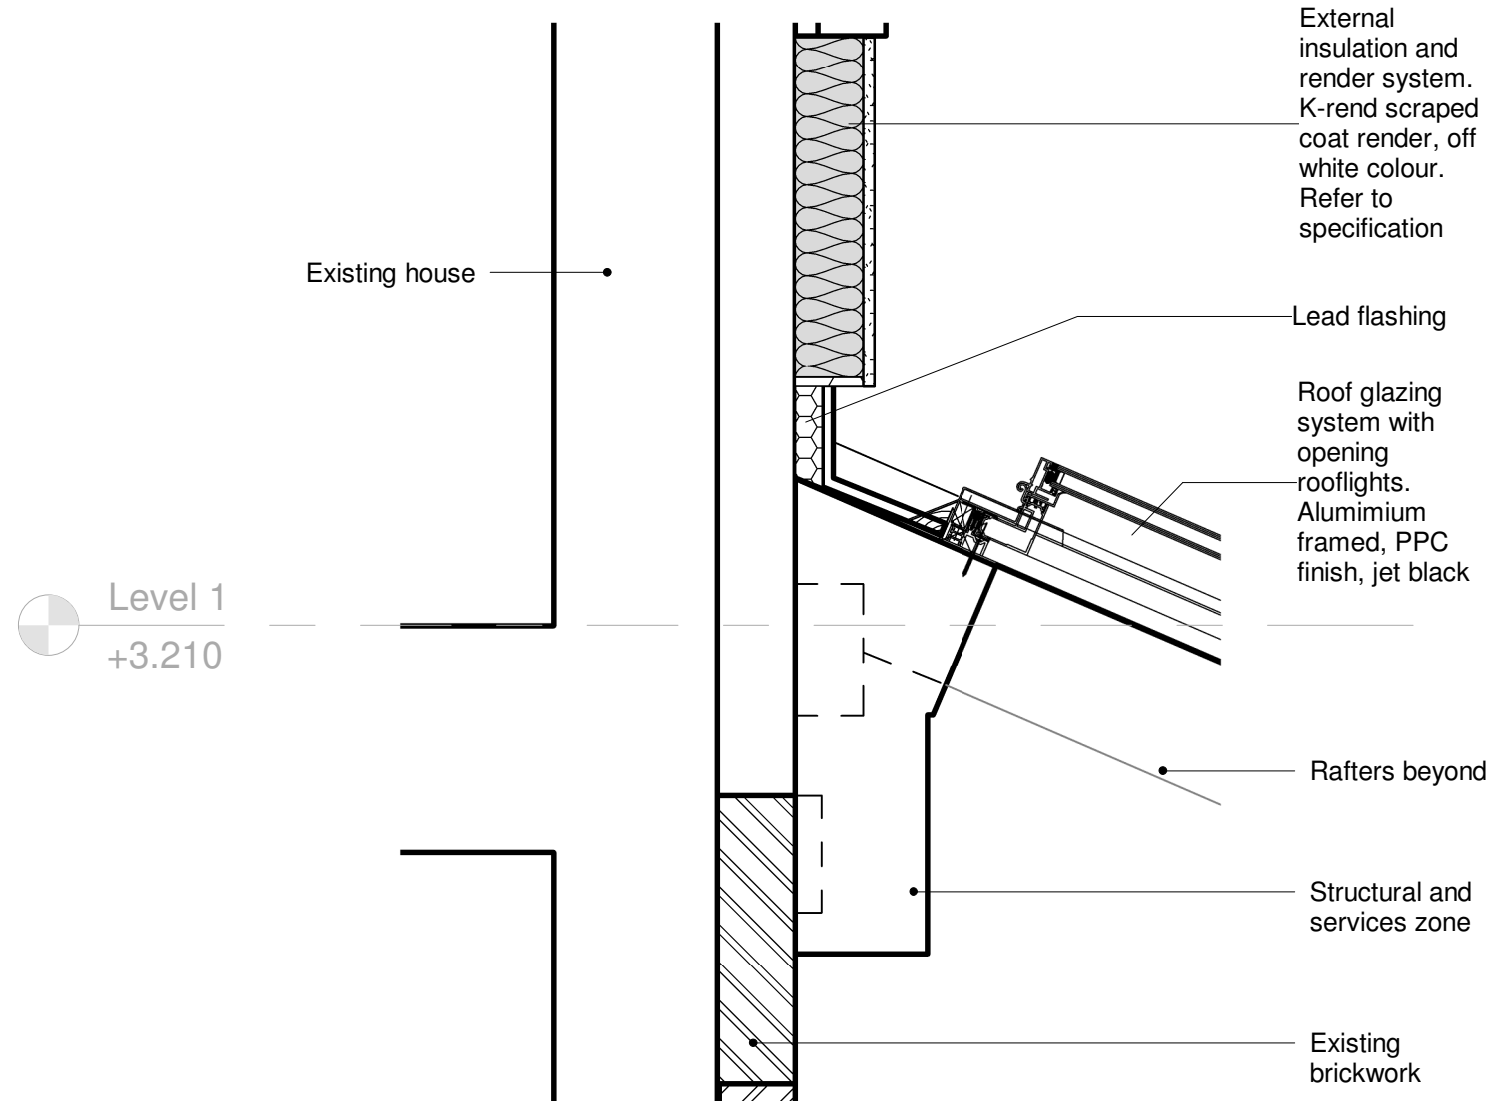


6 Section BB - Detail 01
1 : 10

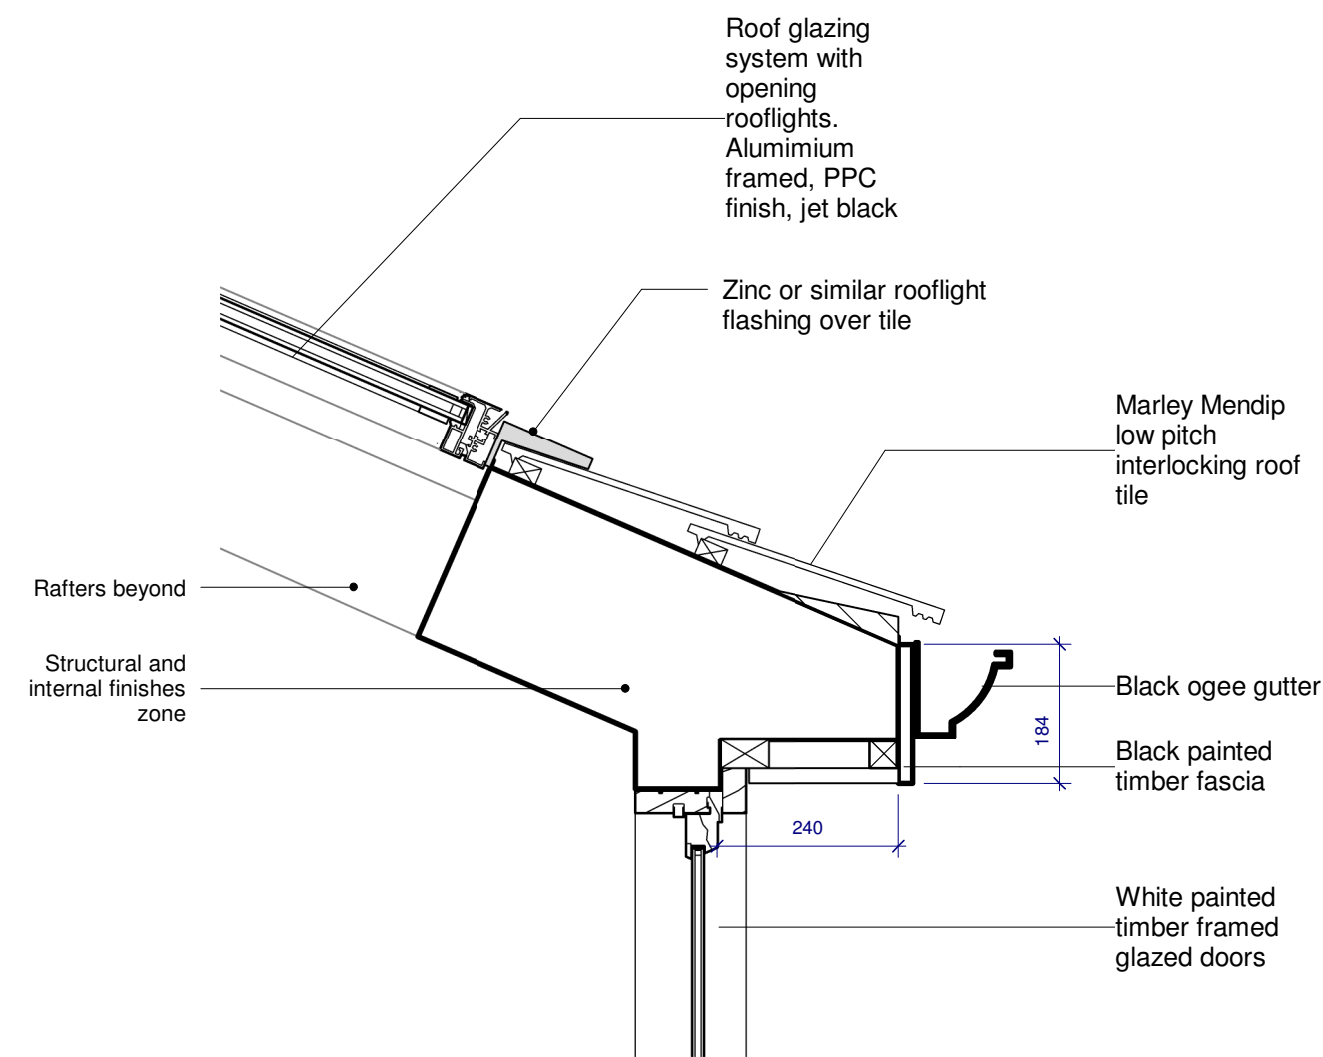


4 Section BB - Detail 02
1 : 10

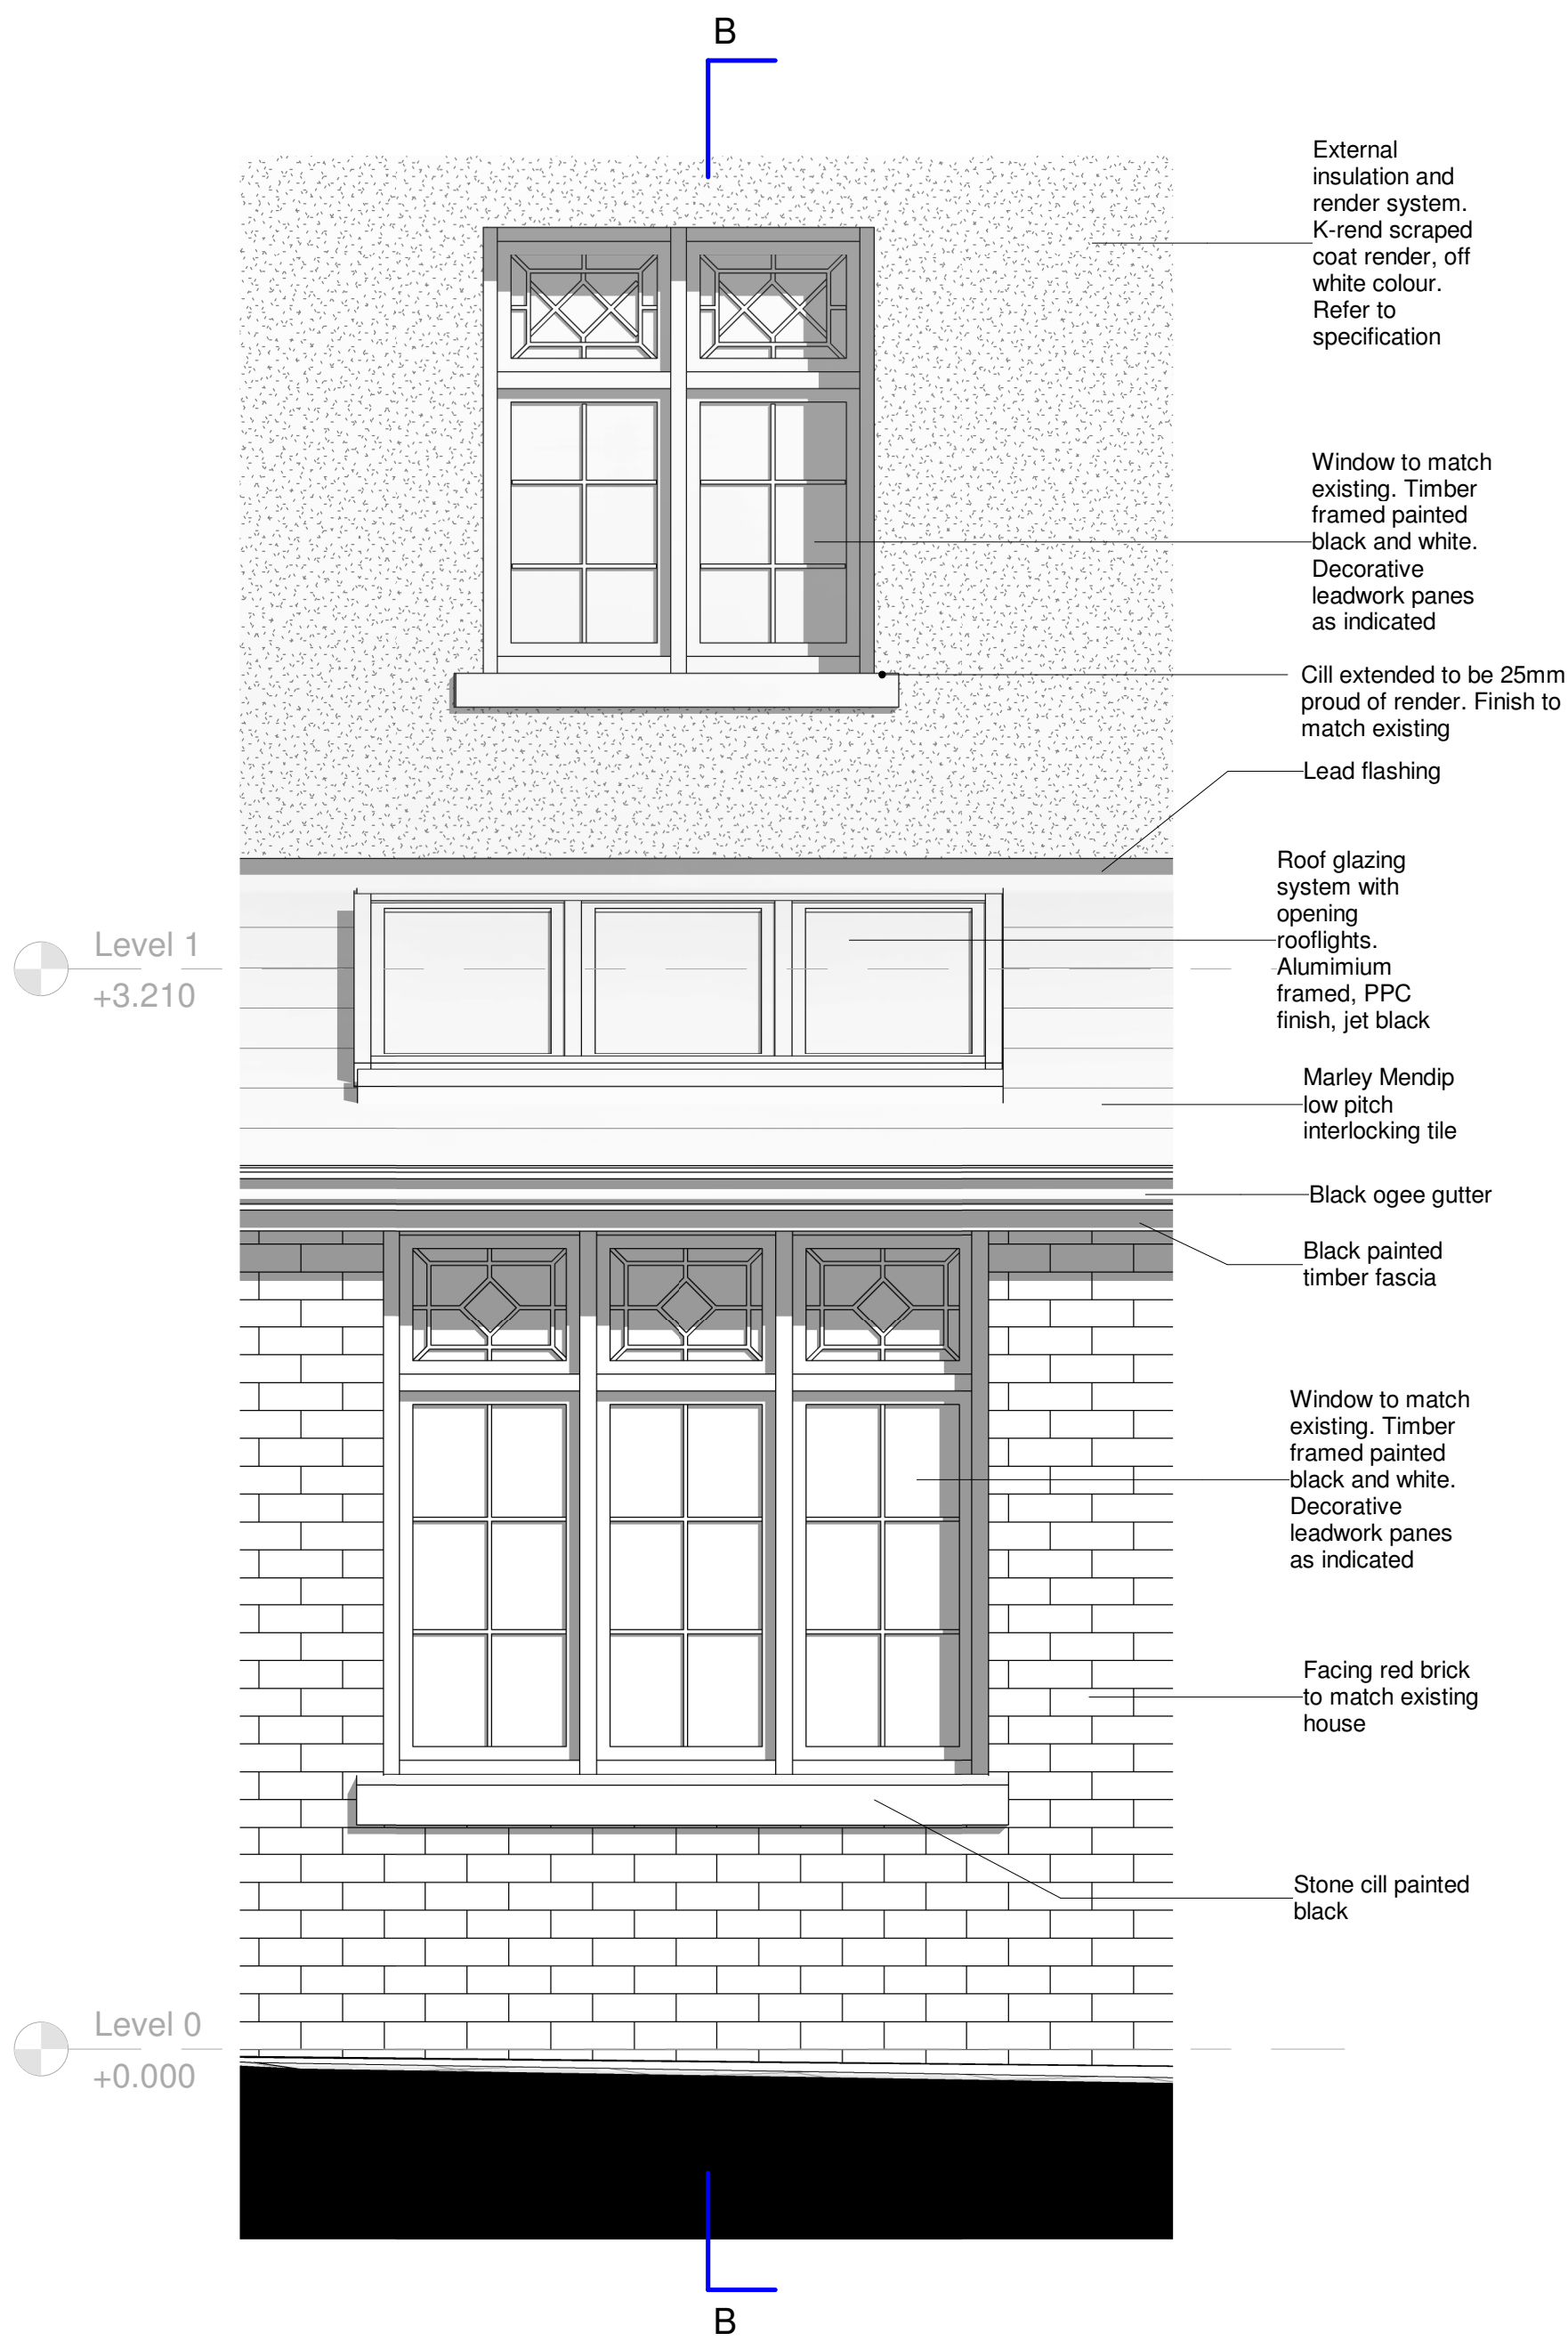

2 Proposed Detailed Elevations 02
1 : 20

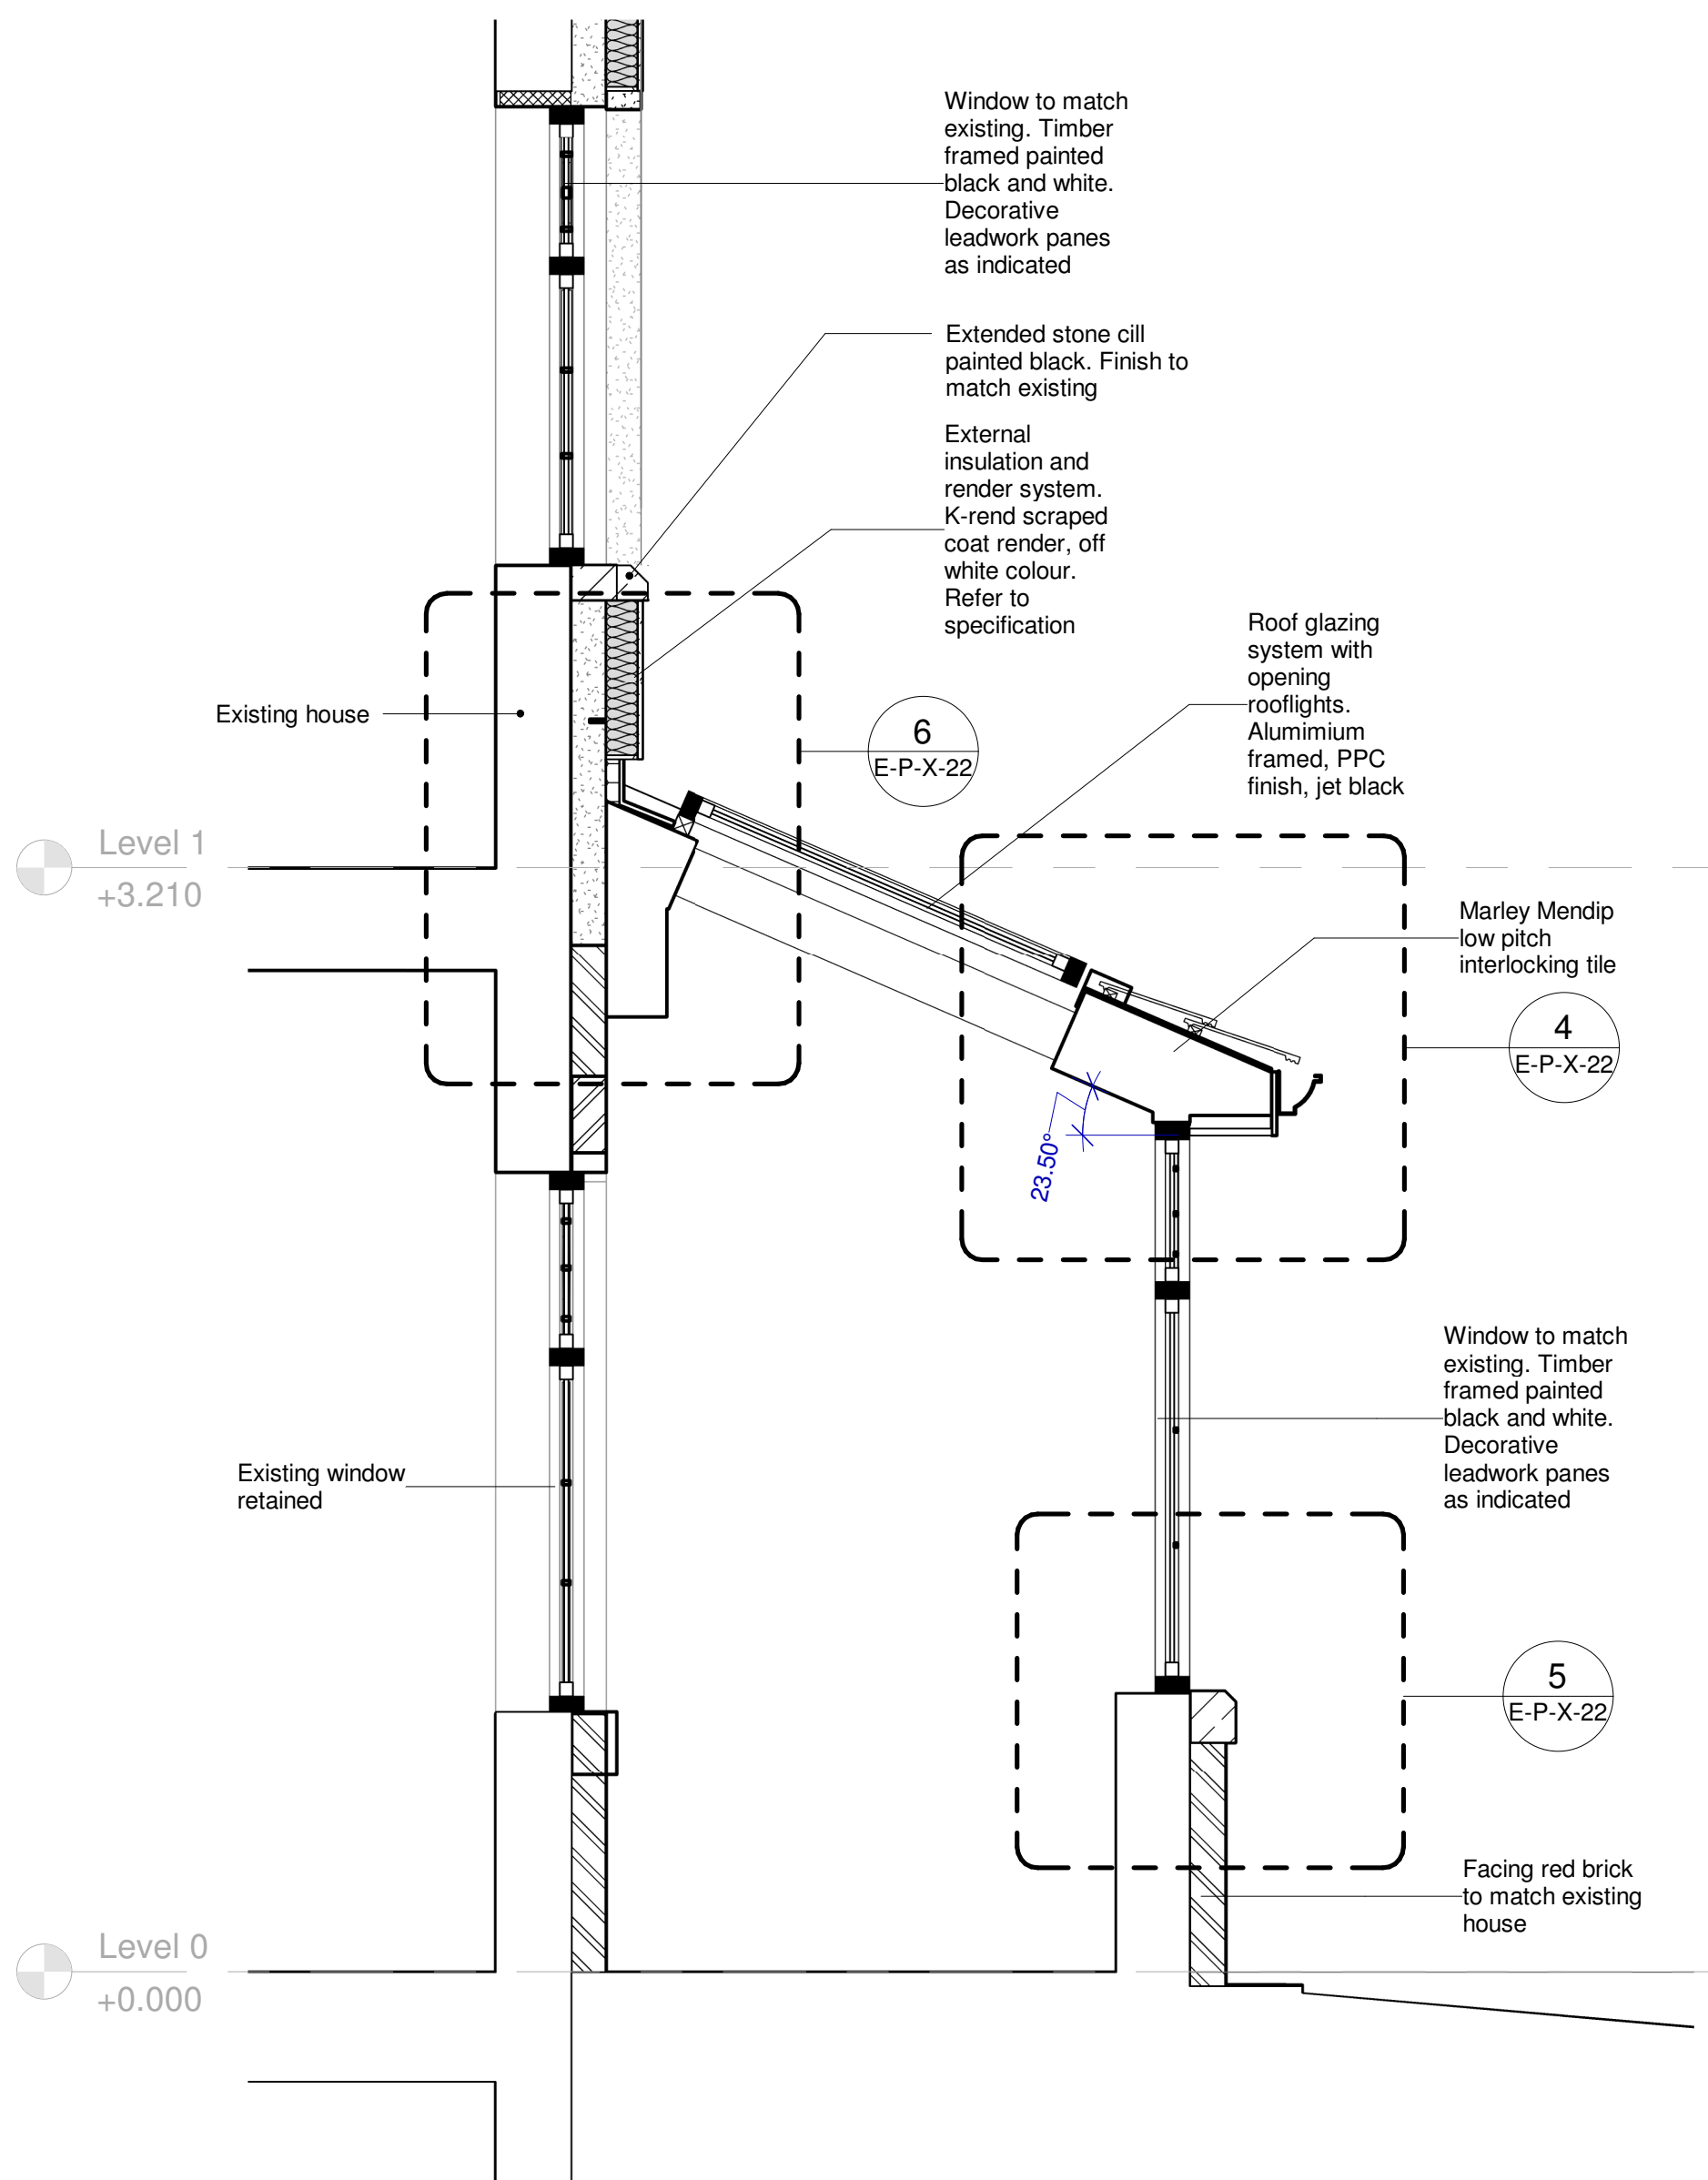

3 Section BB
1 : 20

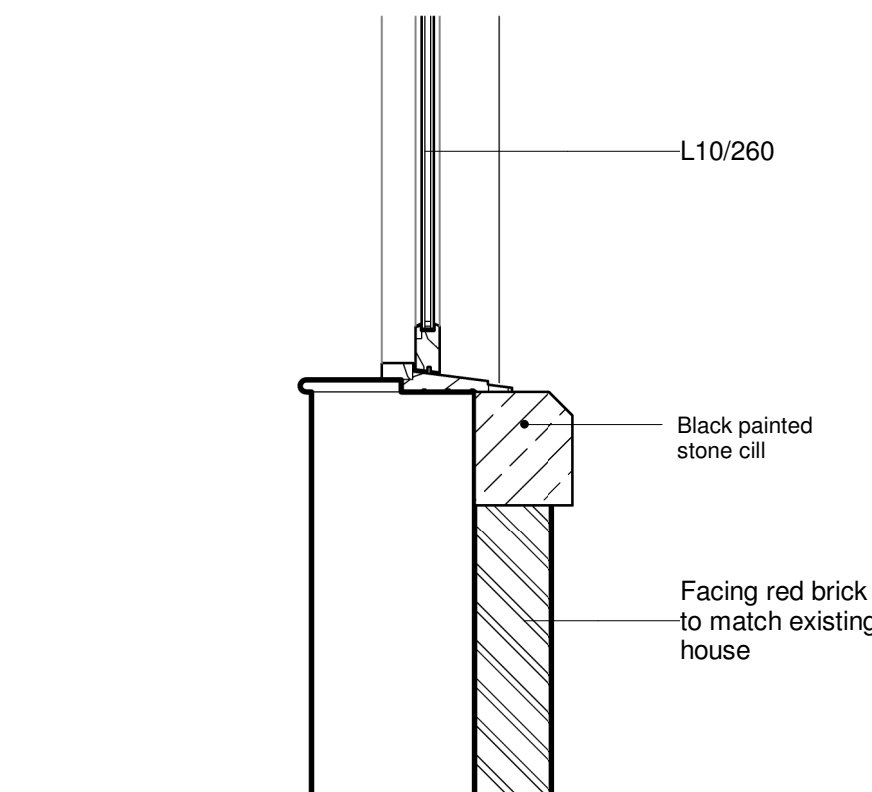

5 Section BB - Detail 03
1 : 10

Notes:
THIS DRAWING IS FOR GUIDANCE ONLY
THIS DRAWING IS NOT TO BE SCALED. EXCEPT FOR THE PURPOSES OF PLANNING APPLICATIONS AND FOR LEGAL PLANS WHERE THE SCALE BAR **MUST** BE USED. ALWAYS REFER TO FIGURED DIMENSIONS.
CONTRACTORS, SUBCONTRACTORS AND SUPPLIERS MUST VERIFY ALL DIMENSIONS ON SITE BEFORE COMMENCING ANY WORK OR MAKING ANY SHOP DRAWINGS.
THIS DRAWING IS TO BE READ IN CONJUNCTION WITH STRUCTURAL, MECHANICAL AND ELECTRICAL ENGINEERS DRAWINGS AND ALL DISCREPANCIES ARE TO BE REPORTED TO THE ARCHITECT.

P3	Planning	010325
P2	Planning Final Draft	240225
P1	Planning Draft	090225
Rev	Revision Details	Dr Date

STUDIO10 ARCHITECTURE

Client's Name
Christopher Rattew

Job Title
**14 Conyngham Road,
Manchester, M145SA**

Drawing Title
**Strip Sections and Elevations
02**

Scale
As indicated @ A1

Drawn	Checked	Date
DF	DF	
Job No	Drawing No	Rev
23-17	E-P-X-22	P3
Status	PLANNING	

01/03/2025 17:05:14