


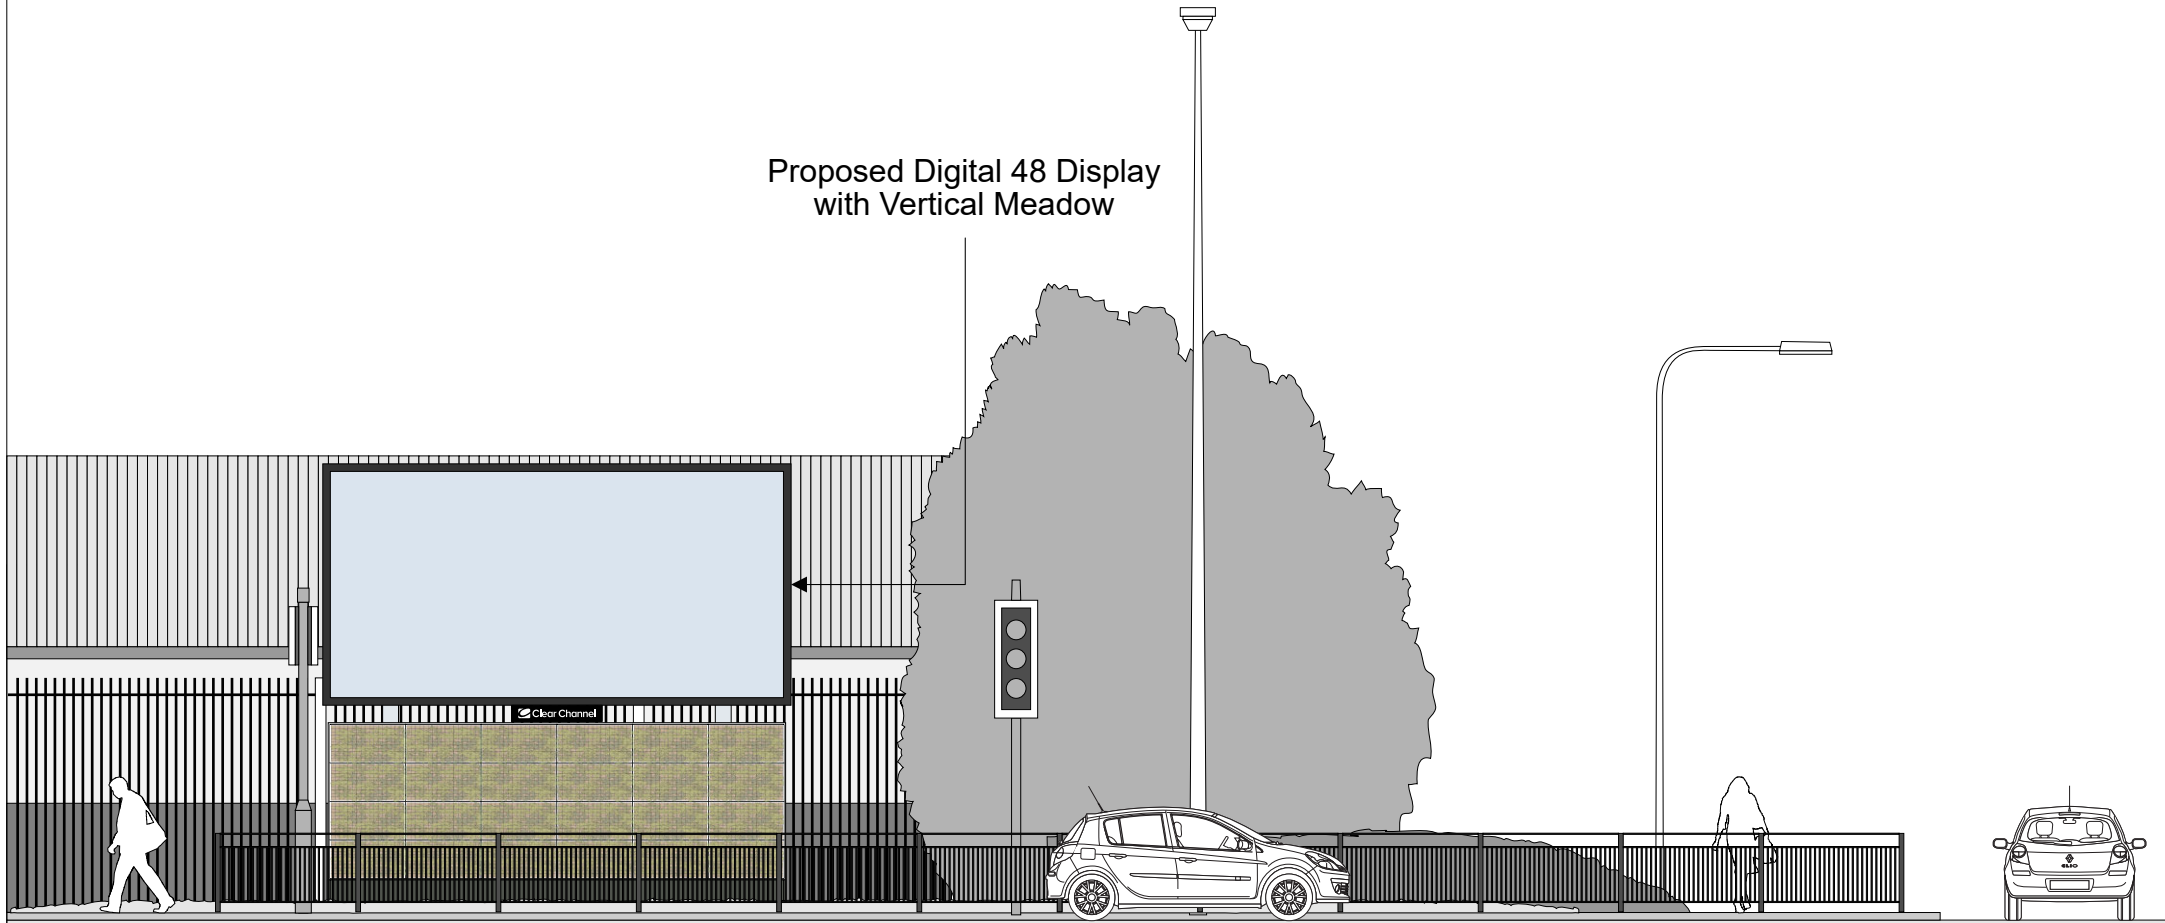

VICTORIA AVENUE EAST

GREENGATE ROUNDABOUT

Site:

North Manchester Rugby Club, Victoria Ave East,
Nr Hollinwood Ave, Manchester M40 5SH

Title:

Proposed Elevation

Date:

28/01/2025

Dwg. No:

PY4795/004

Rev:

Scale: 1:100@A4

