


Rev	Date	Description	Drawn	Chk'd
P01	04.03.25	First Issue	CC	PS




Callout 01 - Proposed Elevation


(For reference to be read in conjunction with plan detail as per drawing 0207)

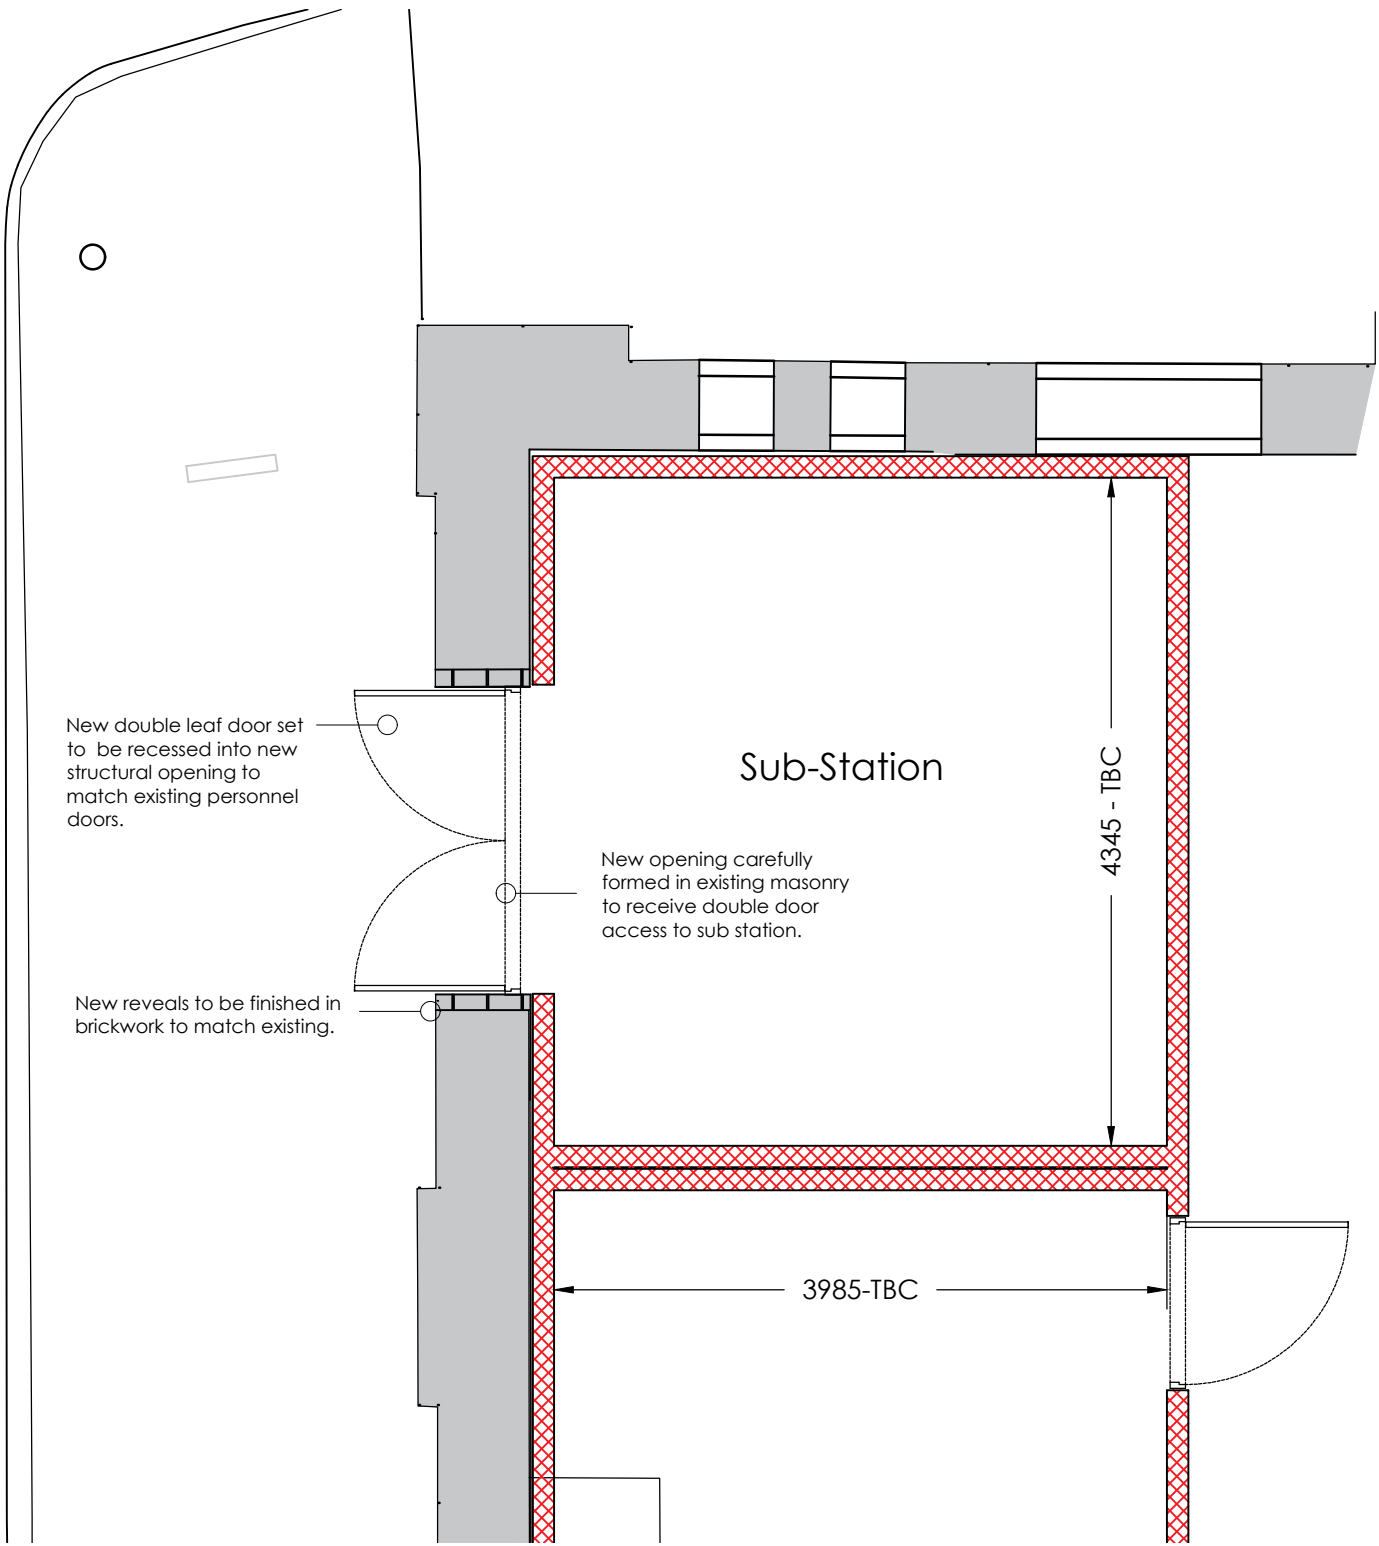

Callout 01 - Proposed Plan

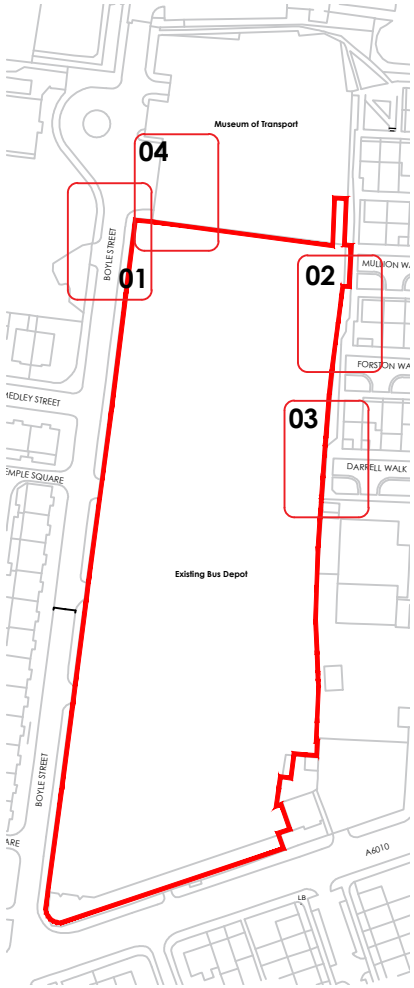

Key Plan
(Not to scale)

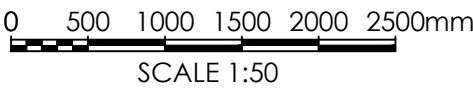

Architecture
Masterplanning
Interior Design

www.harrispartnership.com

Wakefield Manchester Milton Keynes Reading London Harrogate Edinburgh

Client



Project Title

Bus Depot Electrification

Queens Road Bus Depot

Drawing Title

Detailed Plan 01

Drawn	Checked	Scale @A2	BIM Status	Date
CC	PS	1:50	Status	03.25

Drawing Status	Rev.	THP Project No
Stage 3	P01	20514-3

Project No. Originator Volume Level Type Role Number

BFDEFP QU THP BUO ZZZ DR AR 0215