



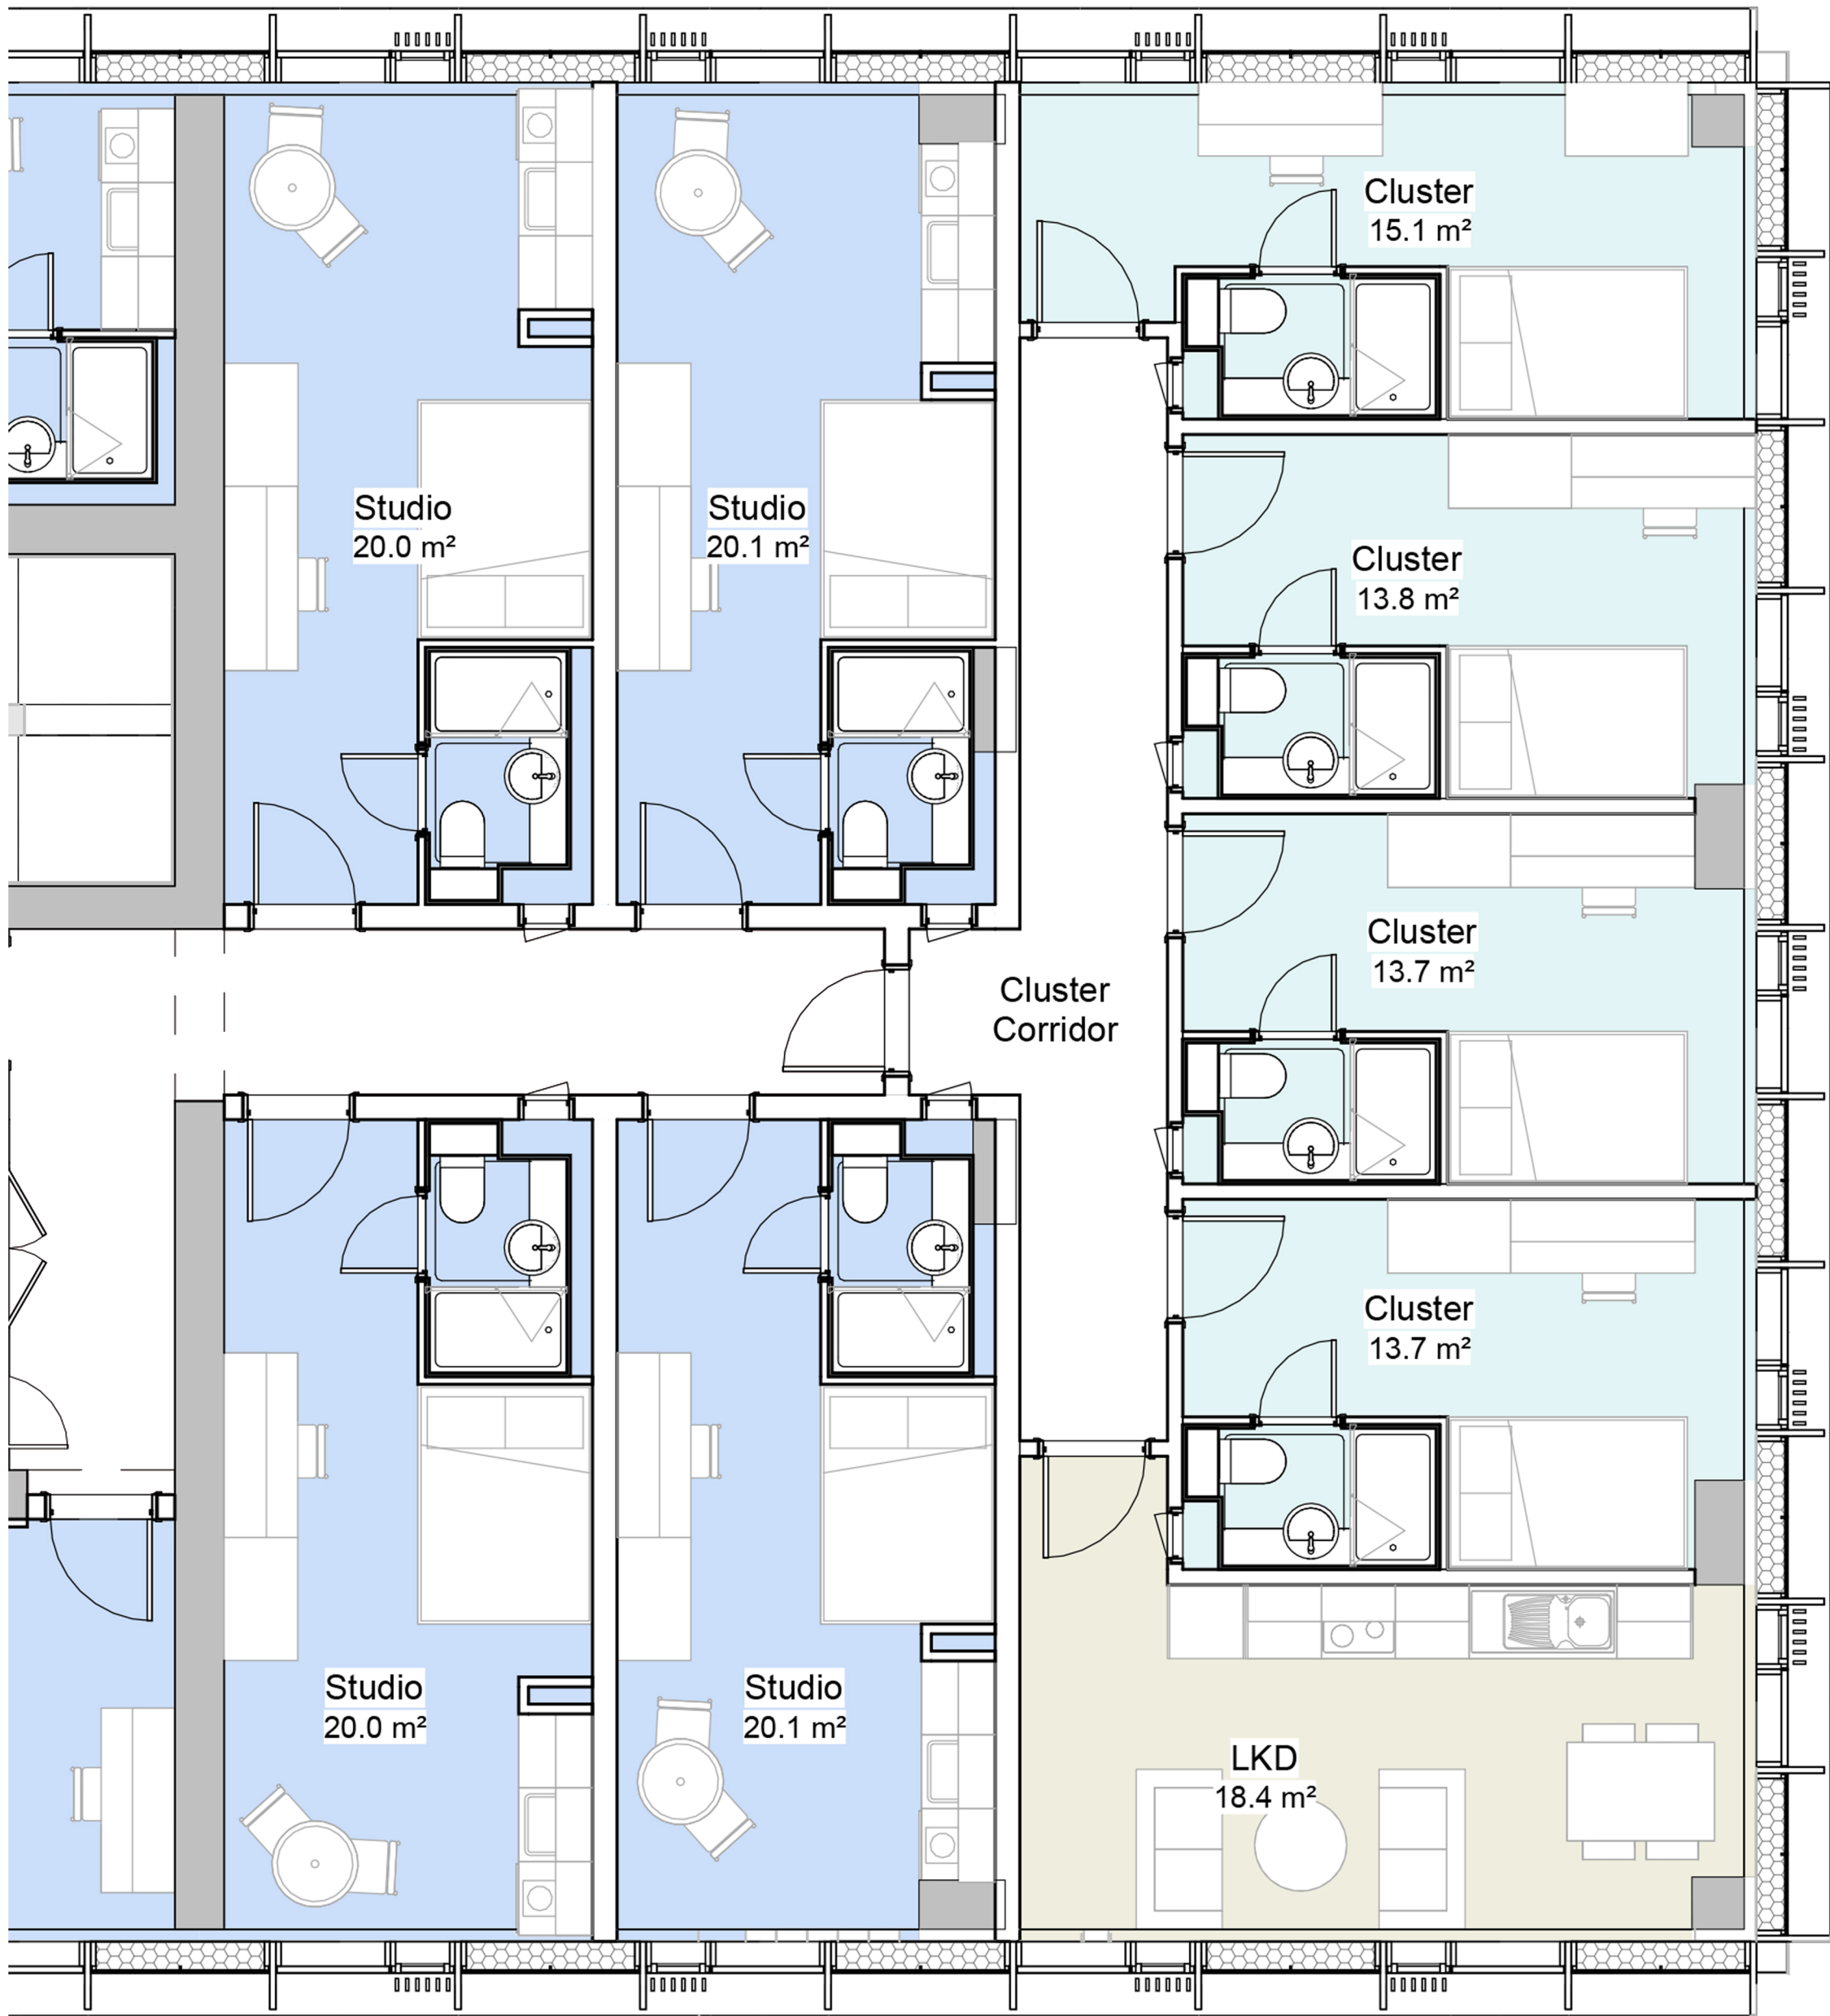

1 Typical Upper Floor - As Submitted
1 : 50

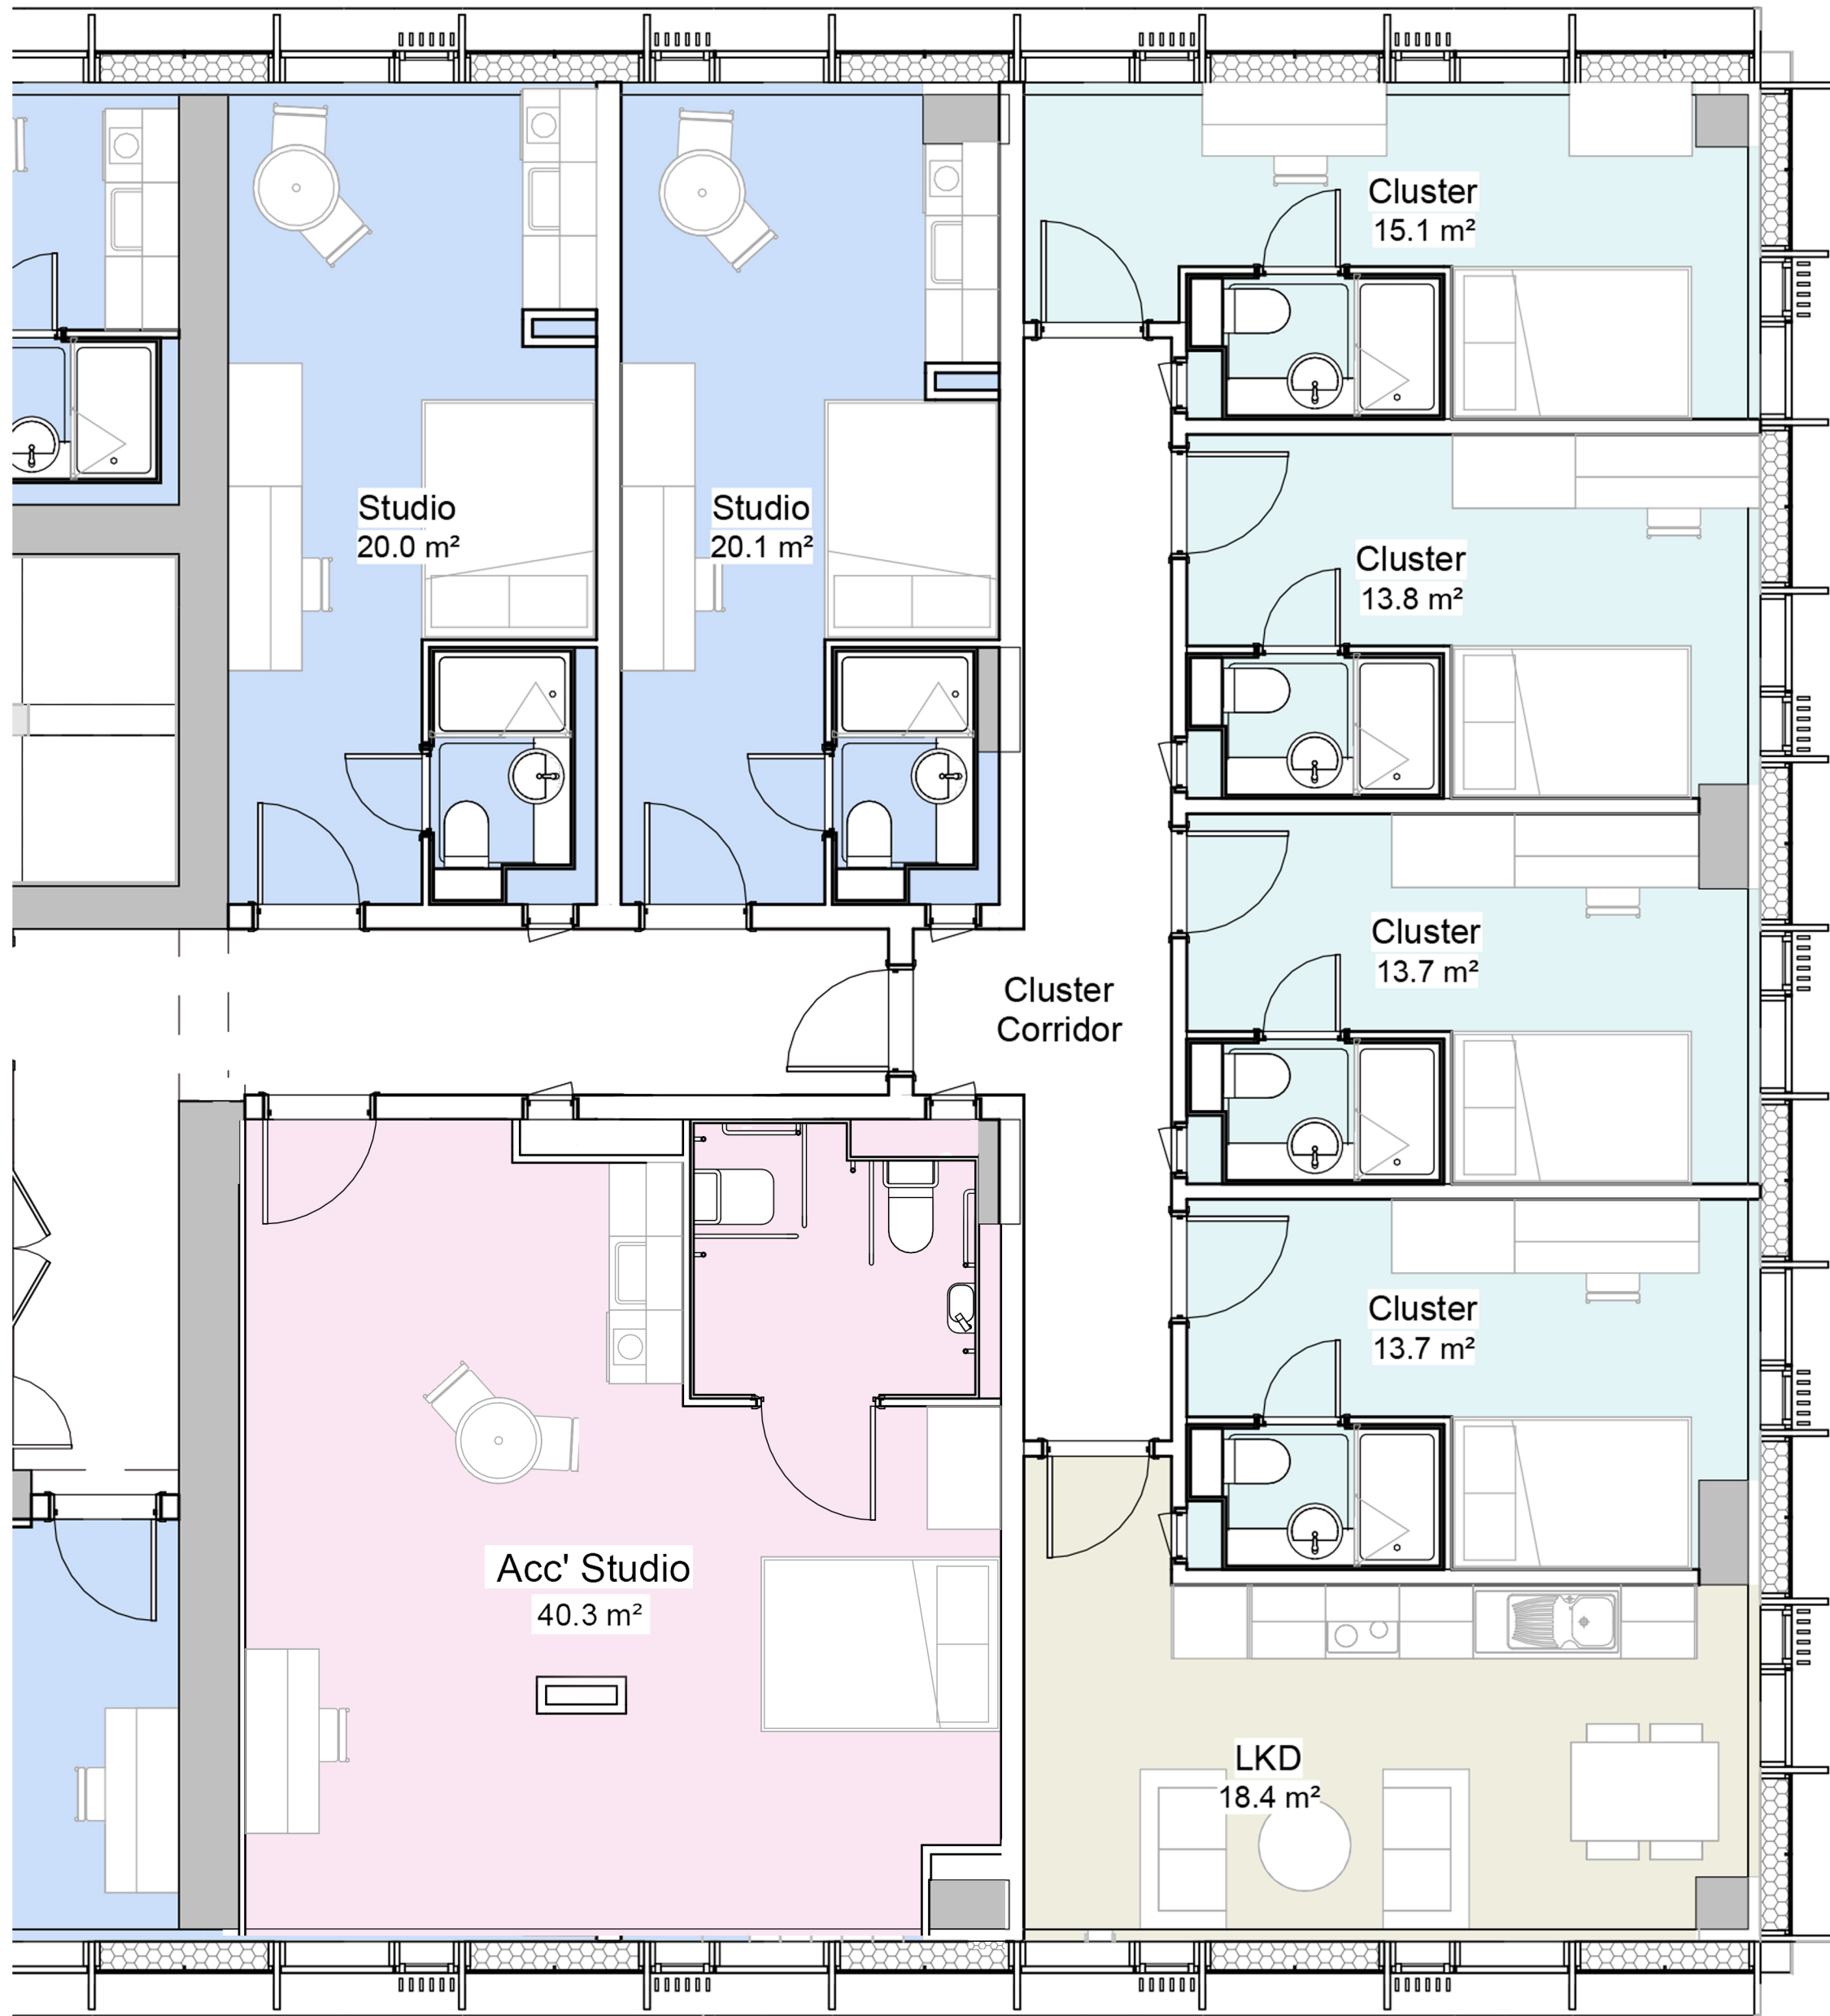

2 Typical Upper Floor - Accessible
1 : 50

P1 First Issue
Rev: Details

15.11.2024
Date:

client:
Manner

project:
The Hotspur Press
job number:
0655
status:
Stage 02

title:
Proposed Accessible Studio
Conversion

scale:
1 : 50
@ A1

drawing number:
0655-HOD-THP-XX-DR-A(--)-464

current revision date:
15.11.2024

revision:
P1

SGI Studios
1 Kelso Place
Manchester M15 4LE
t: +44(0)161 832 9842
e: mail@hodderandpartners.com
w: www.hodderandpartners.com

hodder+partners